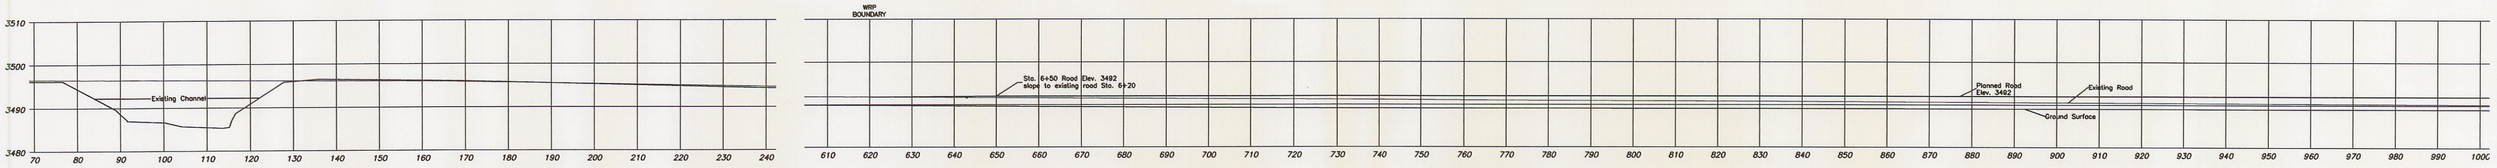

ROAD PROFILE

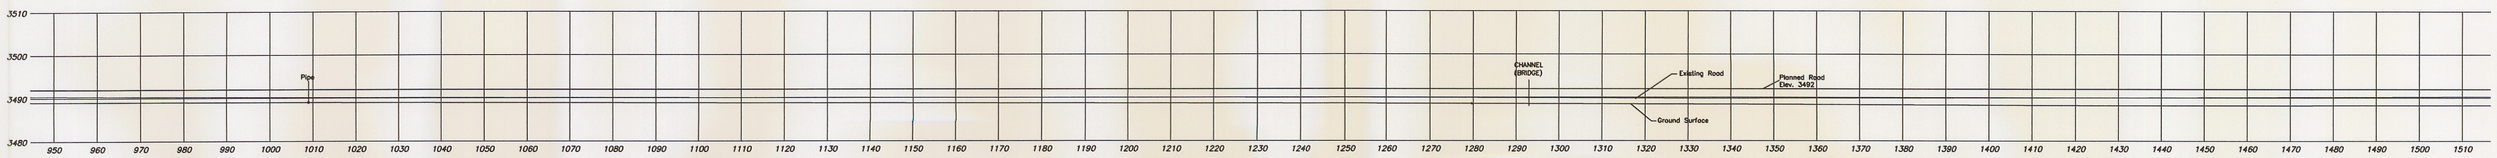

ROAD PROFILE

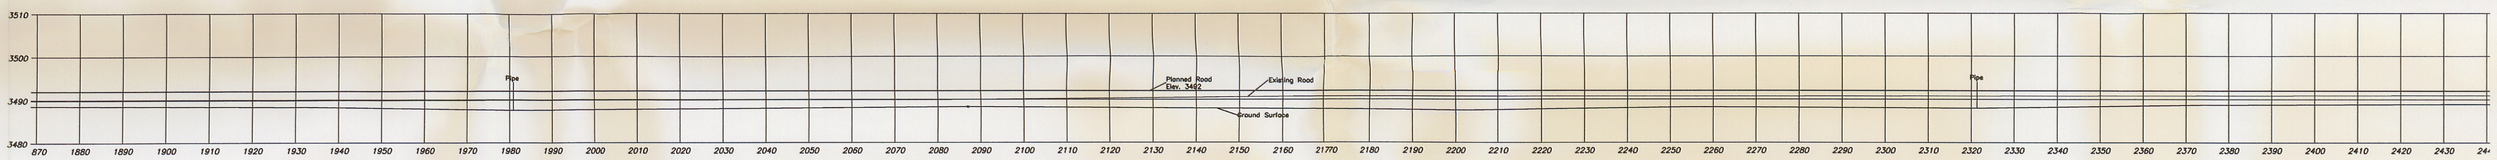

ROAD PROFILE

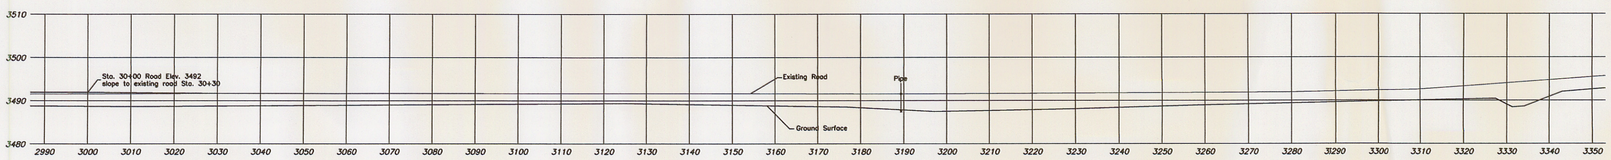

ROAD PROFILE

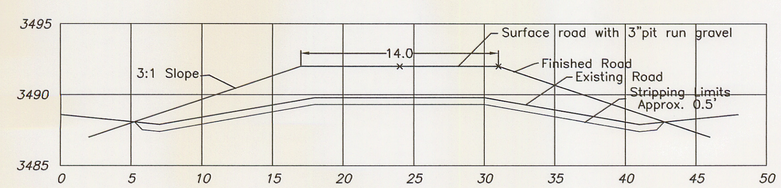

TYPICAL ROAD CROSS SECTION
N.T.S.