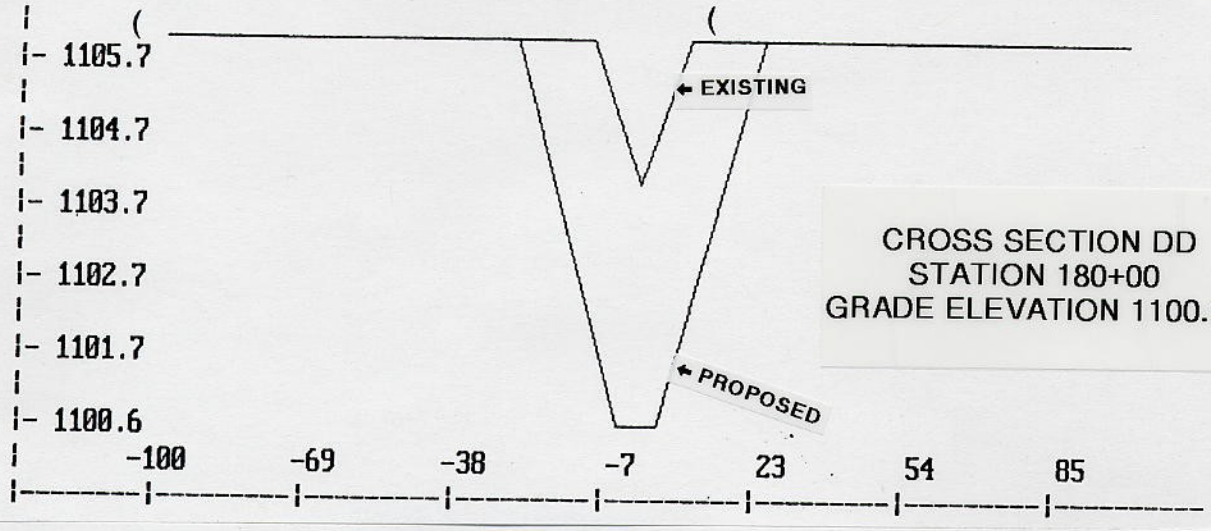

CROSS SECTION DD
STATION 180+00
GRADE ELEVATION 1100.64

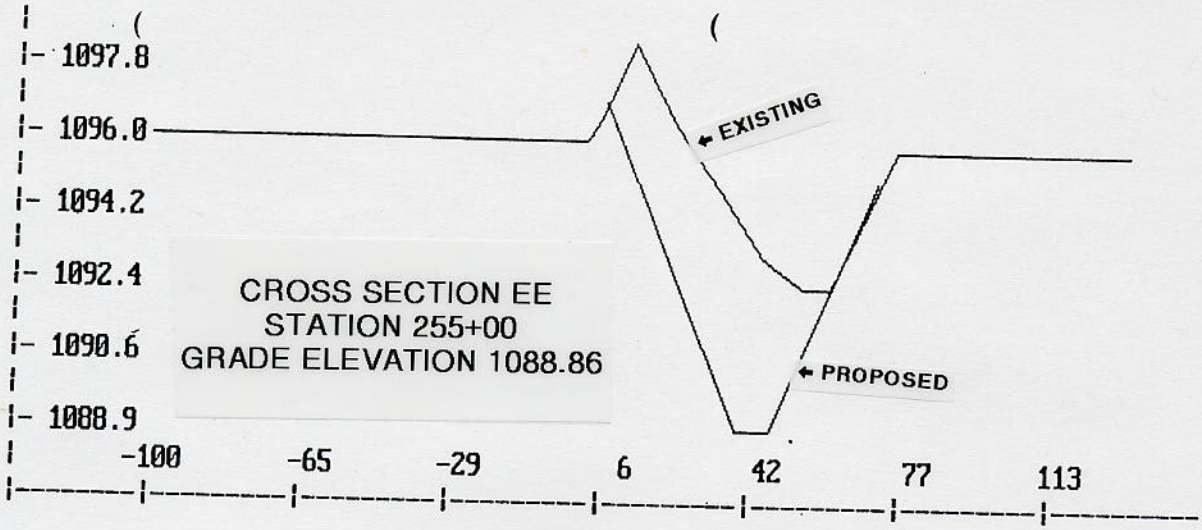

CROSS SECTION EE
STATION 255+00
GRADE ELEVATION 1088.86

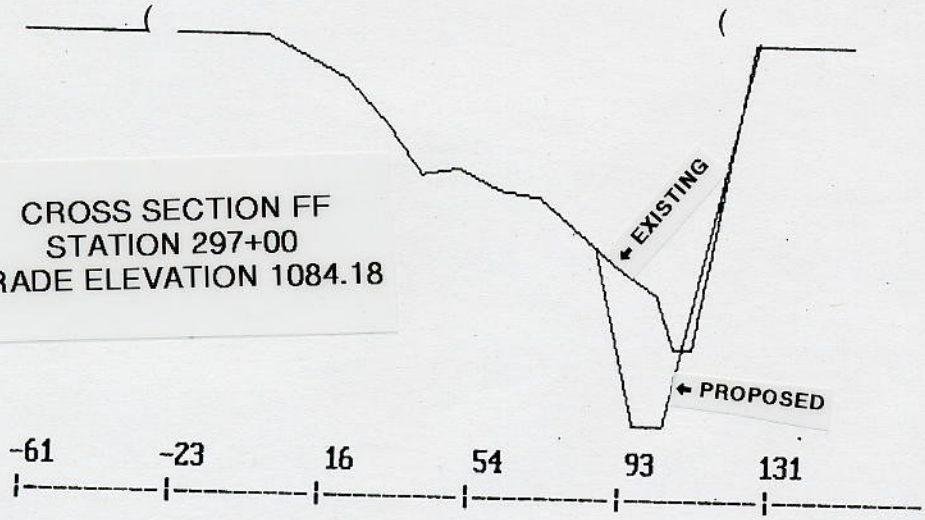

CROSS SECTION FF
STATION 297+00
GRADE ELEVATION 1084.18

ATTACHMENT 7 OF 8
200360116
STEELE TRAILL CO WRD
STEELE CO DRAIN #2

STEELE, TRAILL DRAIN NO. 2

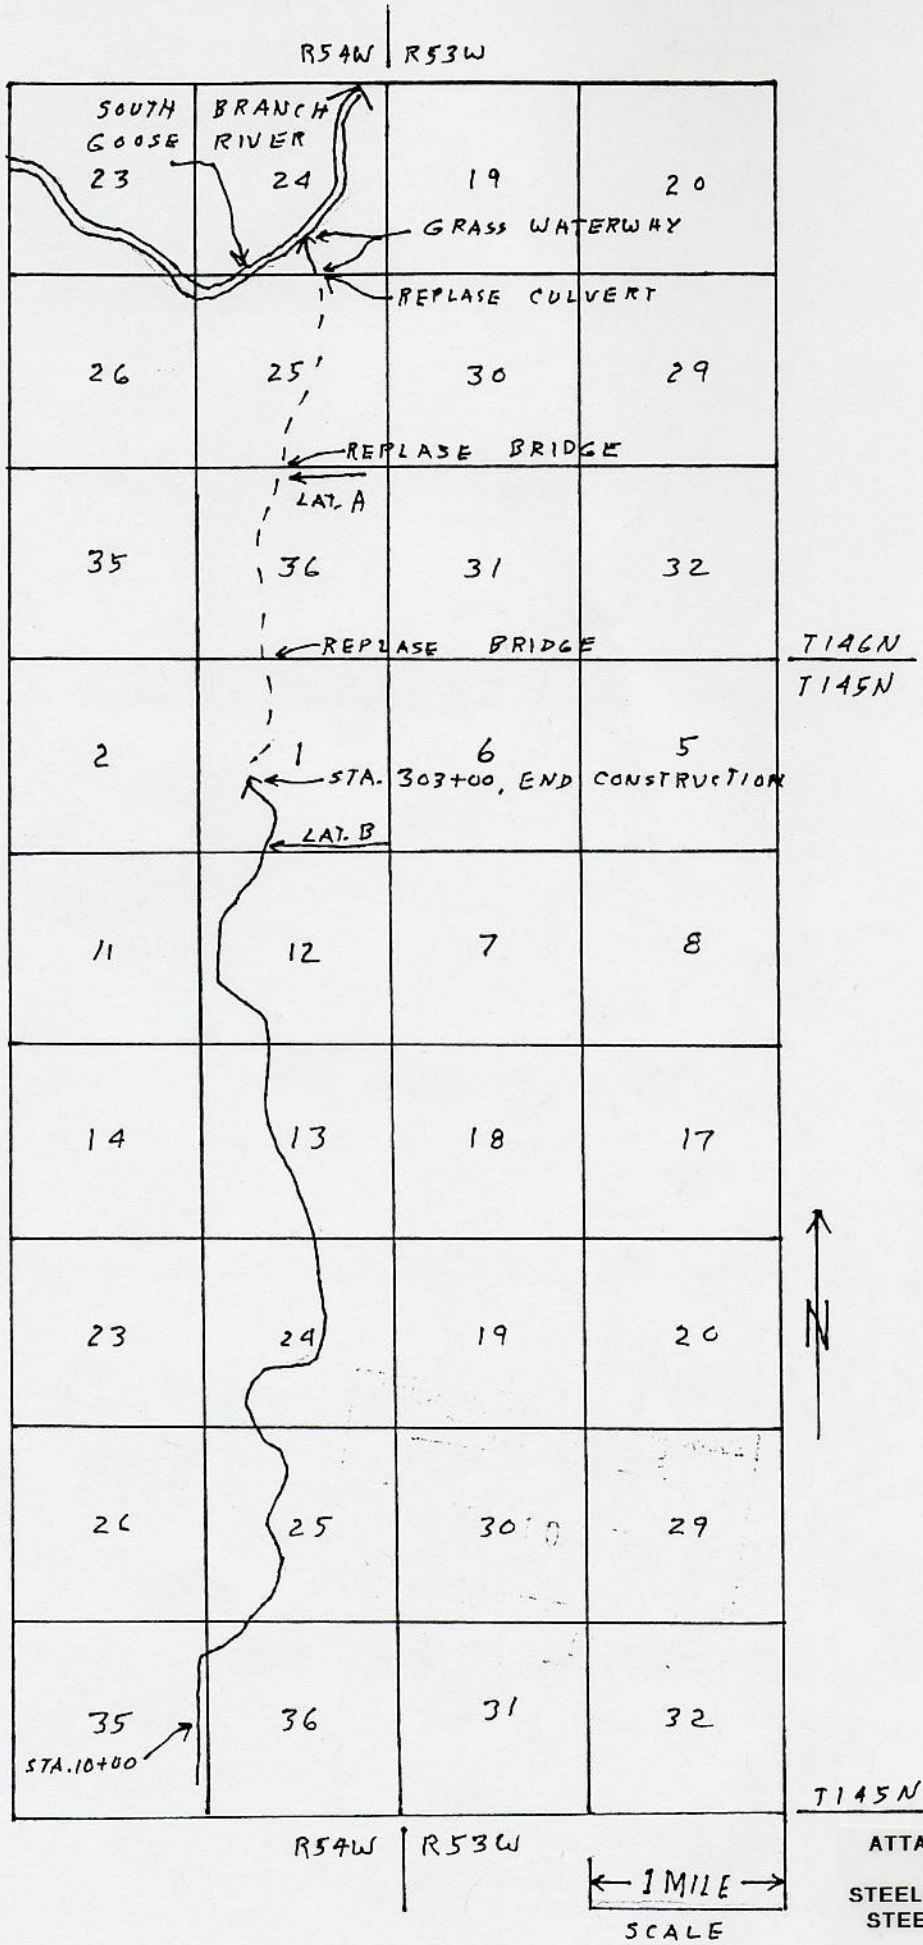

ATTACHMENT 8 OF 8
200360116
STEELE TRAILL CO WRD
STEELE CO DRAIN #2