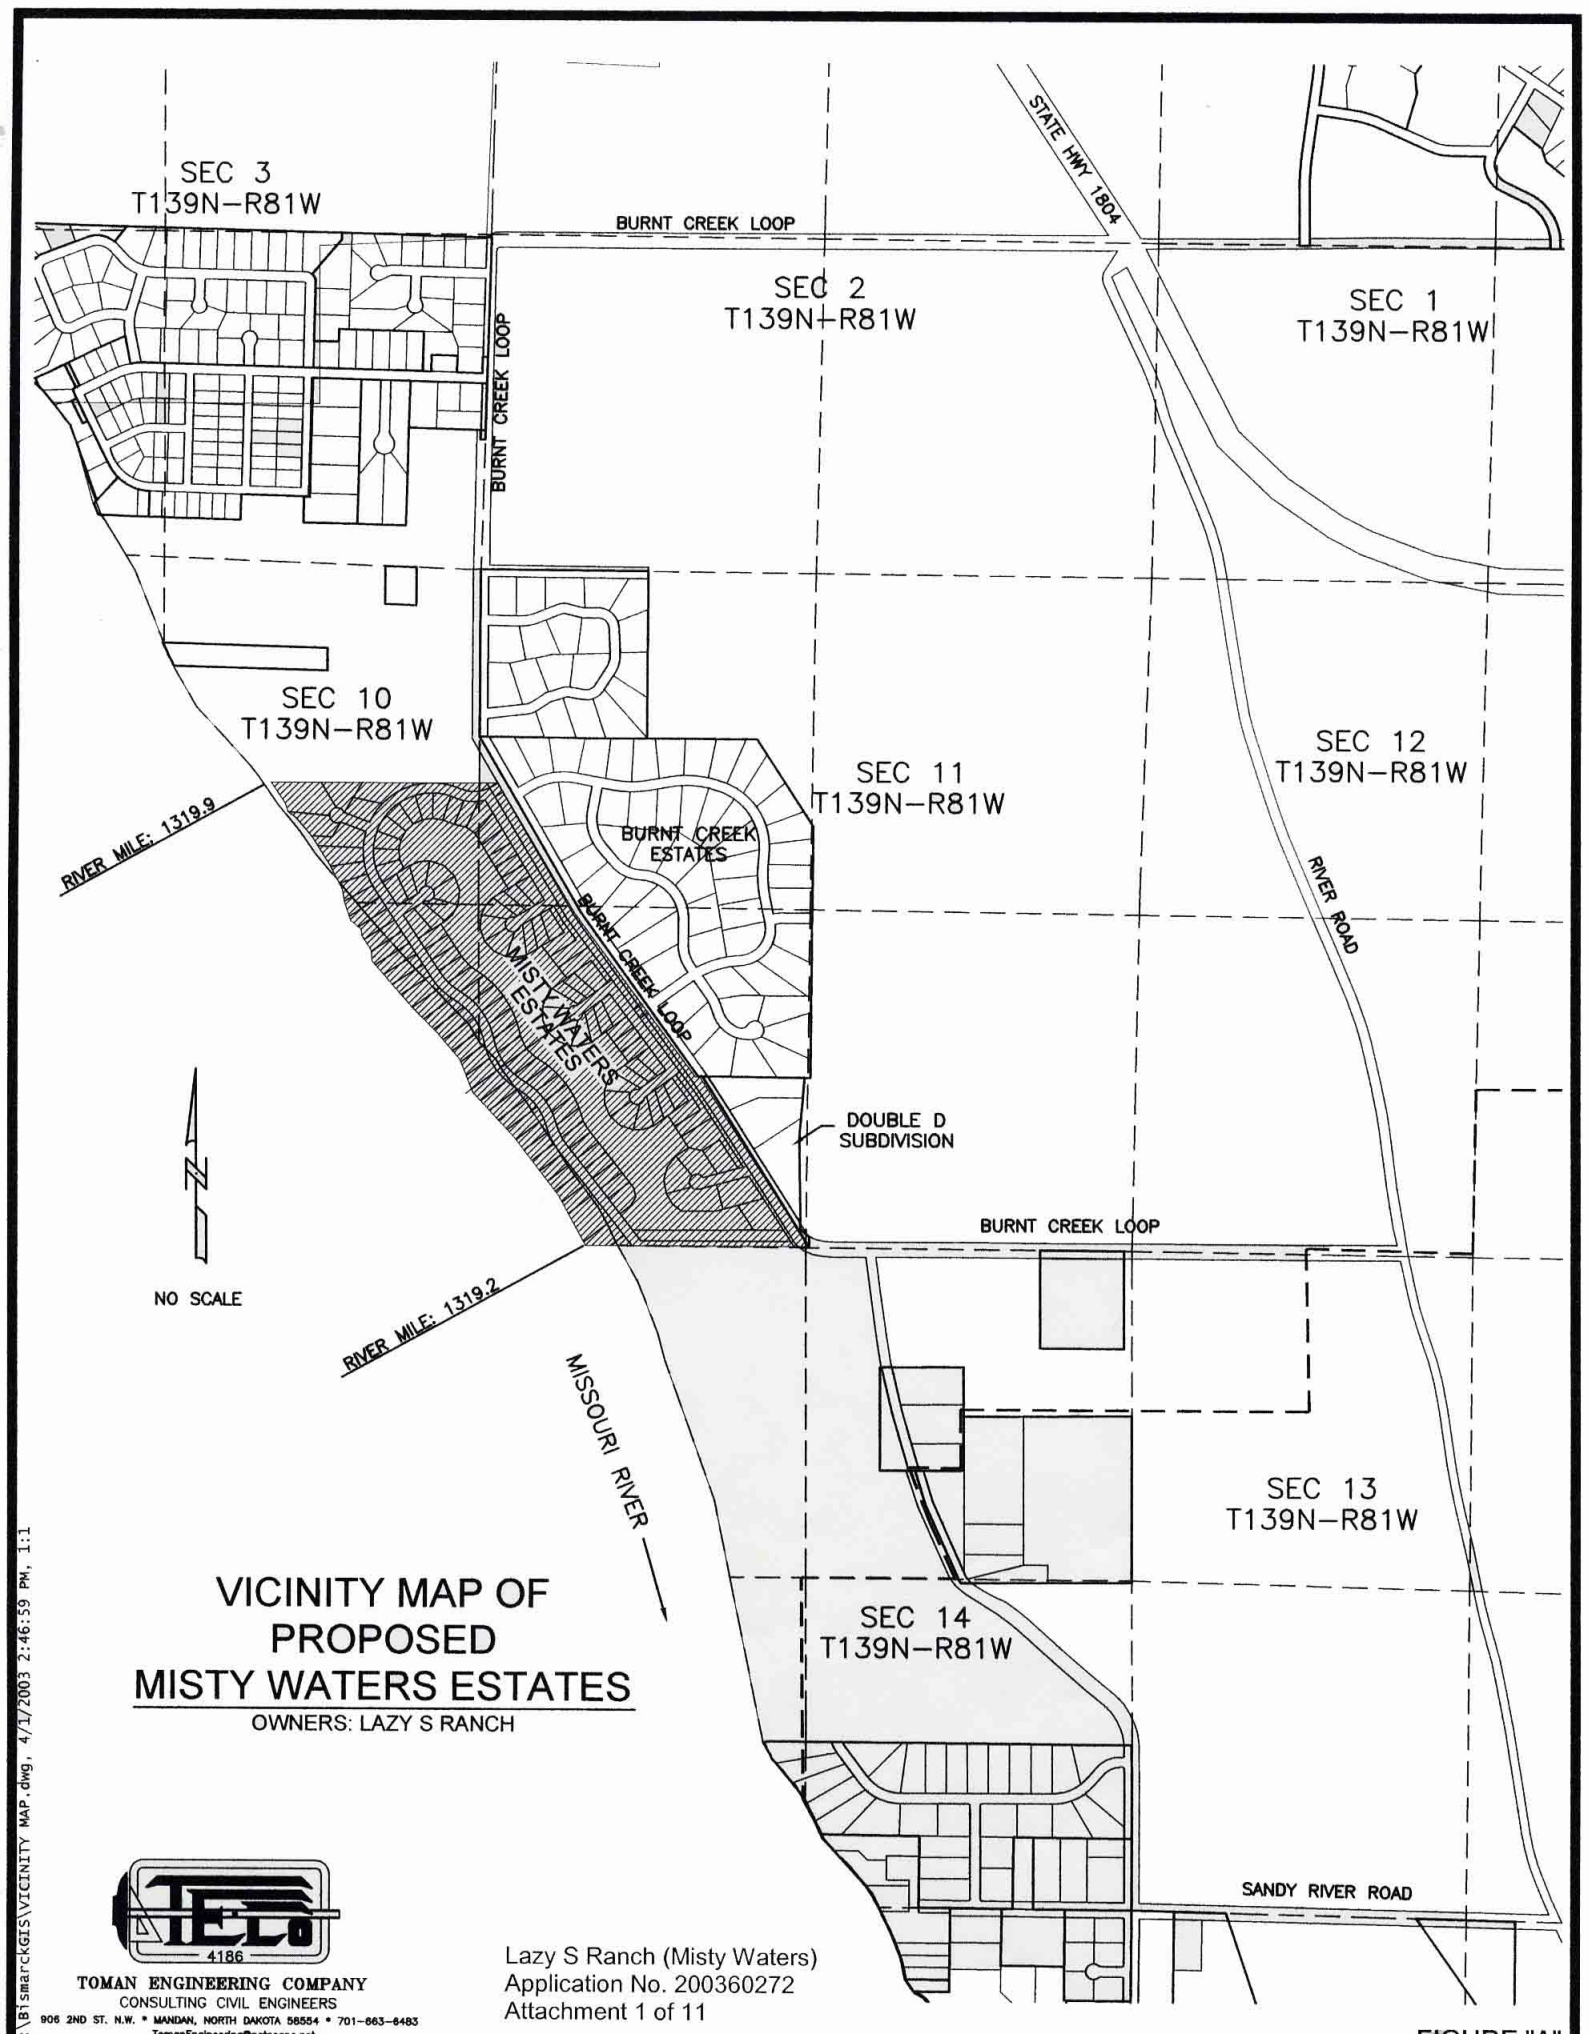

VICINITY MAP OF PROPOSED MISTY WATERS ESTATES

OWNERS: LAZY S RANCH

4186
TOMAN ENGINEERING COMPANY
CONSULTING CIVIL ENGINEERS
906 2ND ST. N.W. * MANDAN, NORTH DAKOTA 58554 * 701-663-6483
TomanEngineering@netscape.net

Lazy S Ranch (Misty Waters)
Application No. 200360272
Attachment 1 of 11

FIGURE "A"

C:\Bismarck\GIS\VICINITY MAP.dwg, 4/1/2003 2:46:59 PM, 1:1

PRELIMINARY PLAT OF

MISTY WATERS ESTATES

OF BURLEIGH COUNTY, NORTH DAKOTA

PART OF THE W1/2 OF SECTION 11, ALL OF PARCEL NO. 1 OF GOVERNMENT LOT 1 OF THE NE1/4 OF SECTION 10, AND PART OF THE E1/2 OF SECTION 10, T139N–R81W

Lazy S Ranch (Misty Waters)
Application No. 200360272
Attachment 2 of 11

APRIL, 2003
NO SCALE

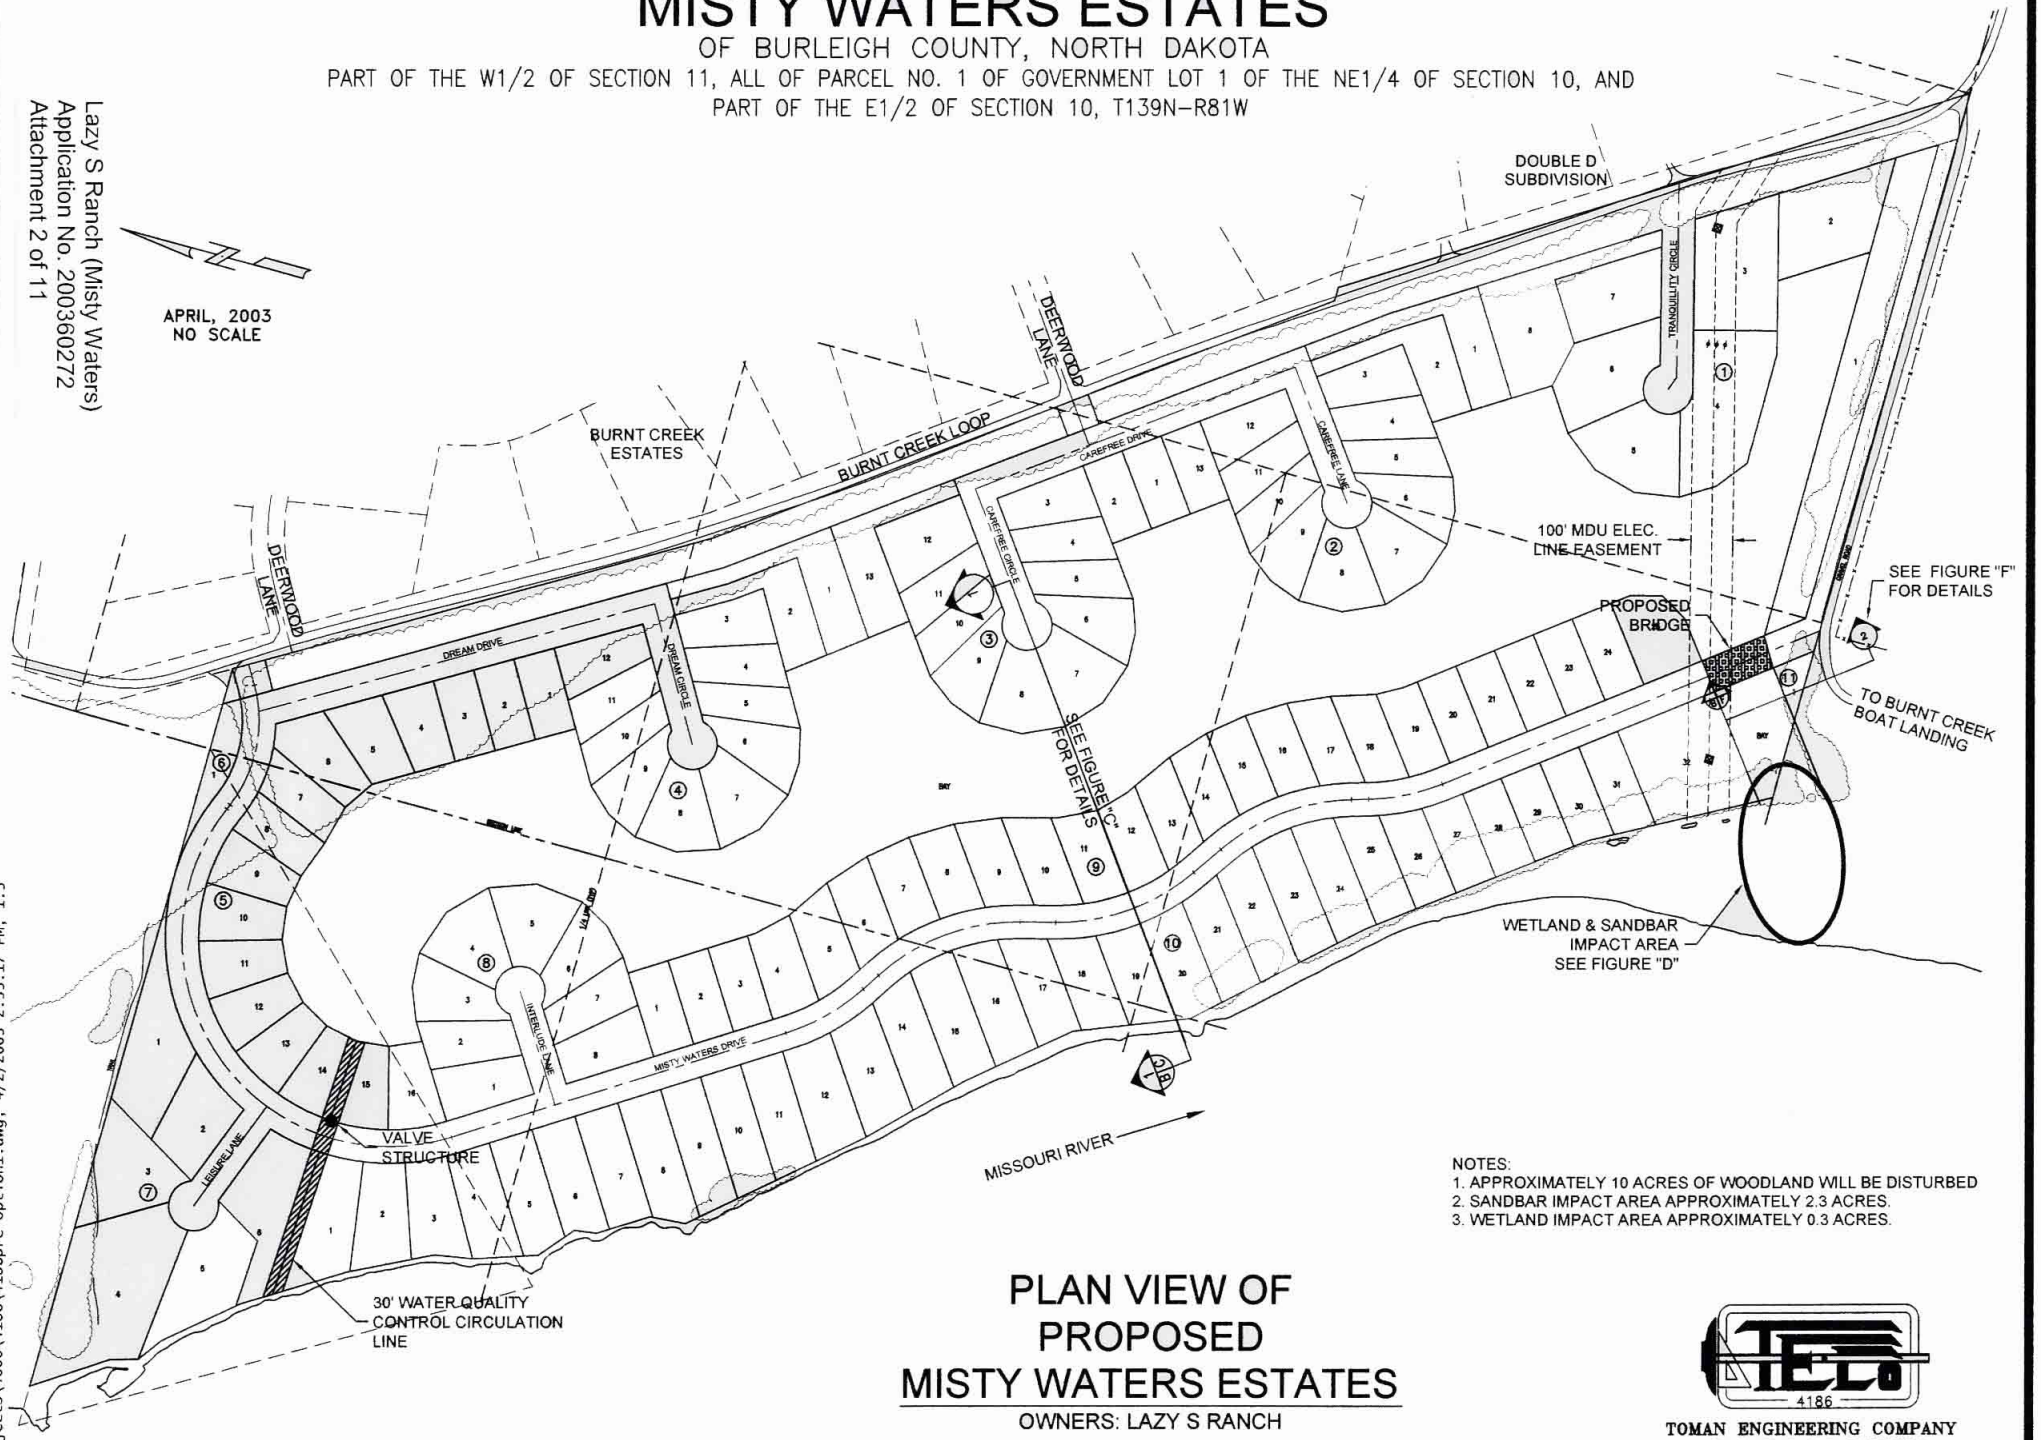

NOTES:
1. APPROXIMATELY 10 ACRES OF WOODLAND WILL BE DISTURBED
2. SANDBAR IMPACT AREA APPROXIMATELY 2.3 ACRES.
3. WETLAND IMPACT AREA APPROXIMATELY 0.3 ACRES.

PLAN VIEW OF PROPOSED MISTY WATERS ESTATES

OWNERS: LAZY S RANCH

TOMAN ENGINEERING COMPANY
CONSULTING CIVIL ENGINEERS
906 2ND ST. N.W. • MANDAN, NORTH DAKOTA 58554 • 701–663–6483
TomanEngineering@netscape.net

C:\Projects\4000\4186\4186pre Option1.dwg, 4/2/2003 2:53:17 PM, 1:3

FIGURE "B"

Lazy S Ranch (Misty Waters)
Application No. 20036027
Attachment 3 of 11

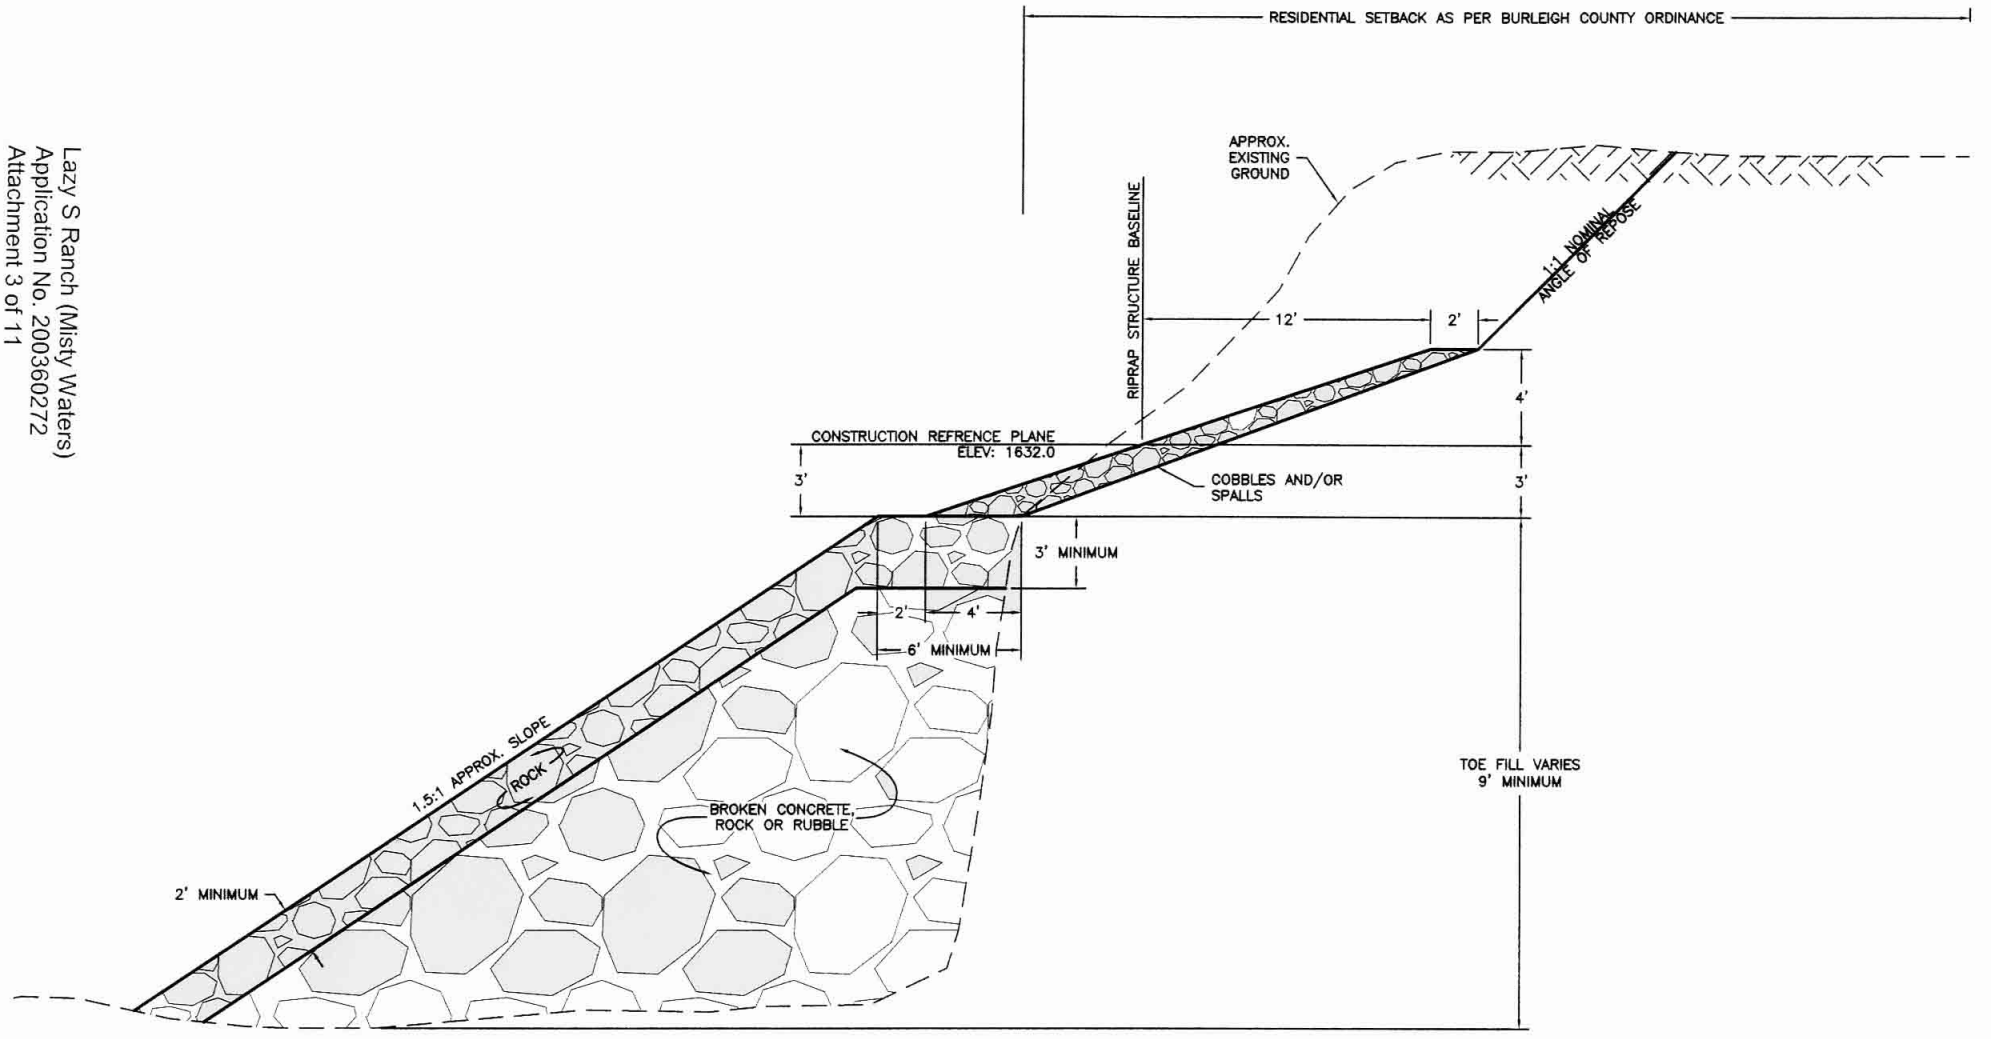

TOMAN ENGINEERING COMPANY
CONSULTING CIVIL ENGINEERS
906 2ND ST. N.W. • MANDAN, NORTH DAKOTA 58554 • 701-663-6483
TomanEngineering@netscape.net

MISTY WATERS ESTATES
TYPICAL RIPRAP DETAIL

OWNERS: LAZY S RANCH
NO SCALE

FIGURE "E"

C:\Projects\4000\4186\Riprap Detail.dwg, 4/4/2003 9:54:59 AM, 1:1

Lazy S Ranch (Misty Waters)
Application No. 20030272
Attachment 4 of 11

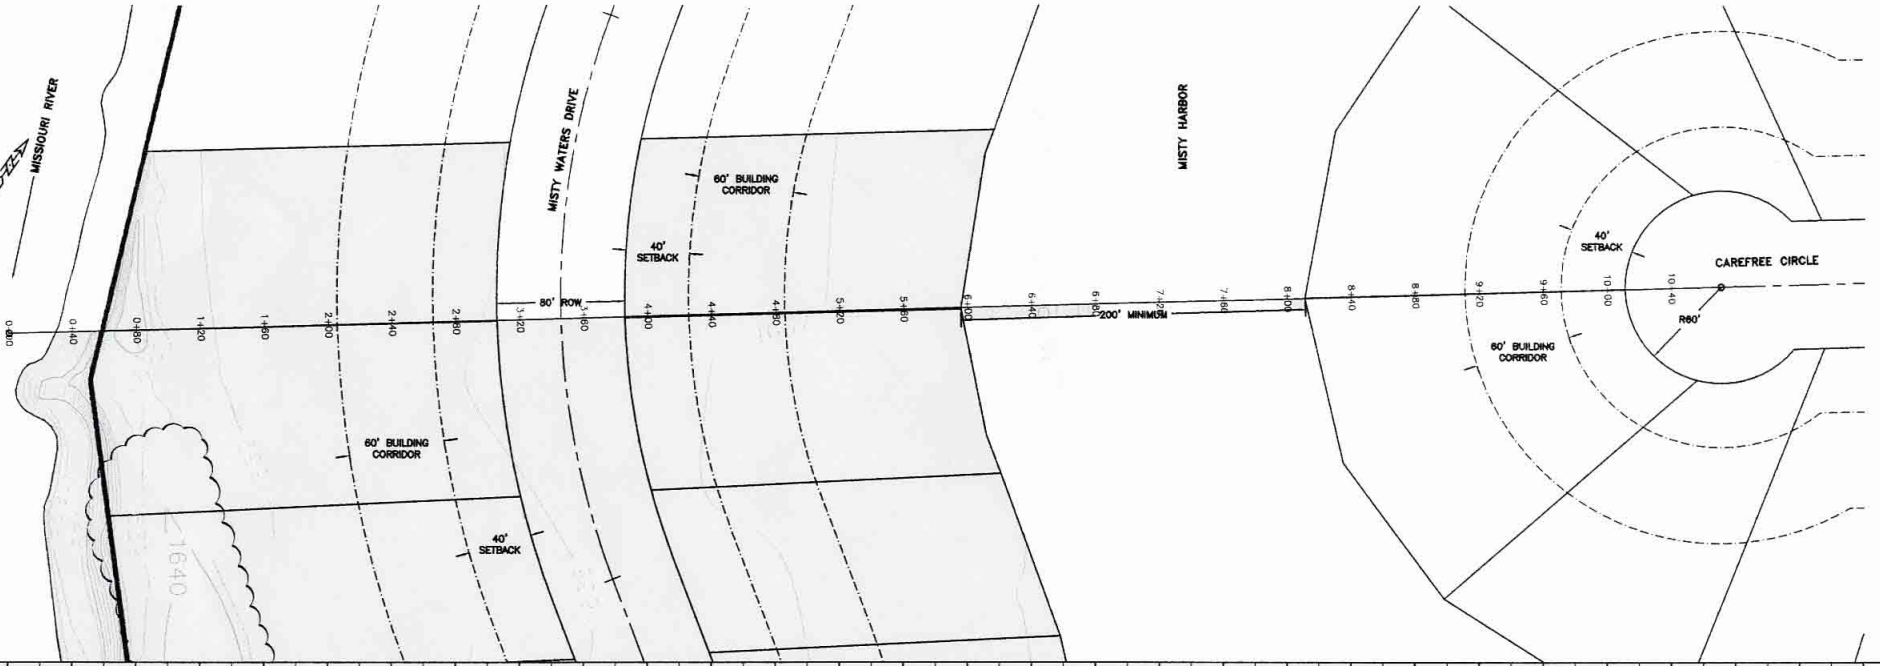

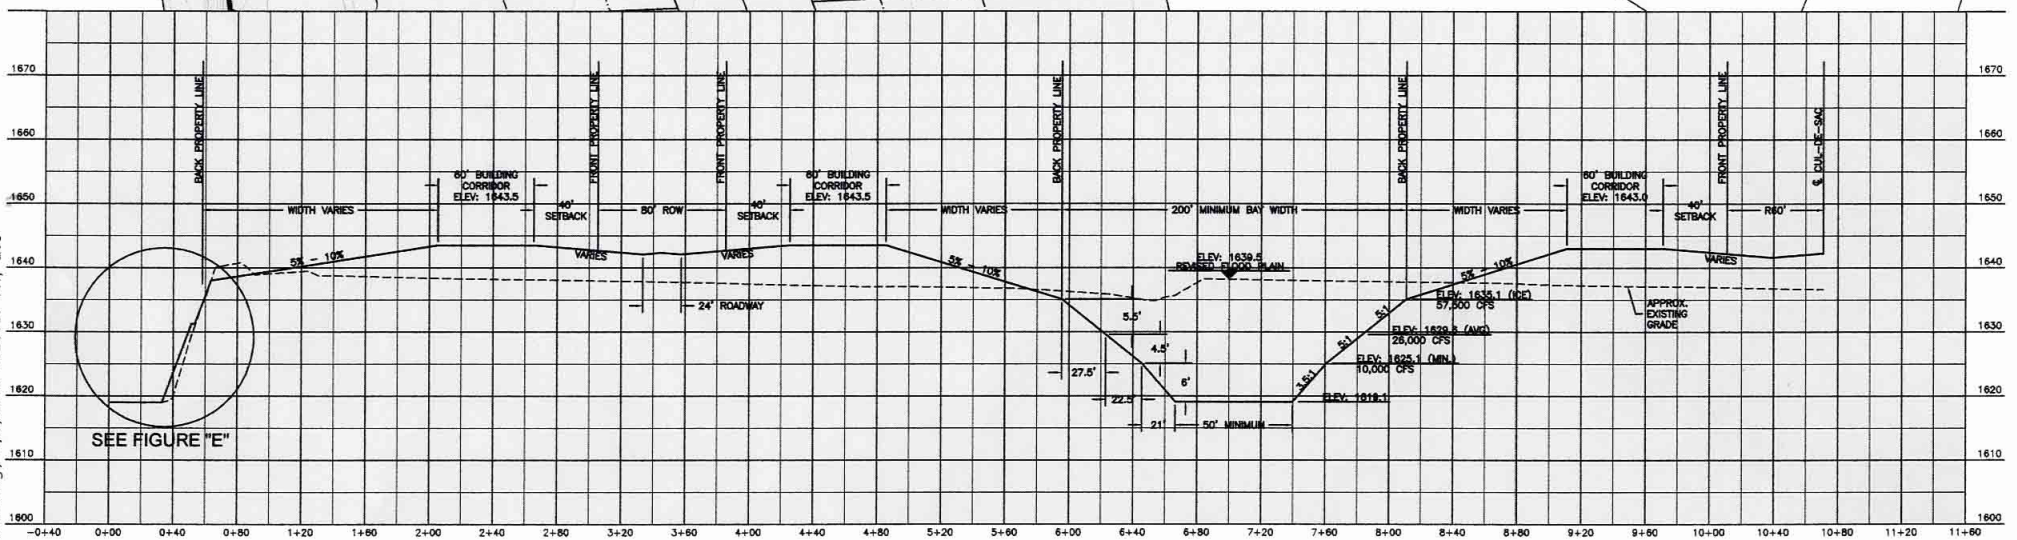

TOMAN ENGINEERING COMPANY
CONSULTING CIVIL ENGINEERS
906 2ND ST. N.W. • MANDAN, NORTH DAKOTA 58554 • 701-663-6483
TomanEngineering@netscape.net

MISTY WATERS ESTATES
TYPICAL CROSS SECTION

OWNERS: LAZY S RANCH
NO SCALE

FIGURE "C"

C:\Projects\4000\4186\Rcp01003.dwg, 4/2/2003 2:38:17 PM, 1:3