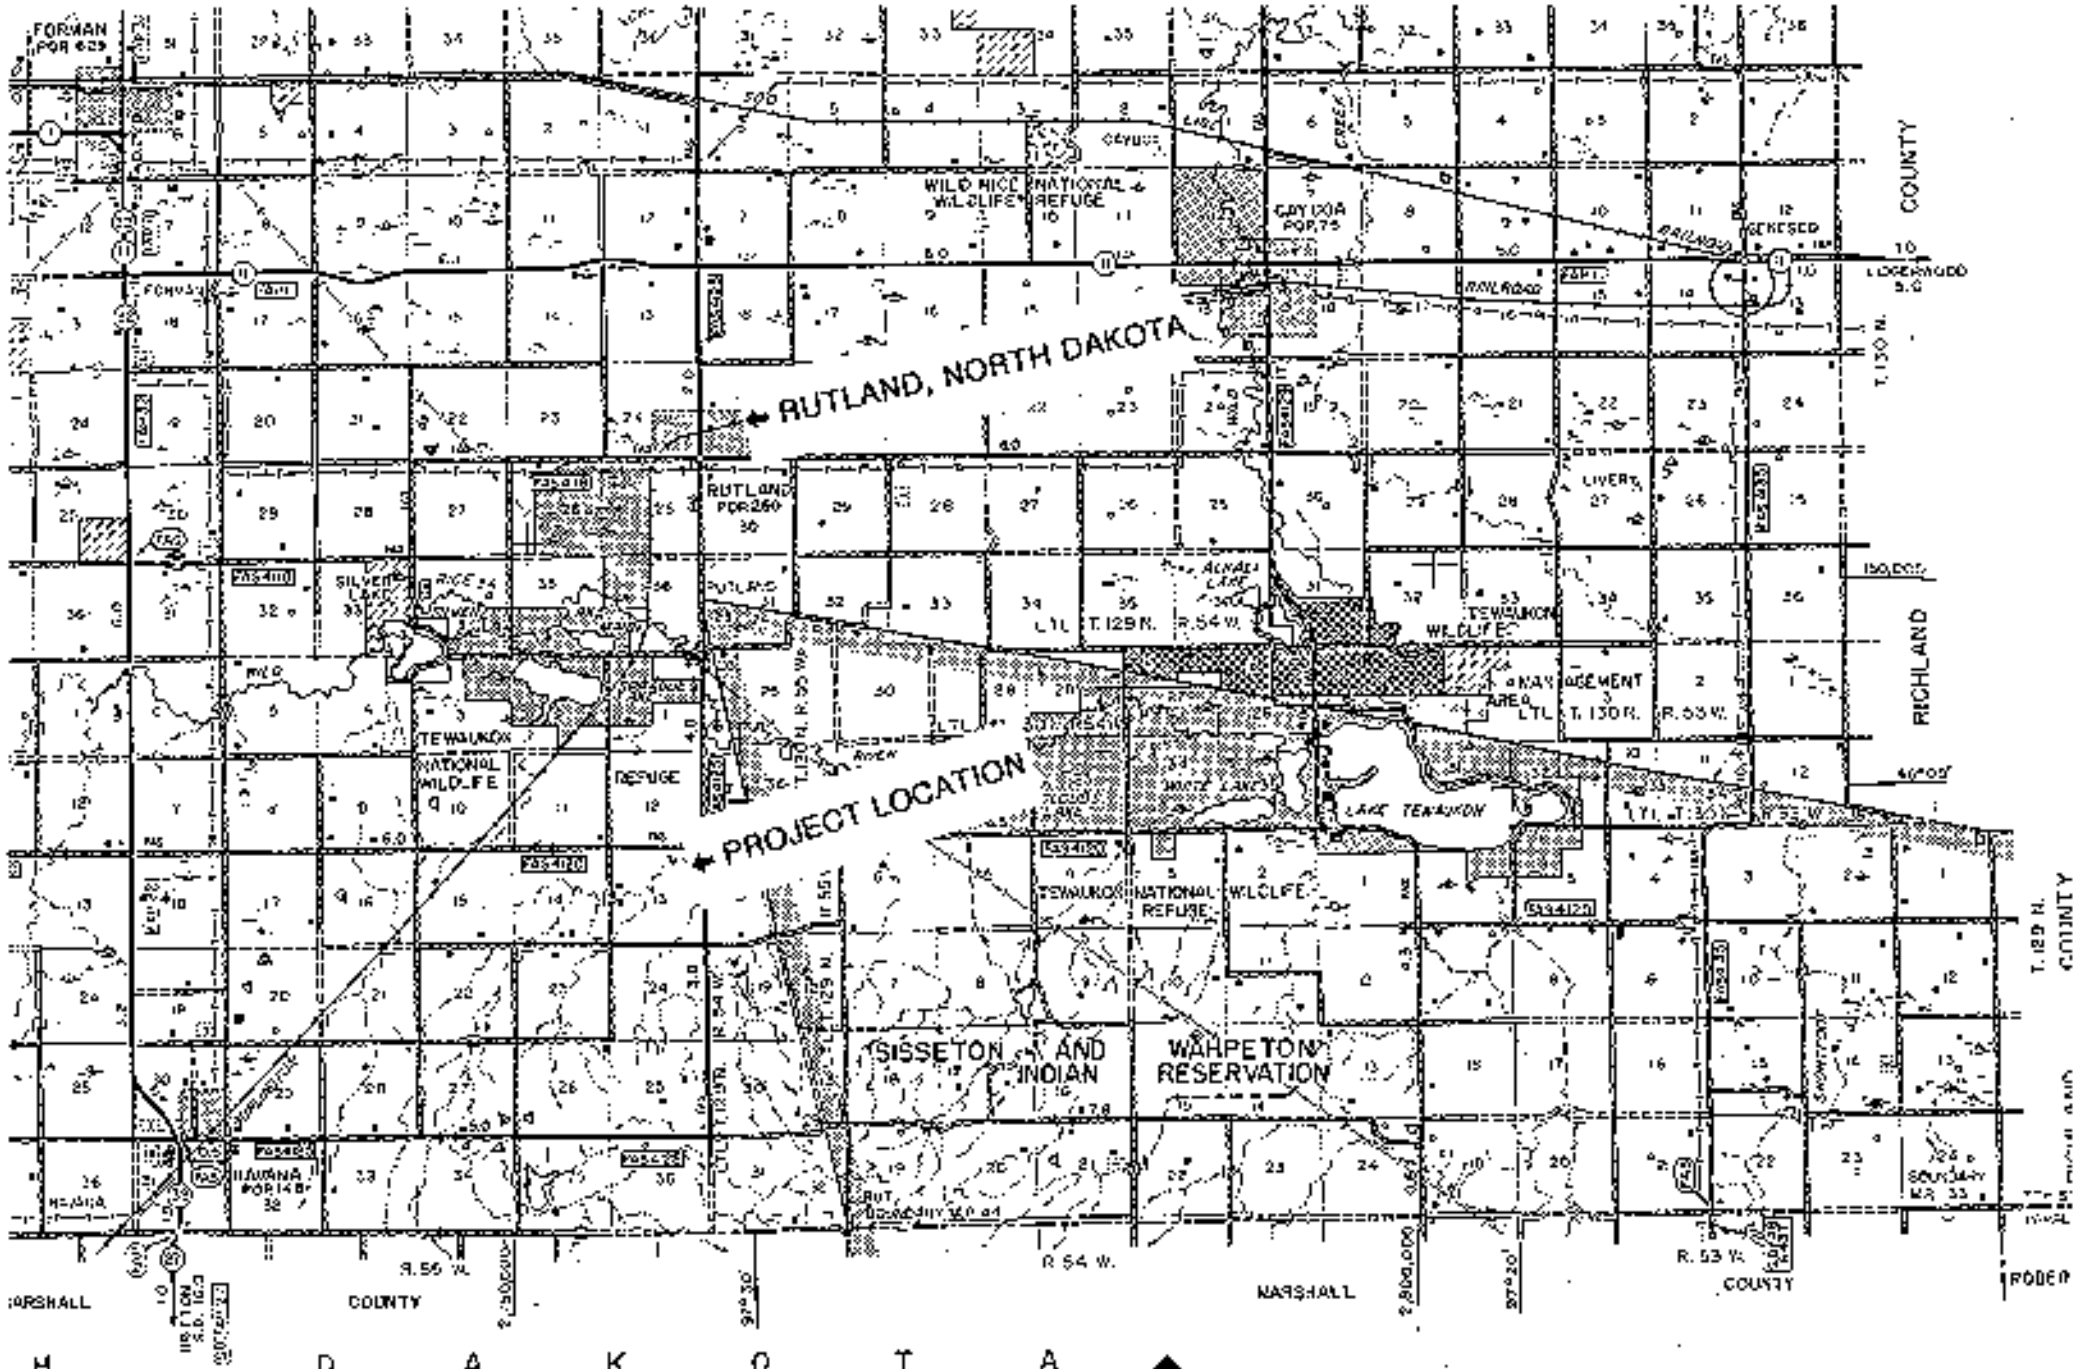

ATTACHMENT 1

200260347

ARTHUR SILSETH

CHANNEL FILL

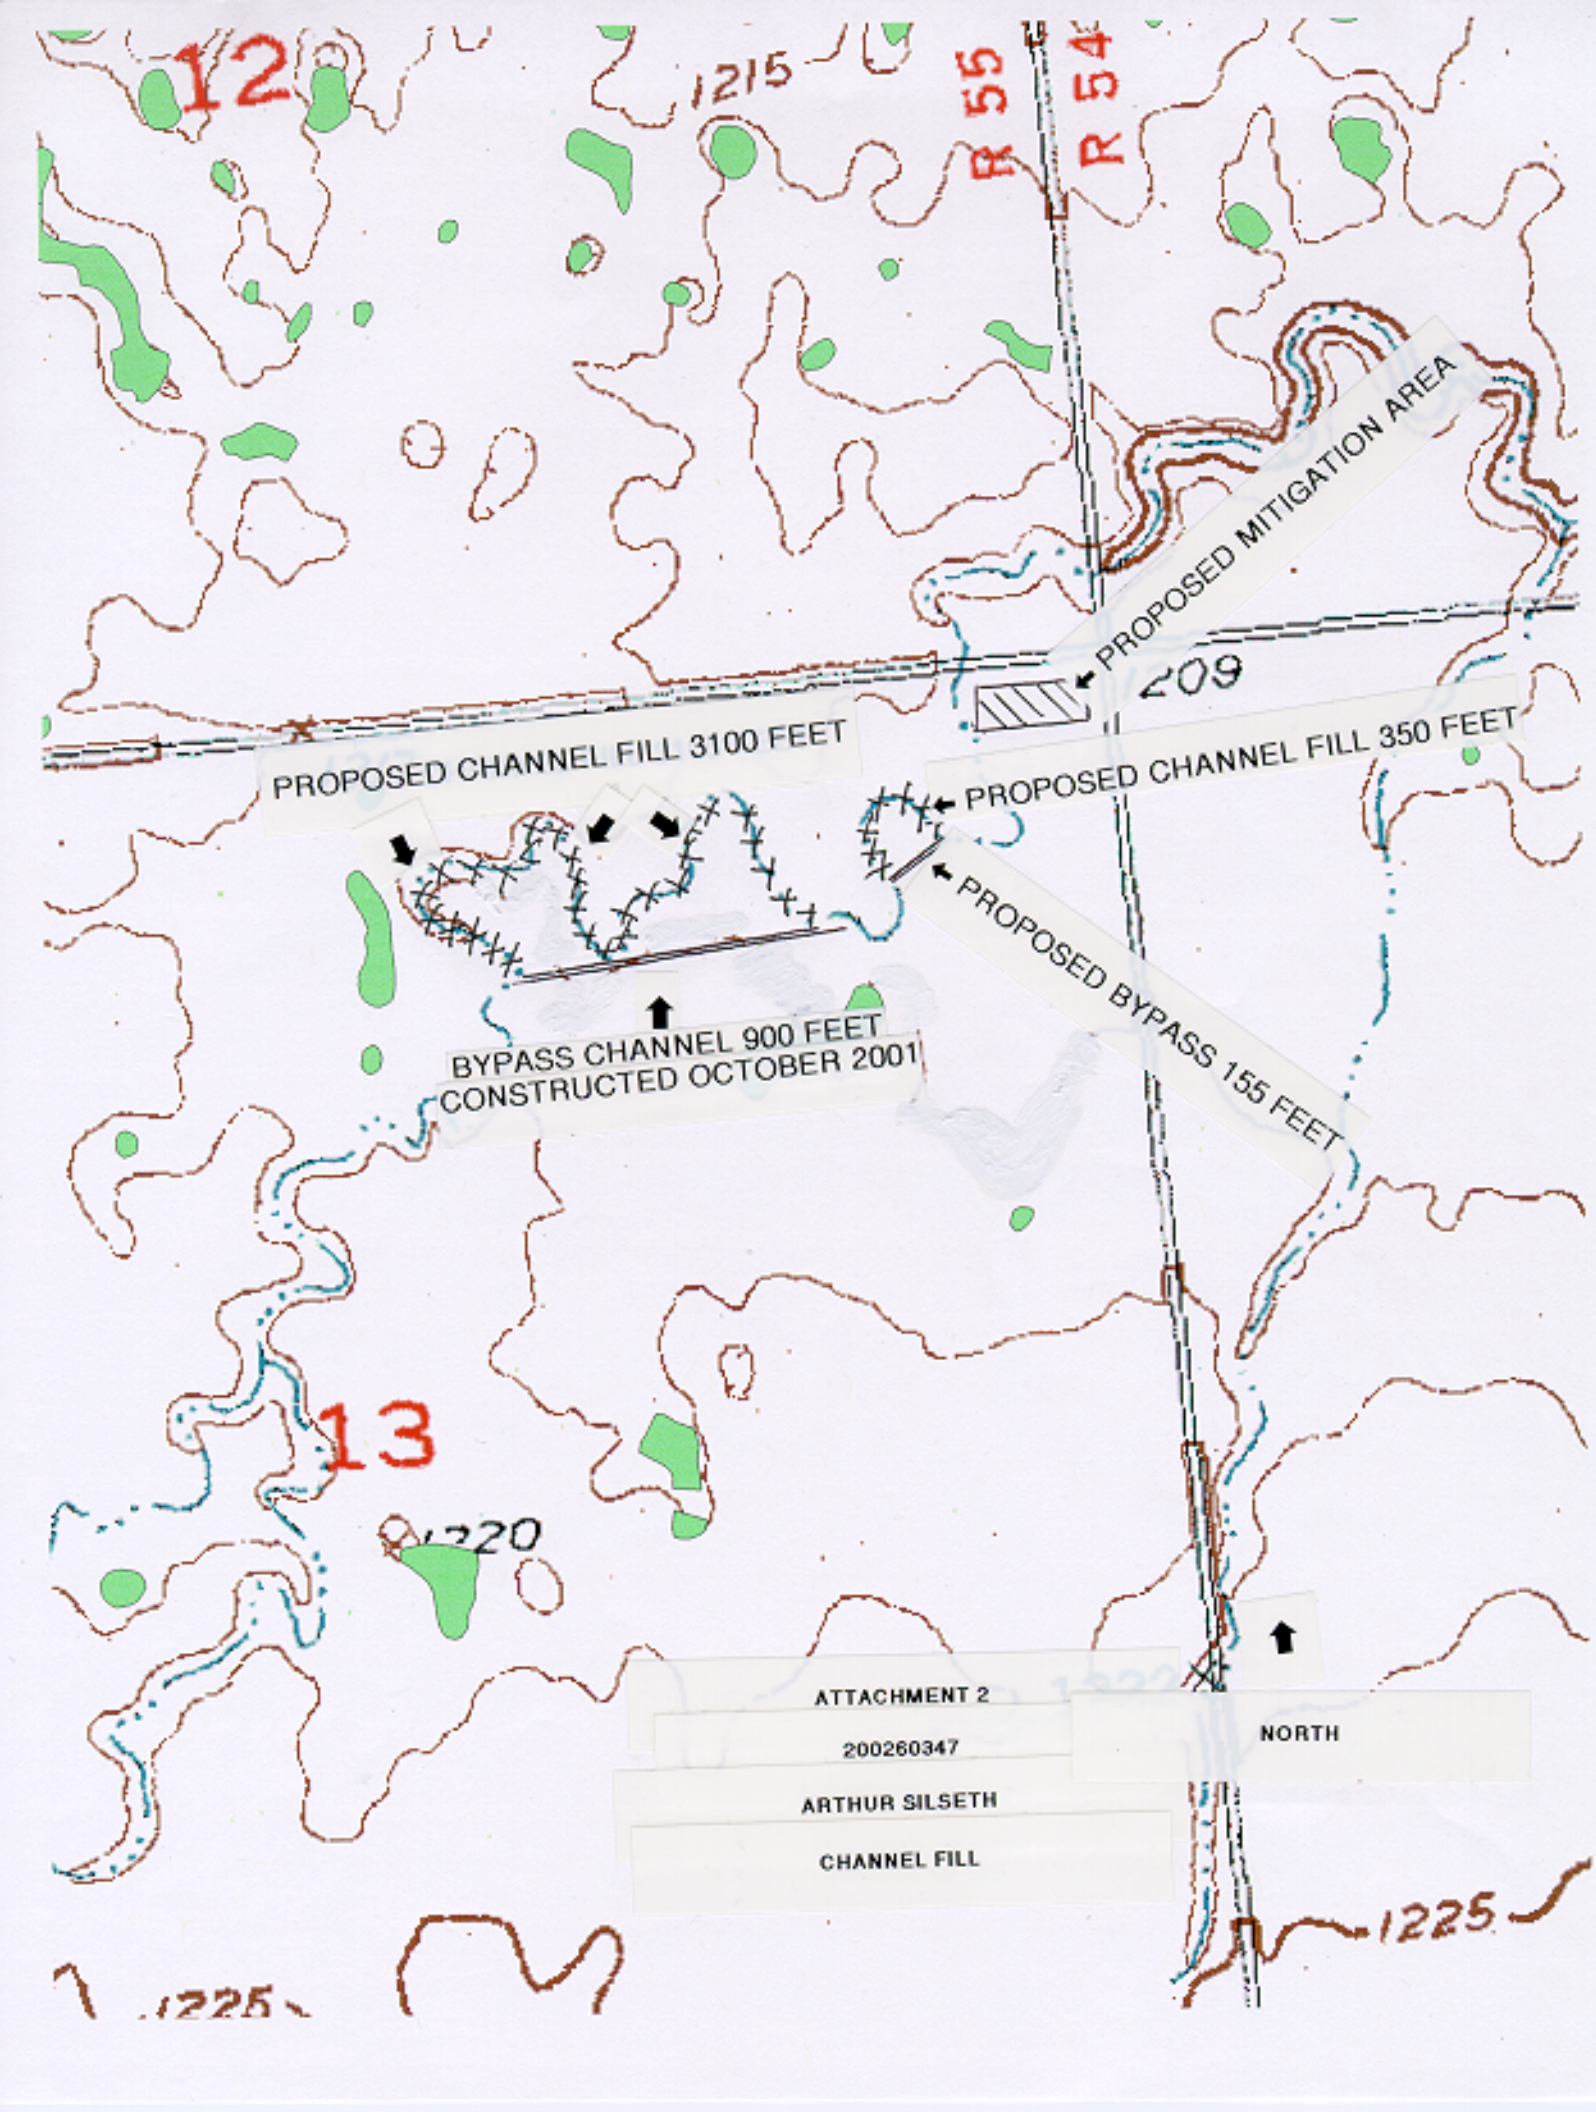
12
1215
R 55
R 54
PROPOSED MITIGATION AREA
209
PROPOSED CHANNEL FILL 3100 FEET
PROPOSED CHANNEL FILL 350 FEET
PROPOSED BYPASS 155 FEET
BYPASS CHANNEL 900 FEET
CONSTRUCTED OCTOBER 2001
13
1220
ATTACHMENT 2
200260347
ARTHUR SILSETH
CHANNEL FILL
NORTH
1225
1225