Project Location
Giles Rd.
120TH ST
114TH ST
108TH ST
96TH ST
84TH ST
72ND ST
66TH ST
60TH ST
48TH ST
36TH ST
25TH ST
96°00'
OMAHA
RALSTON
DOUGLAS CO.
NEXT INTERCHANGE 1.6 MI.
TO RALSON 0.7 MI.
TO JCT US-275 & N-92 1.7 MI.
R 12 E
R 13 E
RAILROAD
LA VISTA
POP. 9840
PAPILLION
POP. 10,372
Papillion Cr
Walnut Cr
Red Cr
Capehart
Fort Crook
Fairview Heights
Richfield
Mitchell Rd
Moses Merrill Mission State Historical Marker
PLATTE
R 12 E
R 13 E
TO PLATTSMOUTH 4.2 MI.
TO JCT US-34 & N-66 4.2 MI.
96°00'

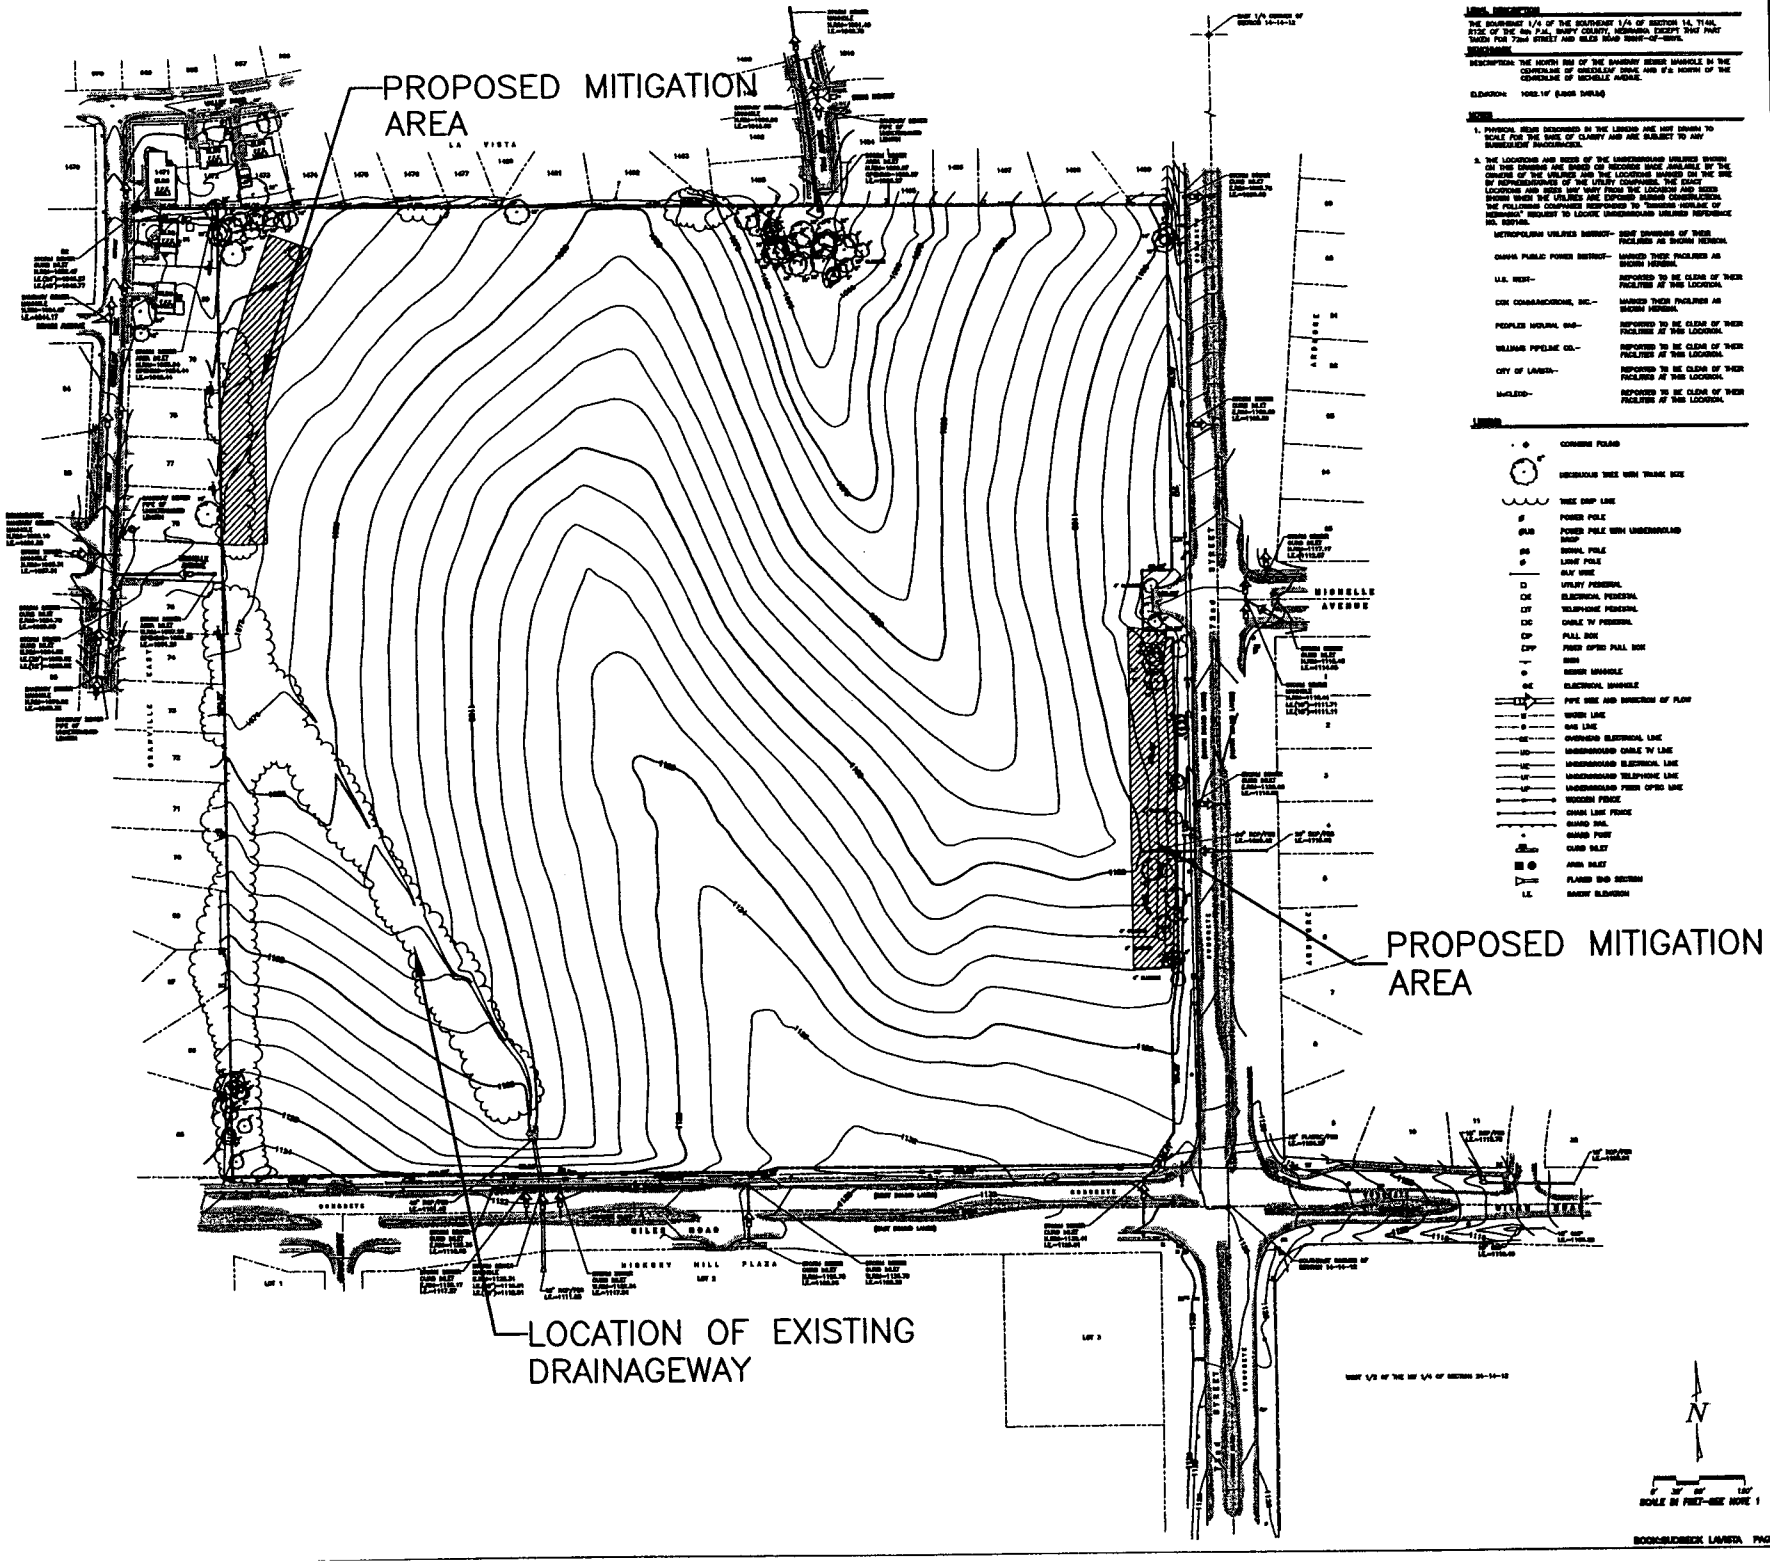
PROPOSED MITIGATION AREA
LA VISTA
MICHELLE AVENUE
GILES ROAD
HICKORY HILL PLAZA
PROPOSED MITIGATION AREA
LOCATION OF EXISTING DRAINAGEWAY
N
SCALE IN FEET-SEE NOTE 1
GILES CORNER
EXHIBIT 1
THOMPSON, DREESSEN & DORNER, INC.
Consulting Engineers & Land Surveyors
10836 OLD MILL ROAD OMAHA, NEBRASKA 68154

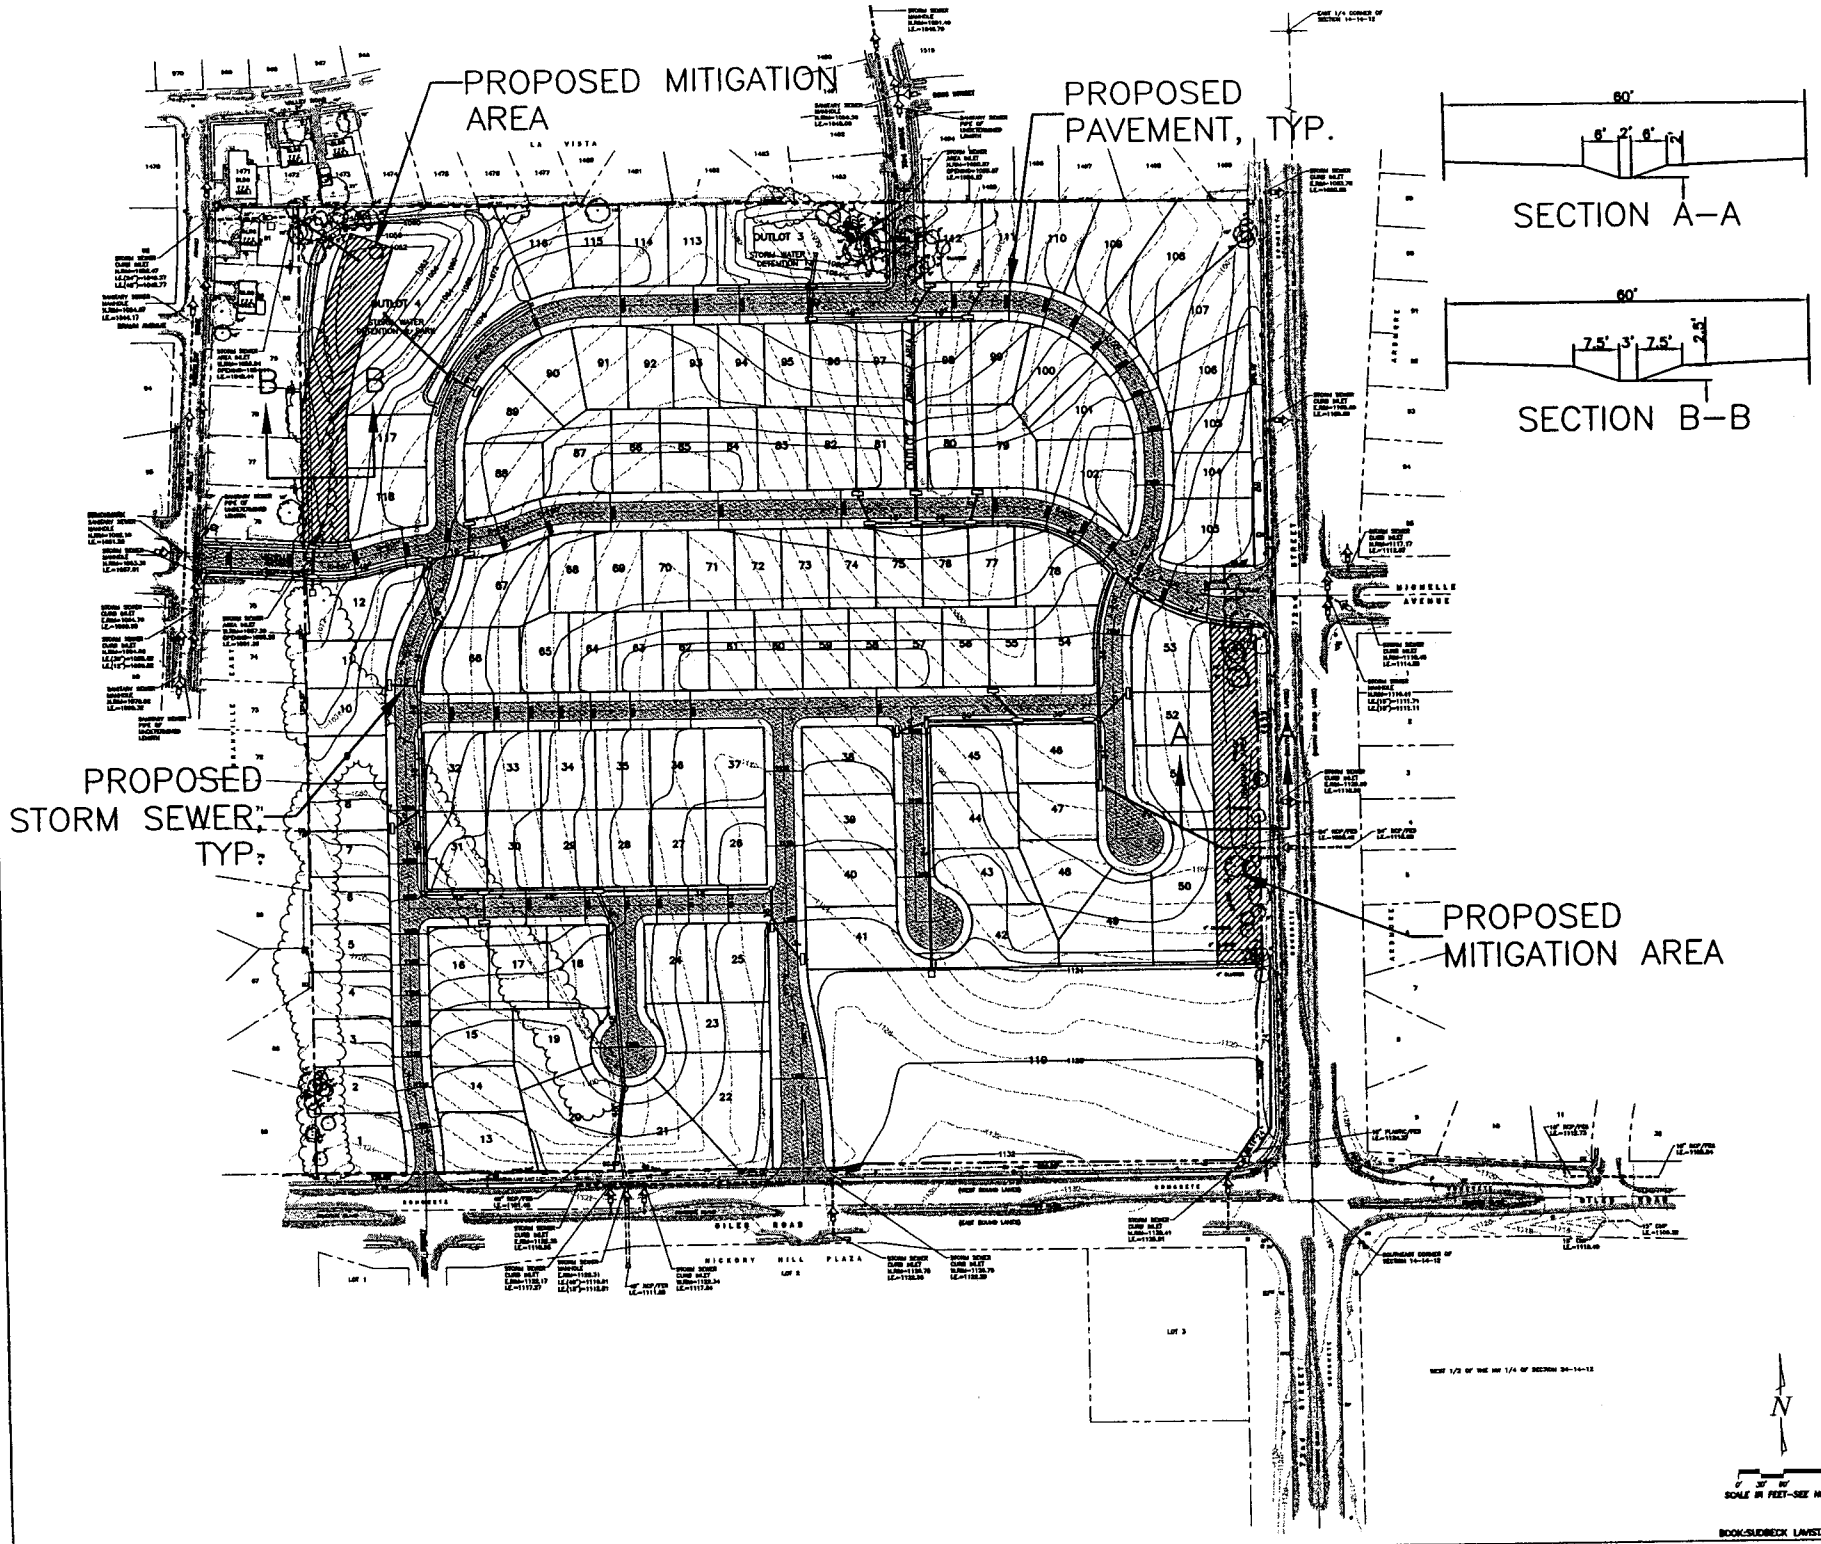

GILES CORNER

EXHIBIT 2

72nd AND GILES ROAD

THOMPSON, DREESSEN & DORNER, INC.
Consulting Engineers & Land Surveyors
10836 OLD MILL ROAD OMAHA, NEBRASKA 68154

1053-