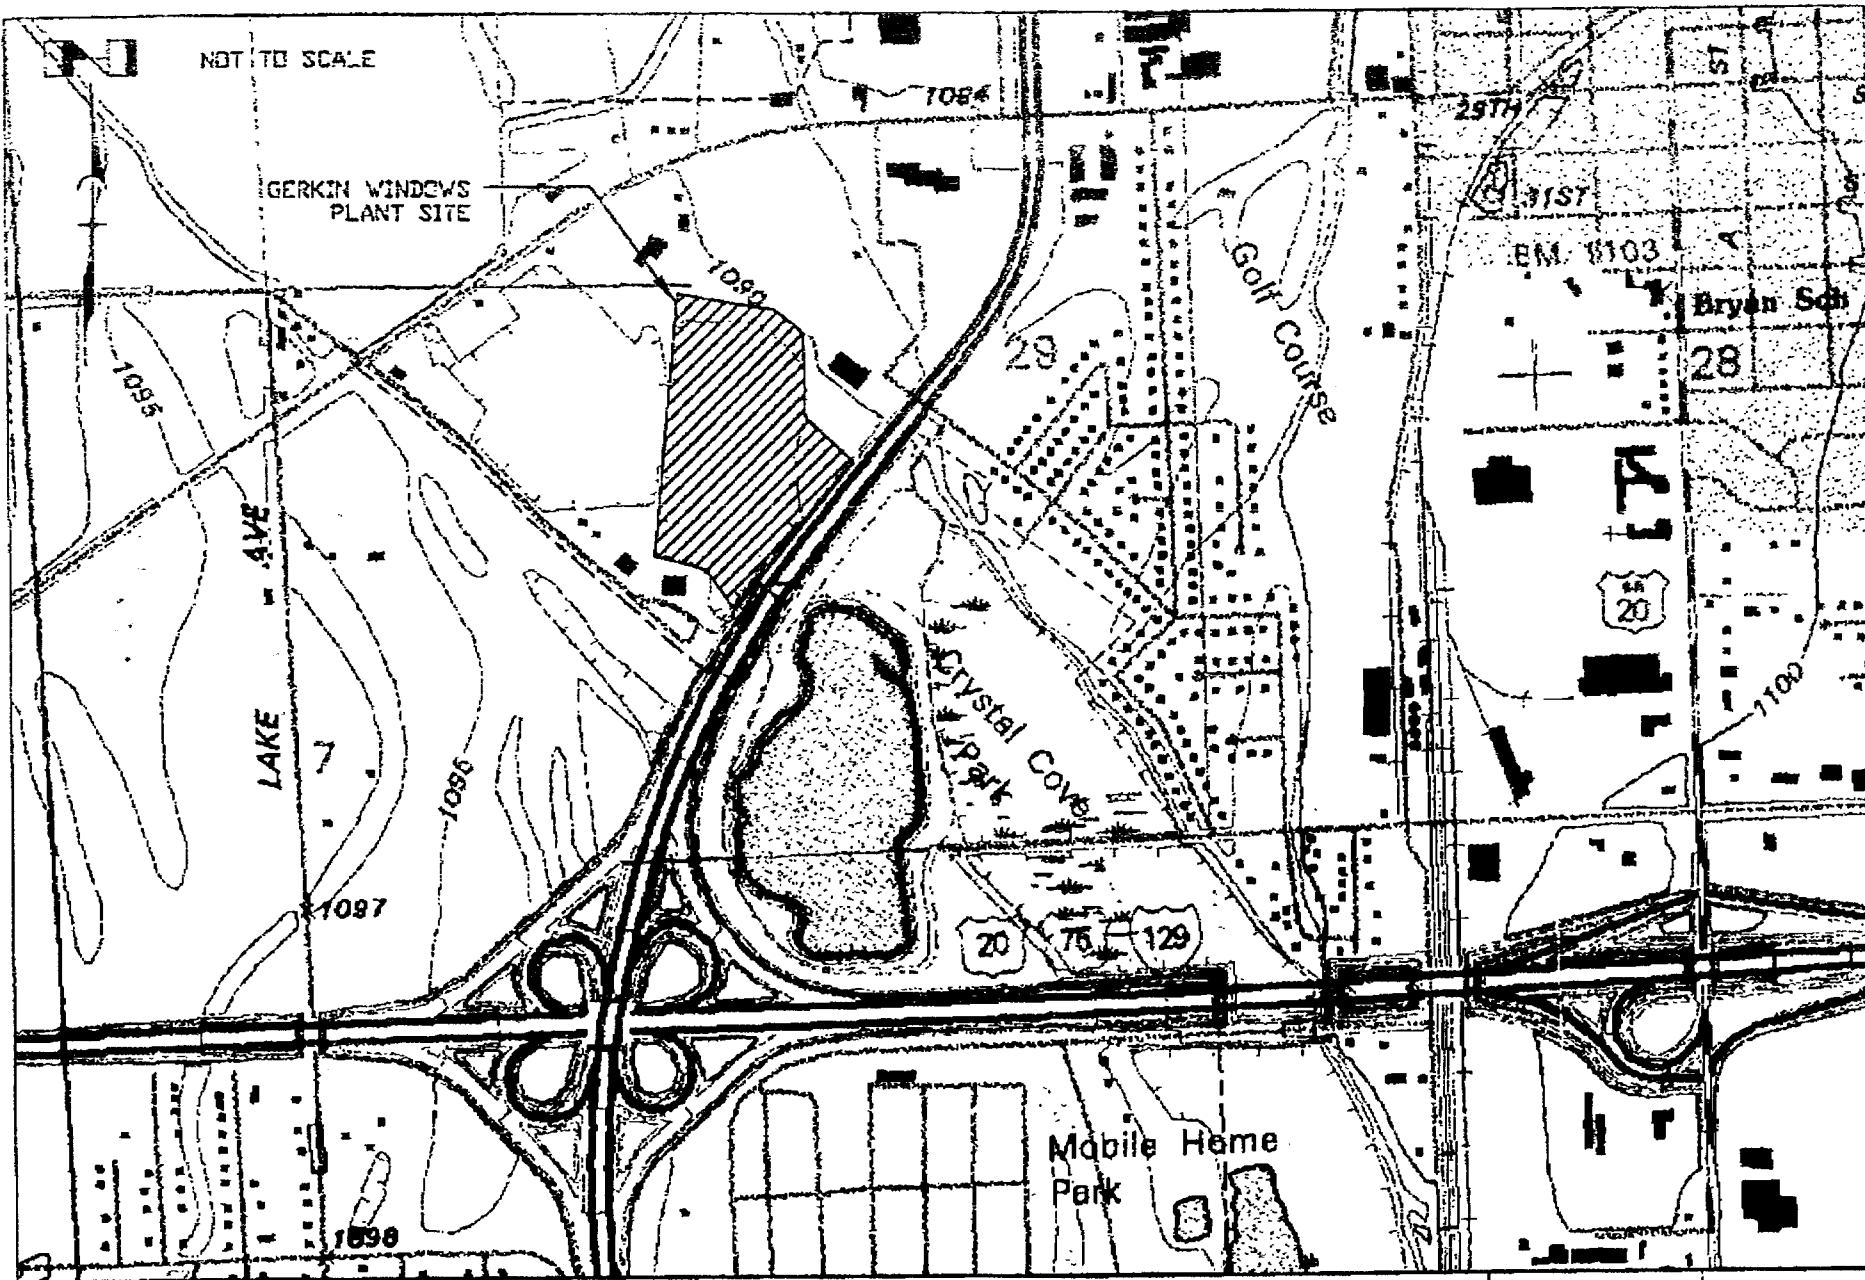

DGR

DeWild Grant Reckert & Assoc. Co.
Consulting Engineers
4425 Singing Hills Blvd., Sioux City, IA.
Tel. 712-255-1554 Fax 712-255-1707

GERKIN WINDOWS PLANT VICINITY MAP

SOUTH SIOUX CITY, IOWA

DATE: 4/23/03
DRAWN BY: KLM
APPROVED: BKM

PROJECT NO. 253013
SHEET

GERKIN WINDOW PLANT
SITE PLAN

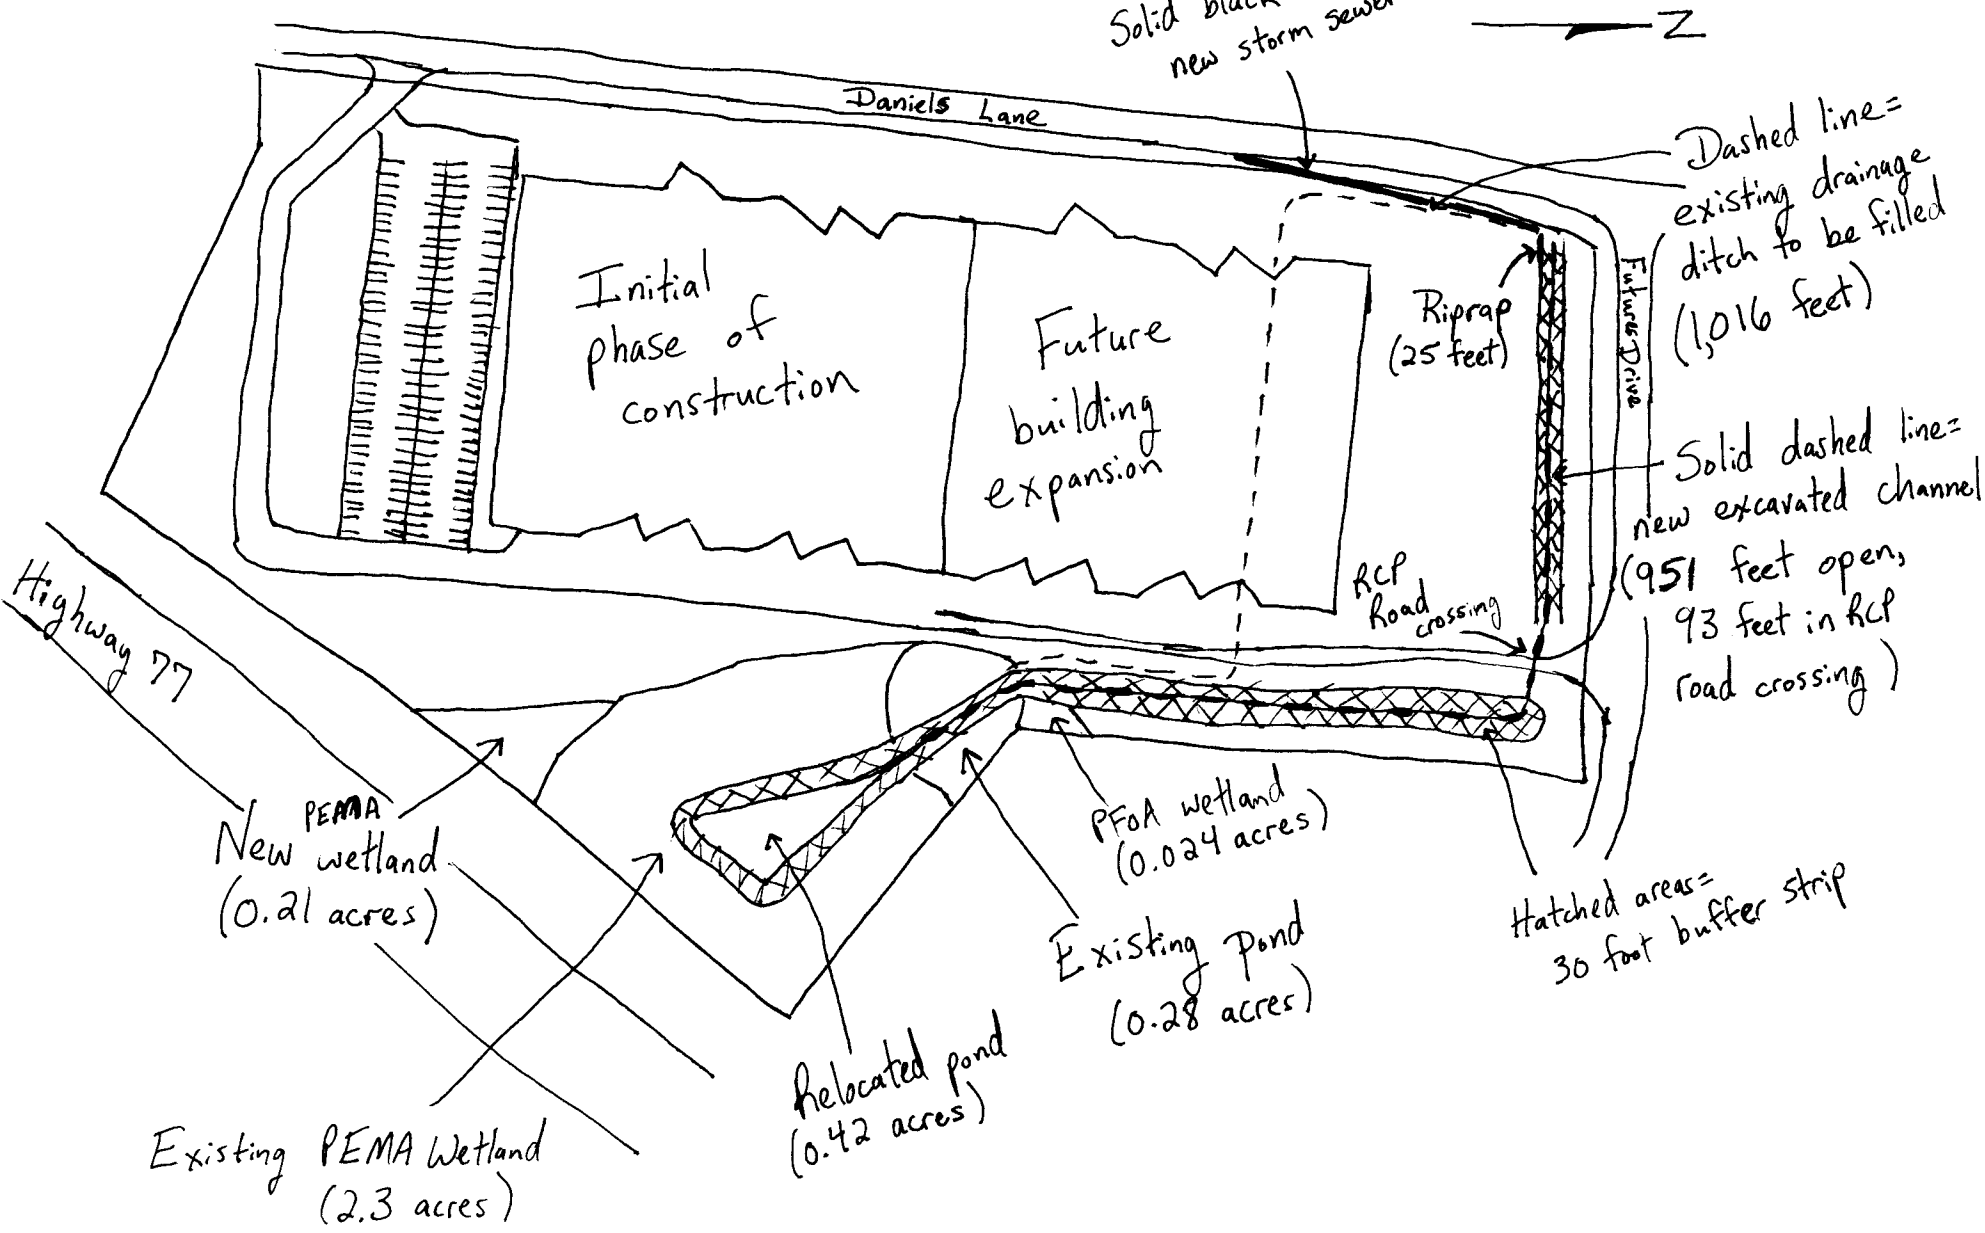

GERKIN WINDOW PLANT PROJECT
CROSS-SECTION

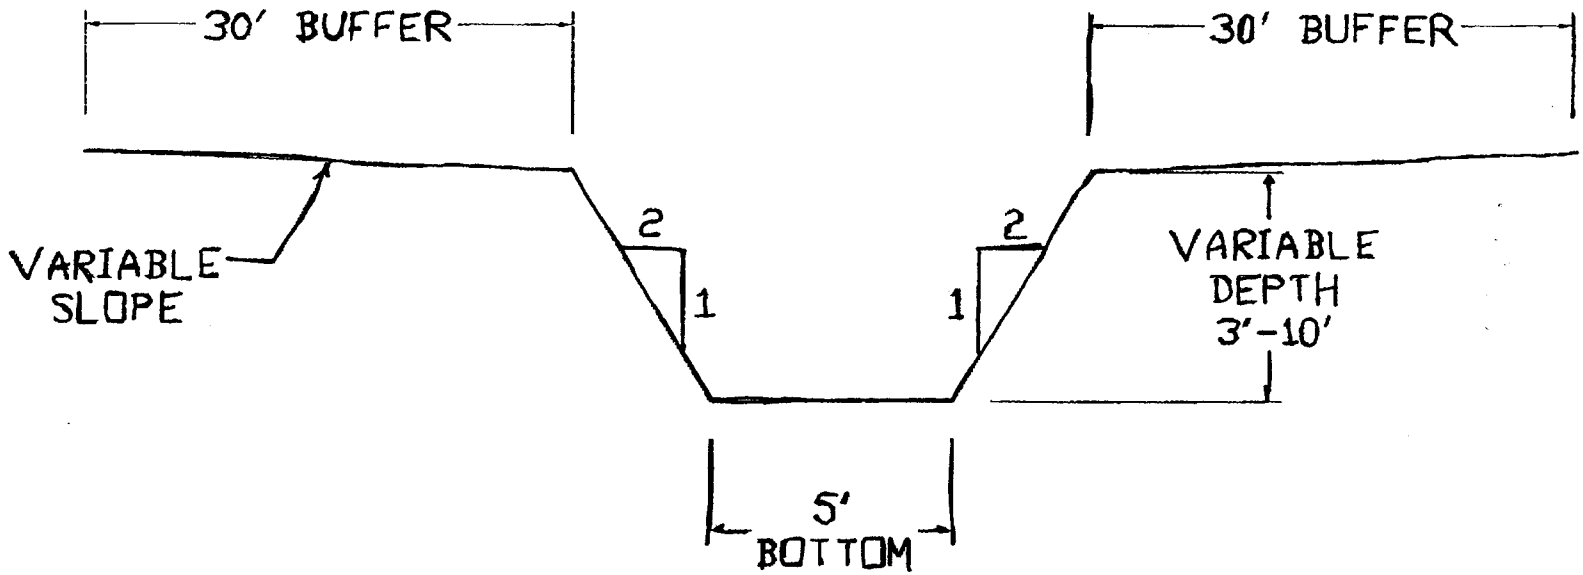

NOT TO SCALE

DeWild Grant Reckert & Assoc. Co.
Consulting Engineers
4425 Singing Hills Blvd., Sioux City, IA.
Tel. 712-266-1554 Fax 712-266-1707

GERKIN WINDOWS PLANT

SOUTH SIOUX CITY, IOWA

DATE: 4/23/03
DRAWN BY: KLM
APPROVED: BKM

PROJECT NO
253013
SHEET
1