# WEST DODGE, 174th STREET TO 198th STREET
# NH- 6-7(153)

## C.N. 20107B
## DOUGLAS COUNTY

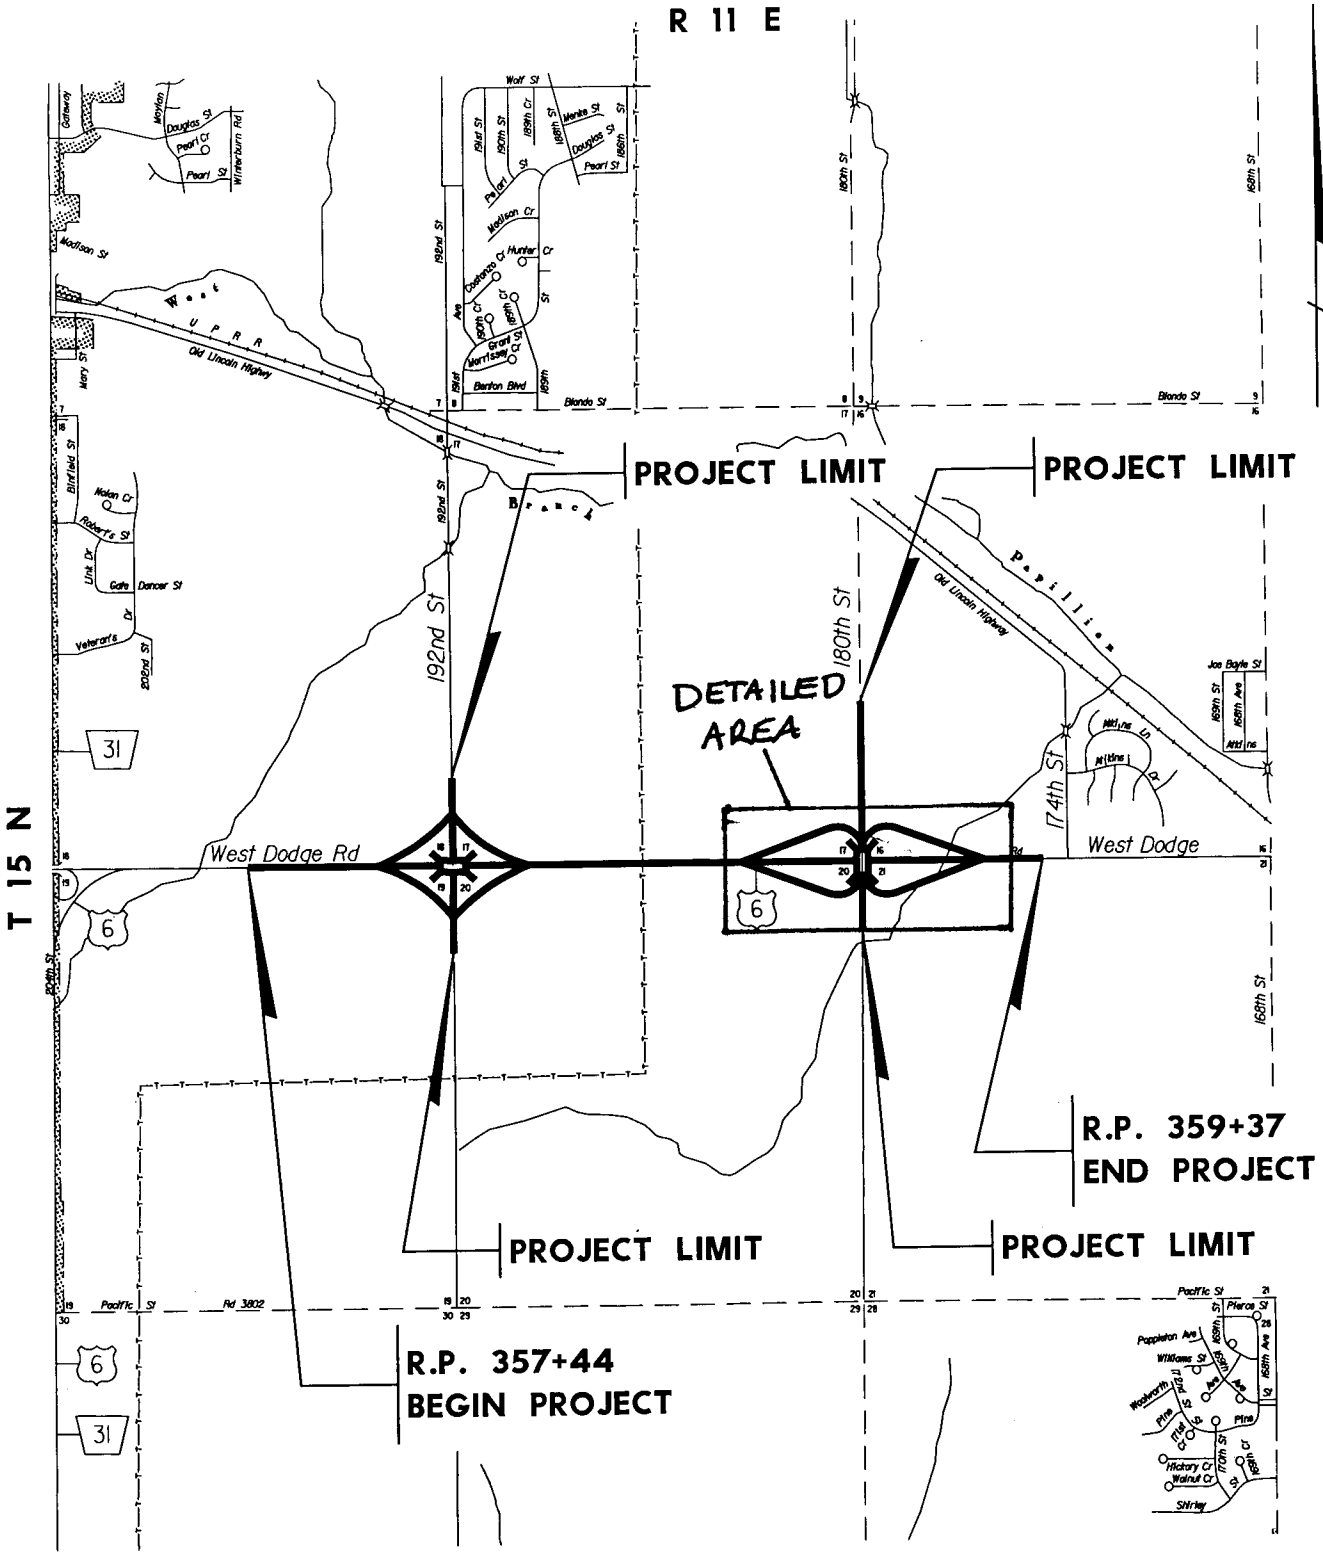

# WEST DODGE, 174th STREET TO 198th STREET
# NH- 6-7(153)

C.N. 20107B
DOUGLAS COUNTY
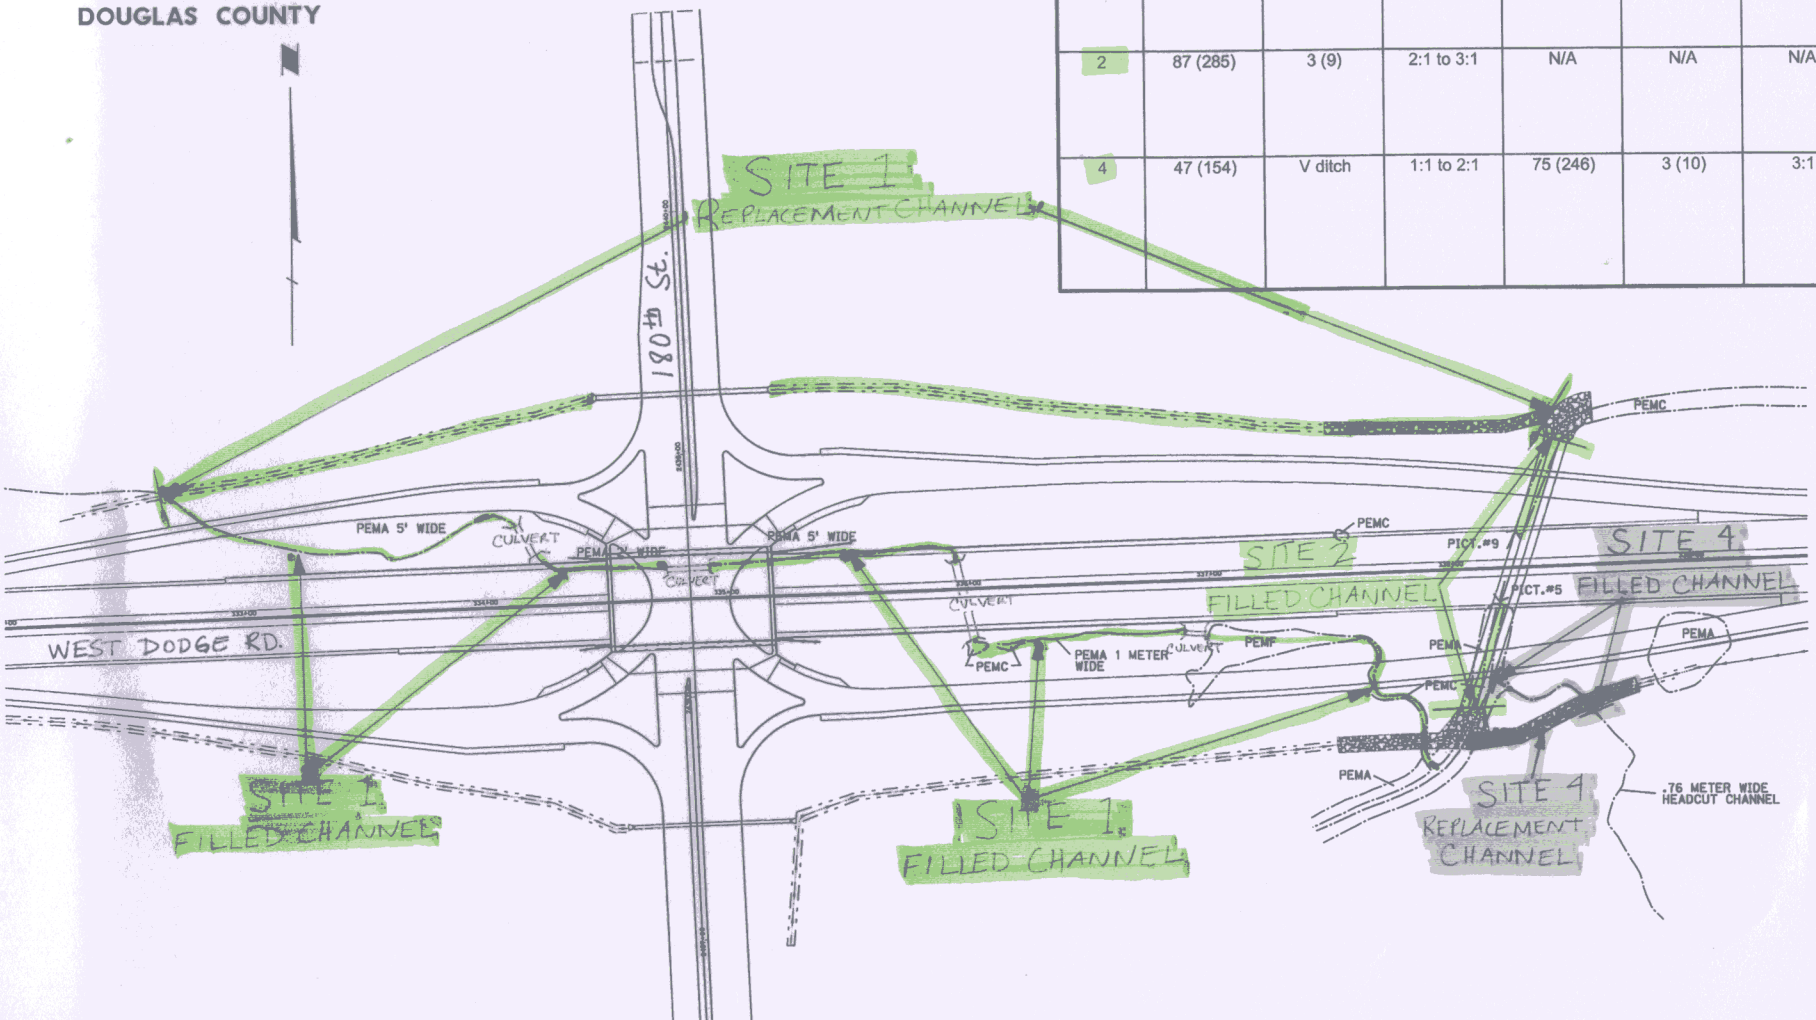
| Site | Filled Length m (ft.) | Filled Ditch Bottom width m (ft.) | Filled Ditch Side Slopes | New Ditch Length m (ft.) | New Ditch Bottom width m (ft.) | New Ditch Side Slopes | Comments |
|---|---|---|---|---|---|---|---|
| 1 | 575 (1,887) | V ditch | 2:1 | 531 (1,752) | 3 (10) | 3:1 | New ditch consists of flat bottom trapezoidal ditch. |
| 2 | 87 (285) | 3 (9) | 2:1 to 3:1 | N/A | N/A | N/A | Filled channel due to extension of existing CBC on existing flowline. |
| 4 | 47 (154) | V ditch | 1:1 to 2:1 | 75 (246) | 3 (10) | 3:1 | New ditch consists of flat bottom trapezoidal ditch. Existing ditch is a head cut ephemeral V ditch. |