VICINITY MAP

LEGEND

- DIVERSION DITCH FLOW
- SILT FENCE
- FUTURE STORM SEWER SYSTEM
- EXISTING CONTOURS
- 1170 PROP. MAJOR CONTOURS
- DRAINAGE BASIN LIMITS
- SEDIMENT BASIN LIMITS
- SEDIMENT BASIN STOCKPILE
- FILL AREAS

CUSTOM GRADING STANDARD
WALKOUT LOT
DATUM: CENTERLINE FINISHED PAVING
NO SCALE

LEGENDS GRADING STANDARD
FLAT LOT
DATUM: CENTERLINE FINISHED PAVING
NO SCALE

Diggers Hotline Of Nebraska
Statewide (800) 331-5666
Metro Omaha 344-3555
Call Before You Dig. It's The Law

PROXIMATE QUANTITIES
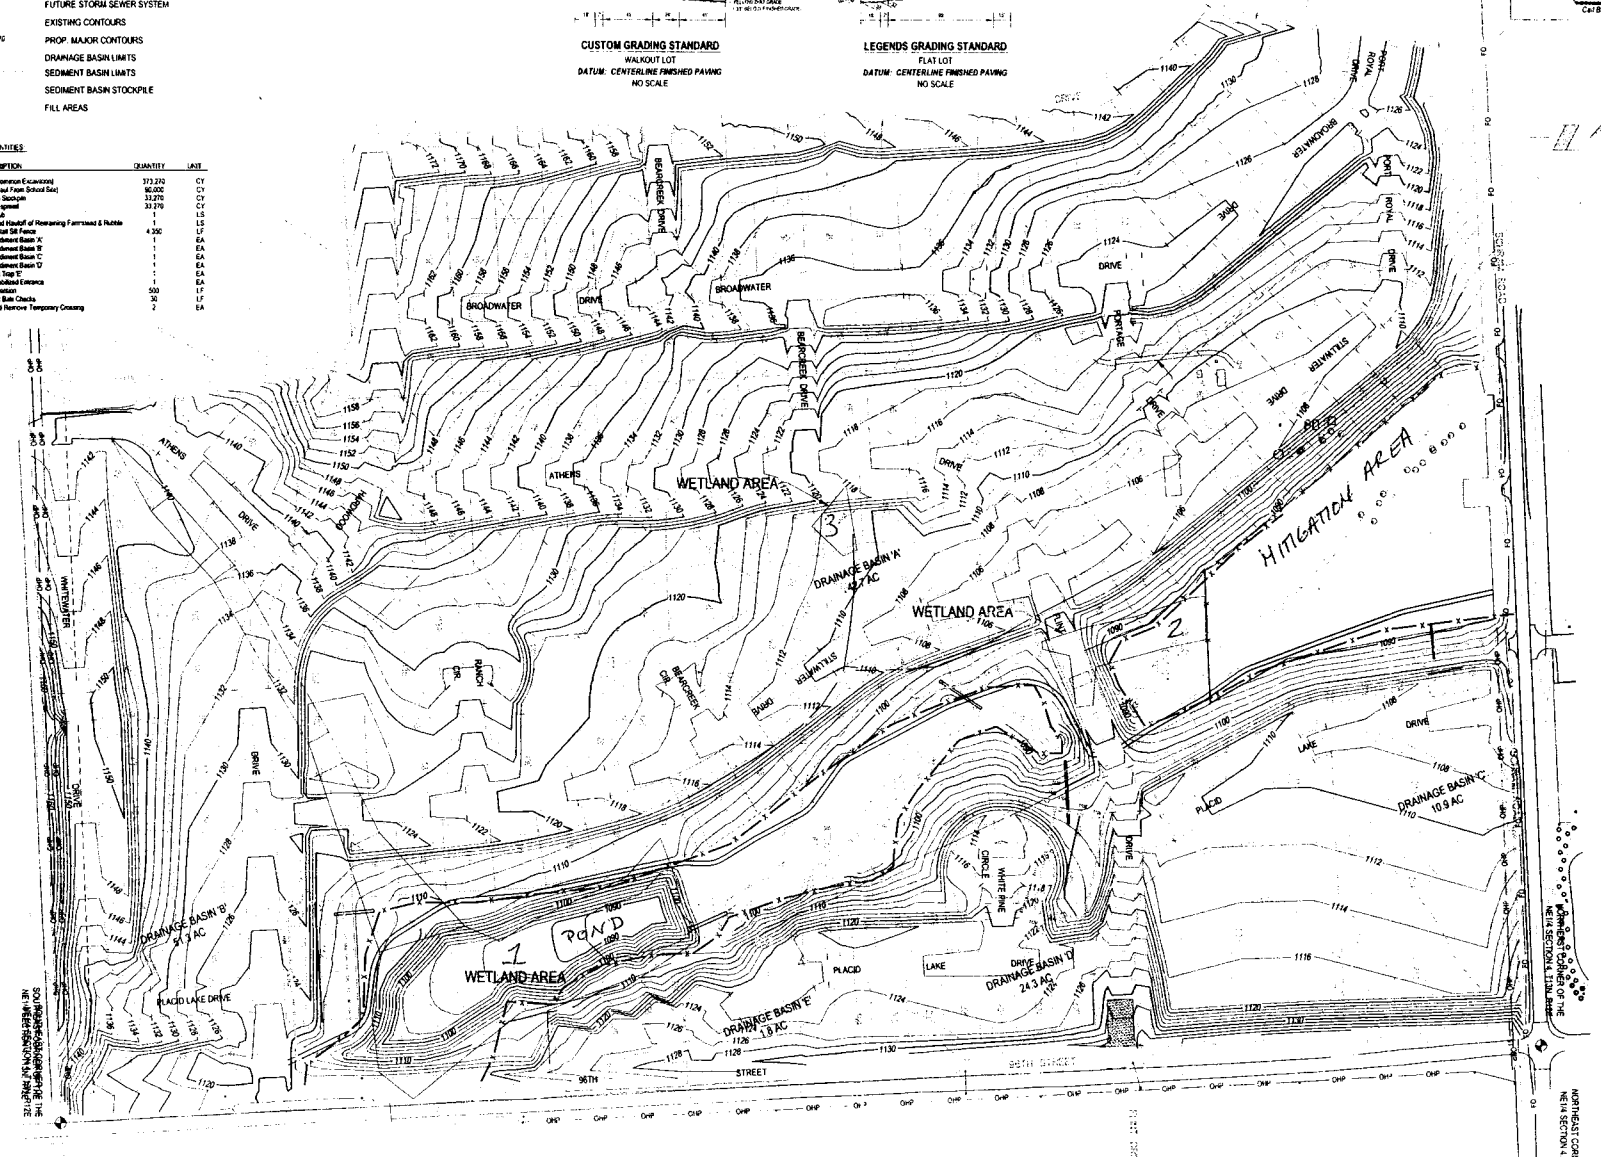
ITEM	DESCRIPTION	QUANTITY	UNIT
	Earthwork (Common Excavation)	373,270	CY
	Earthwork (Haul From School Site)	90,000	CY
	Stripping To Stockpile	33,270	CY
	Stripping Respread	33,270	CY
	Clear and Grub	1	LS
	Demolition and Hauloff of Remaining Farmstead & Rubble	1	LS
	Furnish & Install Silt Fence	4,350	LF
	Construct Sediment Basin 'A'	1	EA
	Construct Sediment Basin 'B'	1	EA
	Construct Sediment Basin 'C'	1	EA
	Construct Sediment Basin 'D'	1	EA
	Construct Silt Trap 'E'	1	EA
	Construct Stabilized Entrance	1	EA
	Construct Diversion	500	LF
	Construct Silt Bale Checks	30	LF
	Construct and Remove Temporary Crossing	2	EA