Attachment 1

YORK NORTH & SOUTH
81-2(124)

C.N. 41578 BOOK X197
YORK COUNTY

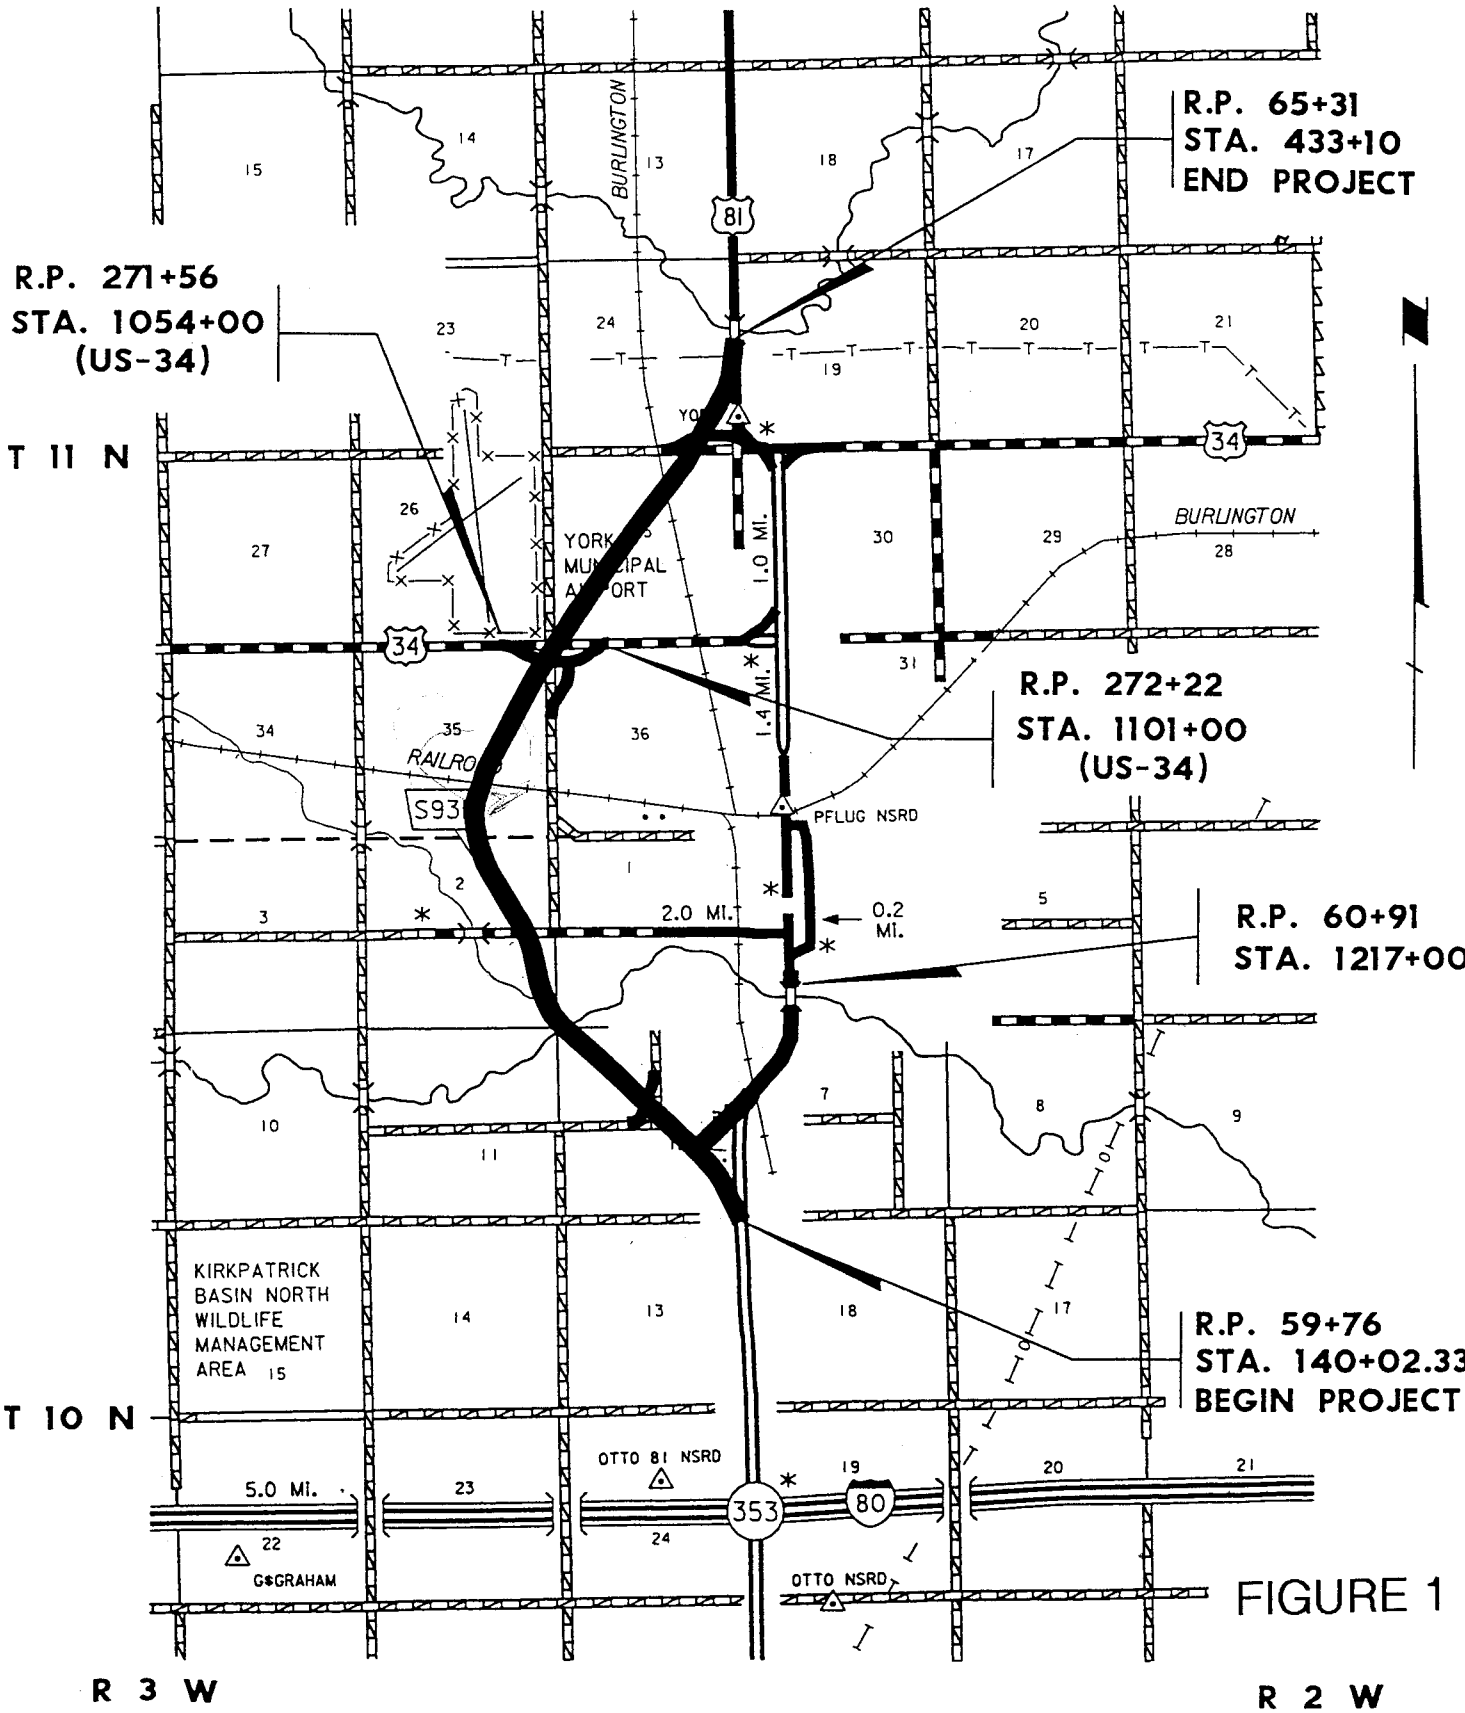

FIGURE 1

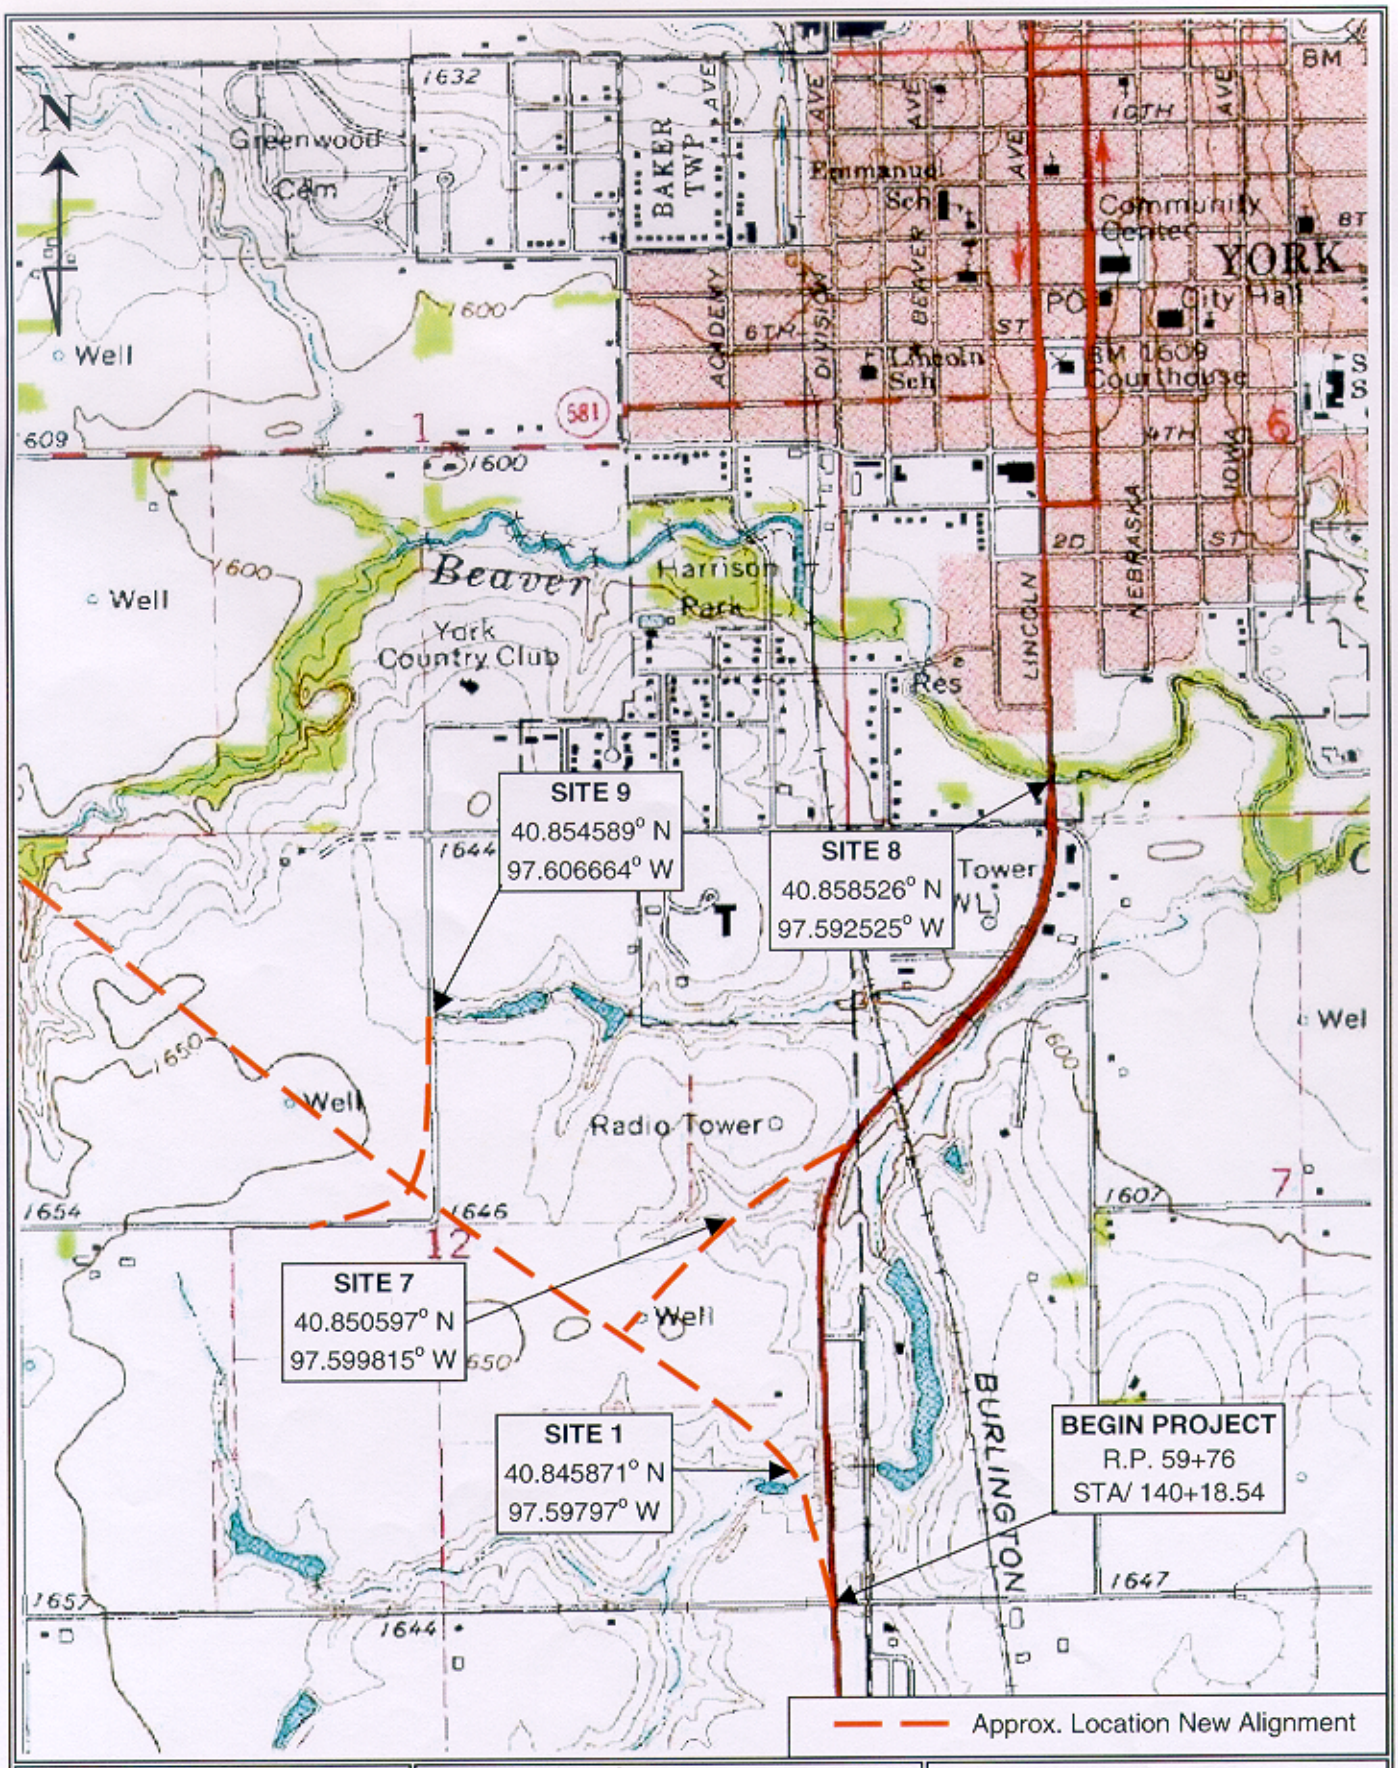

NDOR
Nebraska Department of Roads

YORK NORTH & SOUTH
SEC 6 & 7, T. 10 N., R 4 W.
SEC 1 & 12, T. 10 N., R 3 W.
York County, Nebraska

FIGURE 2.1
Site Location
USGS via Microsoft TerraSever.com

NDOR
Nebraska
Department of Roads

YORK NORTH & SOUTH
SEC 24 & 25, T. 11 N., R 3 W.
York County, Nebraska

FIGURE 2.3
Site Location
USGS via Microsoft TerraSever.com

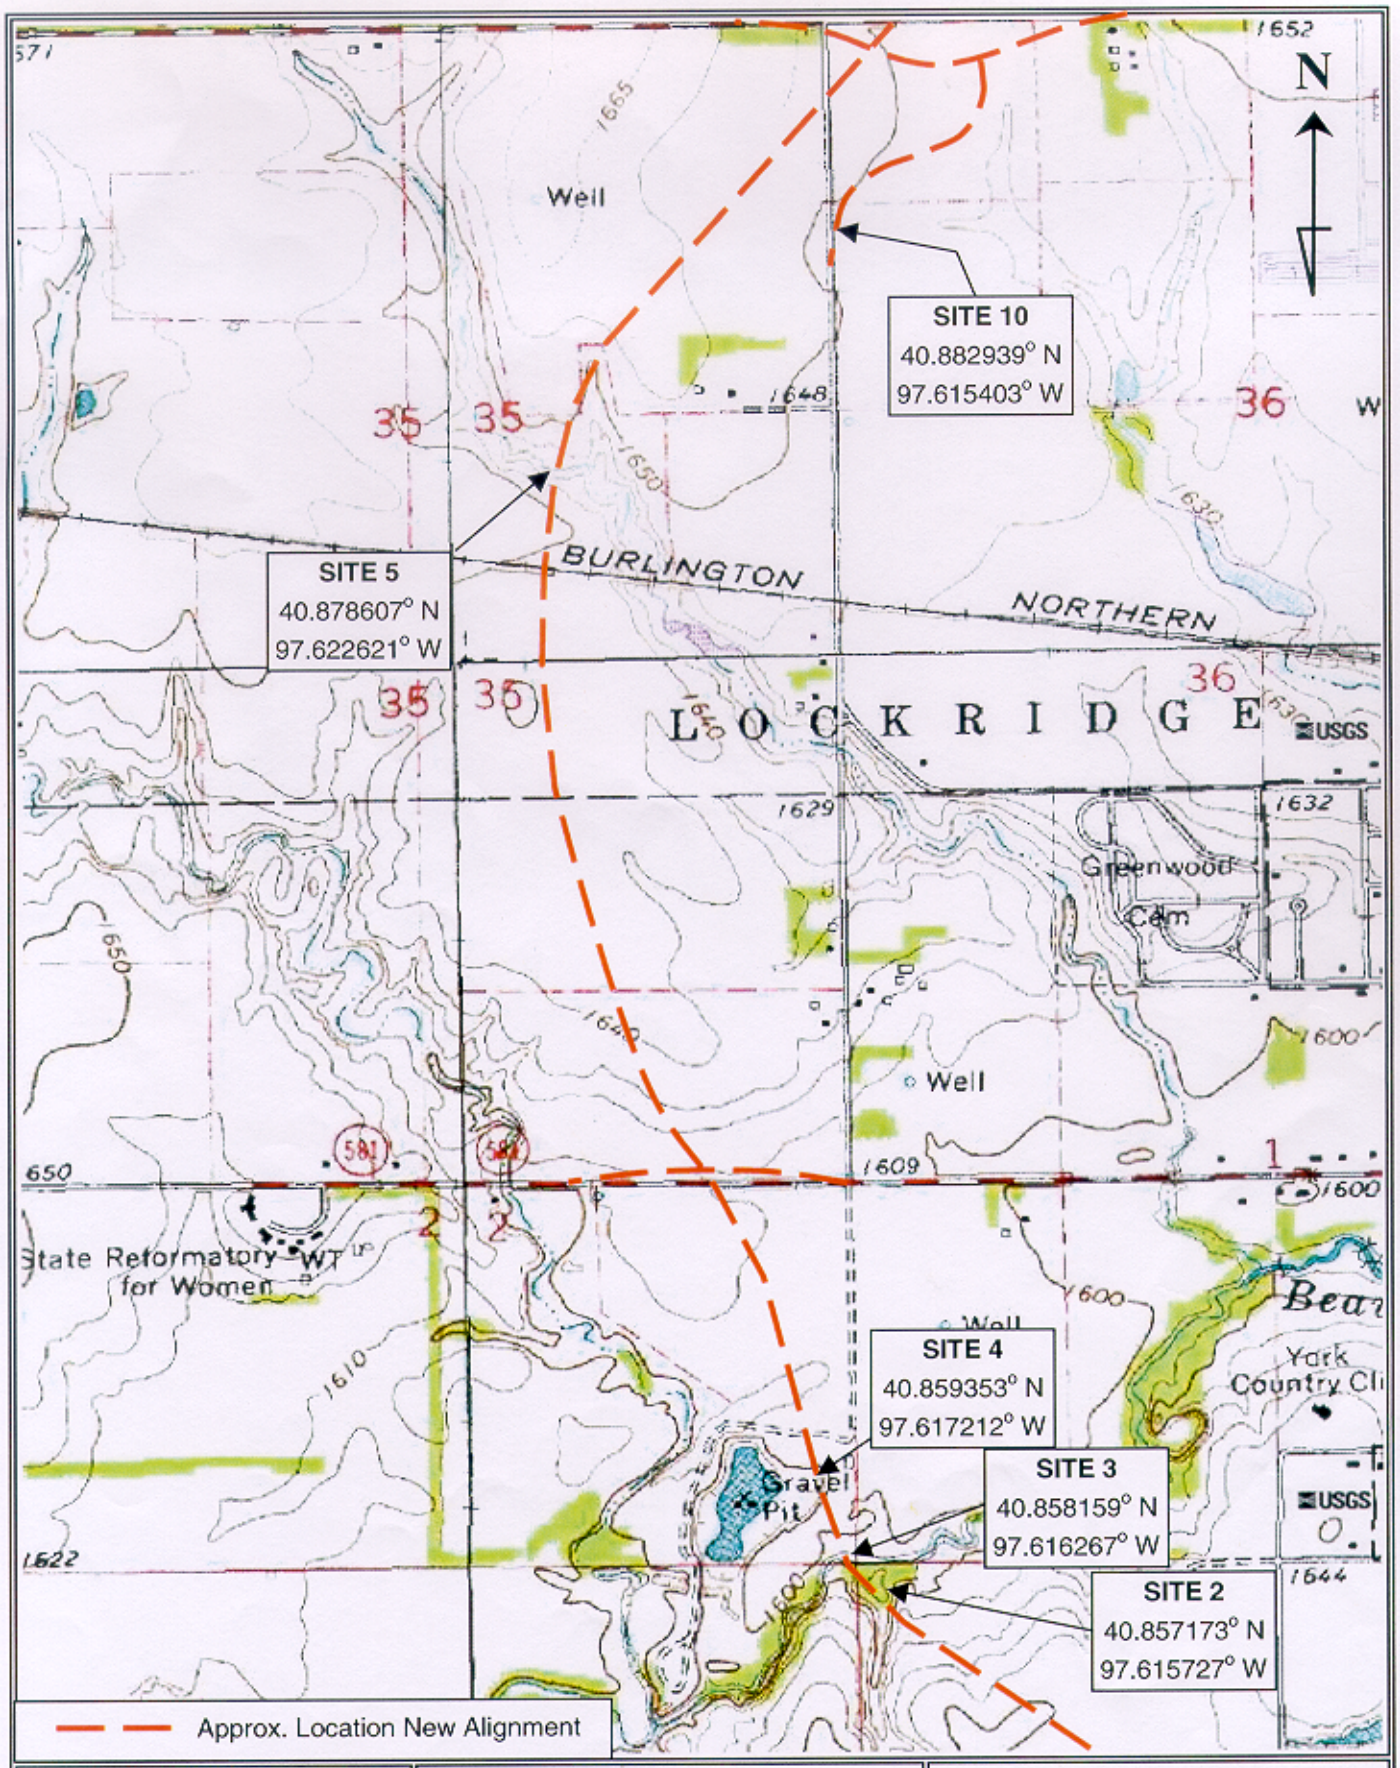

NDOR
Nebraska
Department of Roads

YORK NORTH & SOUTH
SEC 1, 2, 11 & 12, T. 10 N., R 3 W.
SEC 35 & 36, T. 11 N., R 3 W.
York County, Nebraska

FIGURE 2.2
Site Location
USGS via Microsoft TerraSever.com

PRELIMINARY PLAN
NOT FINAL - SUBJECT TO CHANGE

OLSSON ASSOCIATES
CONSULTING ENGINEERS
111 LINCOLN MALL, LINCOLN, NE 68508

PROJECT NO.	SHEET NO.
81-211241	2-A2

E.N. 41578

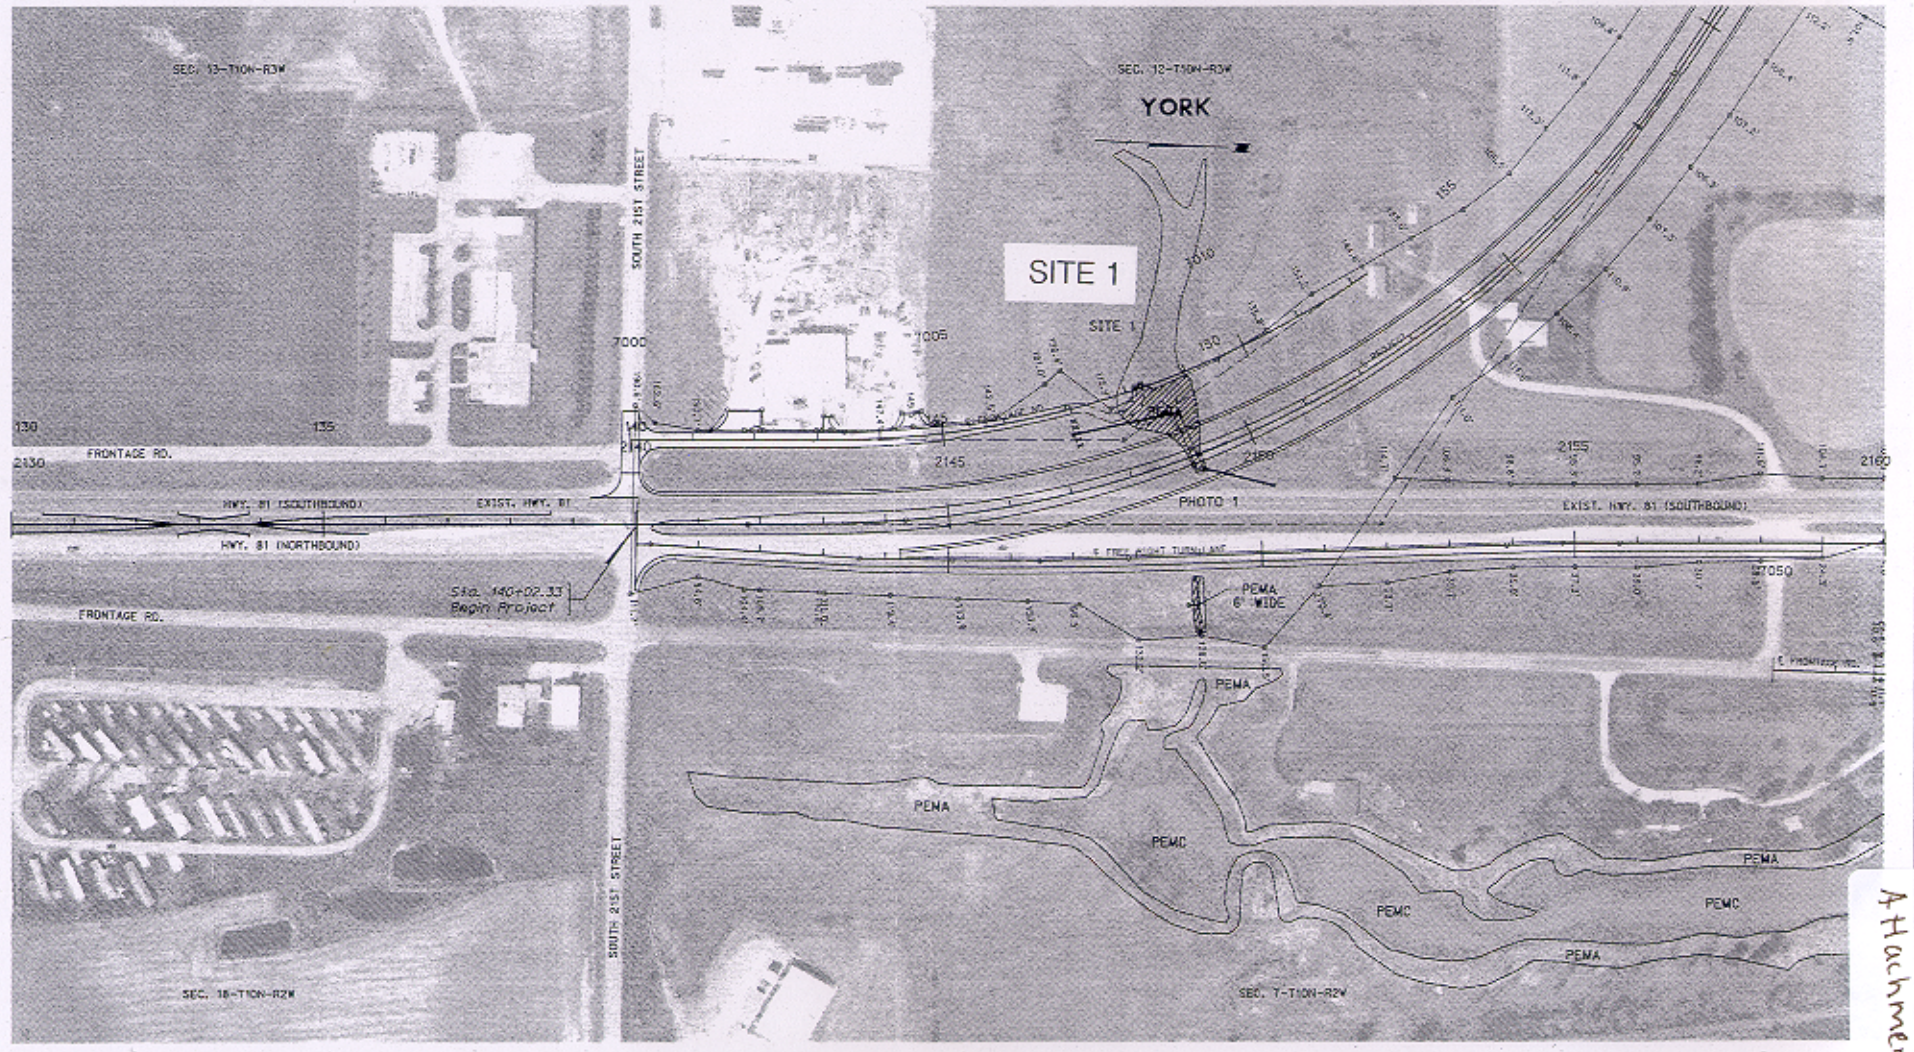

Attachment 2

STATE OF NEBRASKA
DEPARTMENT OF ROADS
WETLANDS

LEGEND

WETLANDS - DO NOT DISTURB
IMPACTED WETLANDS

FLIGHT DATE: 18 APR 1
FLIGHT NO.: 8658

PRELIMINARY PLAN
NOT FINAL - SUBJECT TO CHANGE

OLSSON ASSOCIATES
CONSULTING ENGINEERS
HILLSBOROUGH BLVD., LINCOLN, NE 68501

PROJECT NO.	SHEET NO.
81-2(1241)	2-A5

C.N. 41578

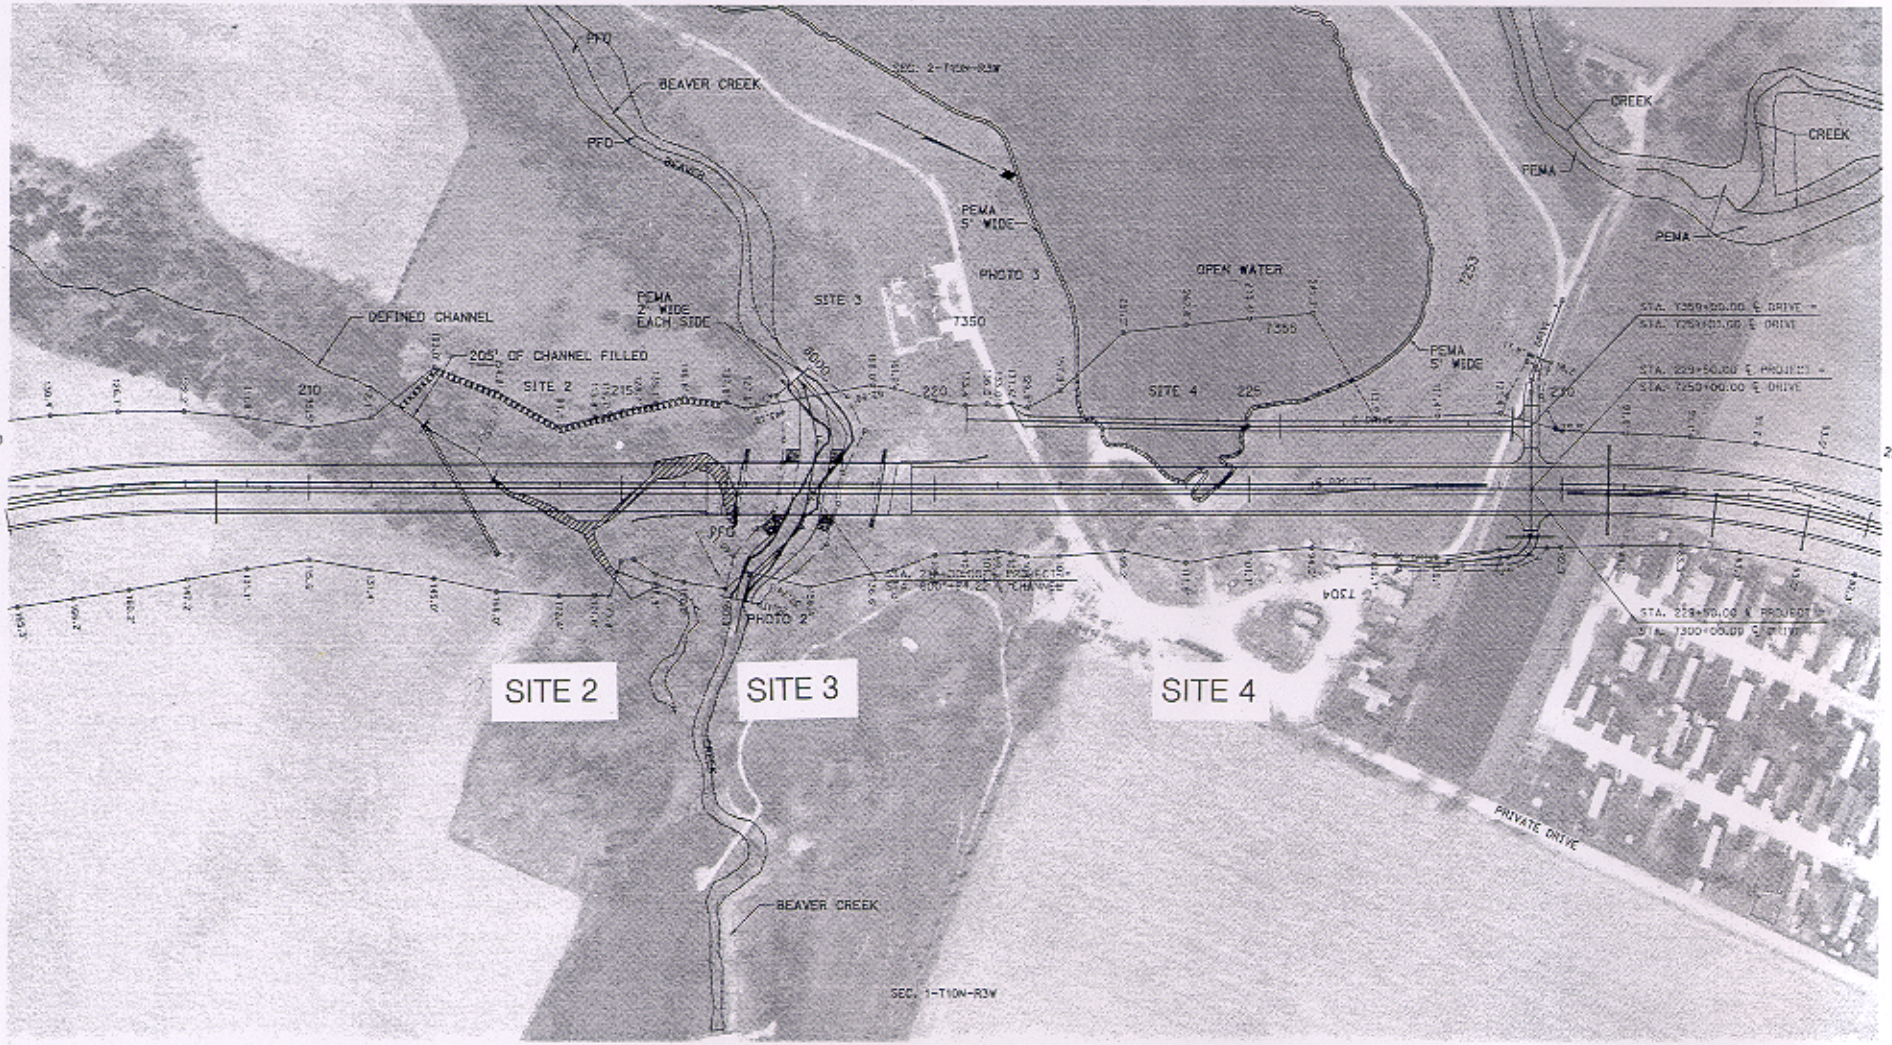

STATE OF NEBRASKA
DEPARTMENT OF ROADS
WETLANDS

CONSTRUCTION SUBJECT TO
PERMIT NUMBER NE

LEGEND

WETLANDS - DO NOT DISTURB

IMPACTED WETLANDS

FLIGHT DATE: 18 APR 98
FLIGHT NO.: 8650

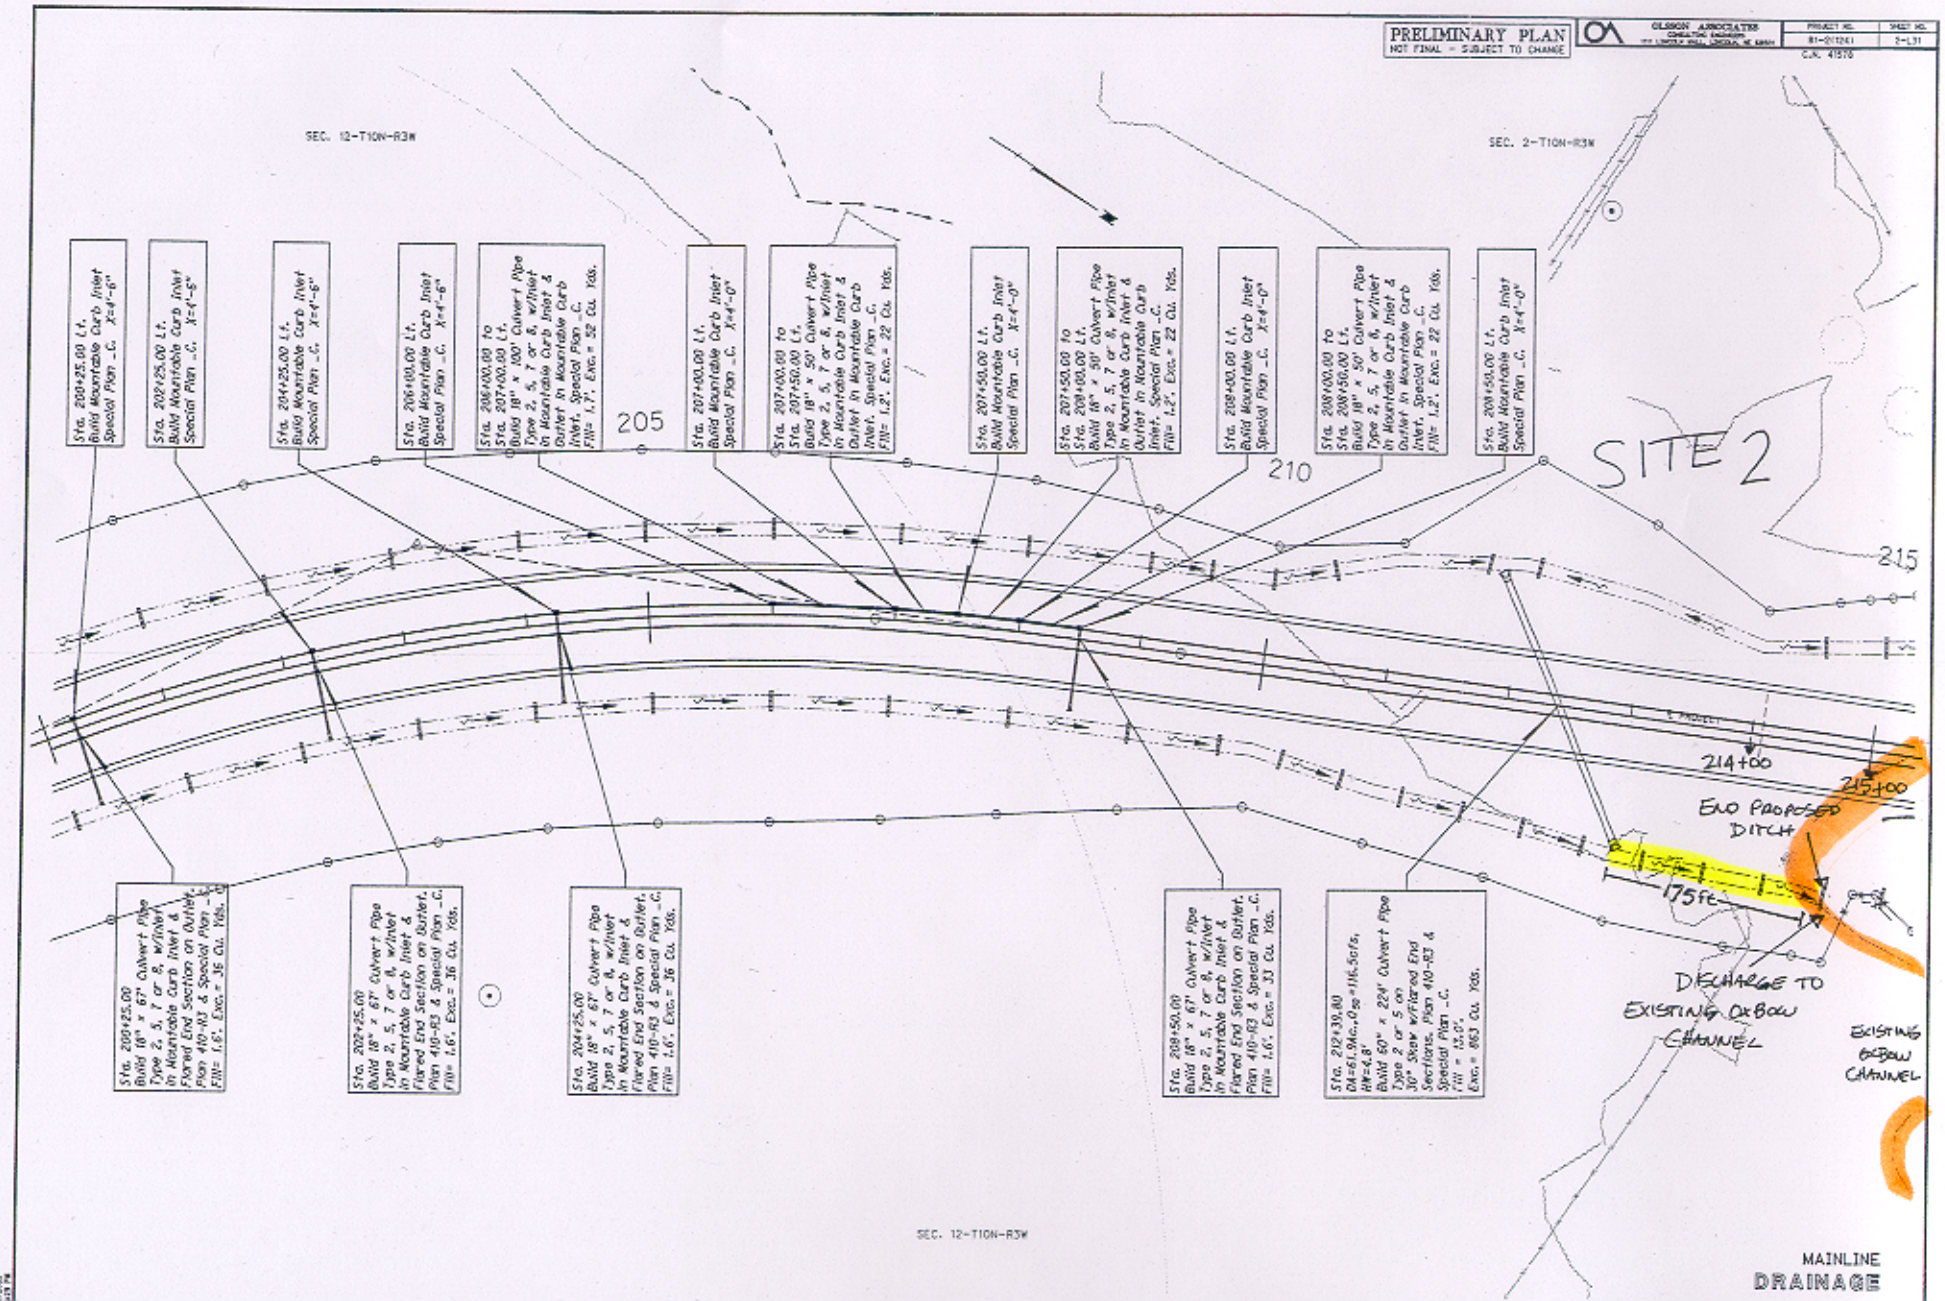
PRELIMINARY PLAN
NOT FINAL - SUBJECT TO CHANGE
OLSSON ASSOCIATES
PROJECT NO.
SHEET NO.
2-L31
C.N. 41570
SEC. 12-T10N-R3W
SEC. 2-T10N-R3W
SITE 2
205
210
215
214+00
215+00
END PROPOSED DITCH
175ft
DISCHARGE TO EXISTING OXBOW CHANNEL
EXISTING OXBOW CHANNEL
Sta. 200+25.00 Lt. Build Mountable Curb Inlet Special Plan _C. X=4'-6"
Sta. 202+25.00 Lt. Build Mountable Curb Inlet Special Plan _C. X=4'-6"
Sta. 204+25.00 Lt. Build Mountable Curb Inlet Special Plan _C. X=4'-6"
Sta. 206+00.00 Lt. Build Mountable Curb Inlet Special Plan _C. X=4'-6"
Sta. 206+00.00 to Sta. 207+00.00 Lt. Build 18" x 100' Culvert Pipe Type 2, 5, 7 or 8, w/Inlet In Mountable Curb Inlet & Outlet In Mountable Curb Inlet. Special Plan _C. Fill= 1.7'. Exc.= 52 Cu. Yds.
Sta. 207+00.00 Lt. Build Mountable Curb Inlet Special Plan _C. X=4'-0"
Sta. 207+00.00 to Sta. 207+50.00 Lt. Build 18" x 50' Culvert Pipe Type 2, 5, 7 or 8, w/Inlet In Mountable Curb Inlet & Outlet In Mountable Curb Inlet. Special Plan _C. Fill= 1.2'. Exc.= 22 Cu. Yds.
Sta. 207+50.00 Lt. Build Mountable Curb Inlet Special Plan _C. X=4'-0"
Sta. 207+50.00 to Sta. 208+00.00 Lt. Build 18" x 50' Culvert Pipe Type 2, 5, 7 or 8, w/Inlet In Mountable Curb Inlet & Outlet In Mountable Curb Inlet. Special Plan _C. Fill= 1.2'. Exc.= 22 Cu. Yds.
Sta. 208+00.00 Lt. Build Mountable Curb Inlet Special Plan _C. X=4'-0"
Sta. 208+00.00 to Sta. 208+50.00 Lt. Build 18" x 50' Culvert Pipe Type 2, 5, 7 or 8, w/Inlet In Mountable Curb Inlet & Outlet In Mountable Curb Inlet. Special Plan _C. Fill= 1.2'. Exc.= 22 Cu. Yds.
Sta. 208+50.00 Lt. Build Mountable Curb Inlet Special Plan _C. X=4'-0"
Sta. 200+25.00 Build 18" x 67' Culvert Pipe Type 2, 5, 7 or 8, w/Inlet In Mountable Curb Inlet & Flared End Section on Outlet. Plan 410-R3 & Special Plan _C. Fill= 1.6'. Exc.= 36 Cu. Yds.
Sta. 202+25.00 Build 18" x 67' Culvert Pipe Type 2, 5, 7 or 8, w/Inlet In Mountable Curb Inlet & Flared End Section on Outlet. Plan 410-R3 & Special Plan _C. Fill= 1.6'. Exc.= 36 Cu. Yds.
Sta. 204+25.00 Build 18" x 67' Culvert Pipe Type 2, 5, 7 or 8, w/Inlet In Mountable Curb Inlet & Flared End Section on Outlet. Plan 410-R3 & Special Plan _C. Fill= 1.6'. Exc.= 36 Cu. Yds.
Sta. 208+50.00 Build 18" x 67' Culvert Pipe Type 2, 5, 7 or 8, w/Inlet In Mountable Curb Inlet & Flared End Section on Outlet. Plan 410-R3 & Special Plan _C. Fill= 1.6'. Exc.= 33 Cu. Yds.
Sta. 212+39.80 DA=61.9Ac.,Q50=116.5cfs, HW=4.8' Build 60" x 224' Culvert Pipe Type 2 or 5 on 30° Skew w/Flared End Sections. Plan 410-R3 & Special Plan _C. Fill = 13.0'. Exc.= 863 Cu. Yds.
SEC. 12-T10N-R3W
MAINLINE
DRAINAGE

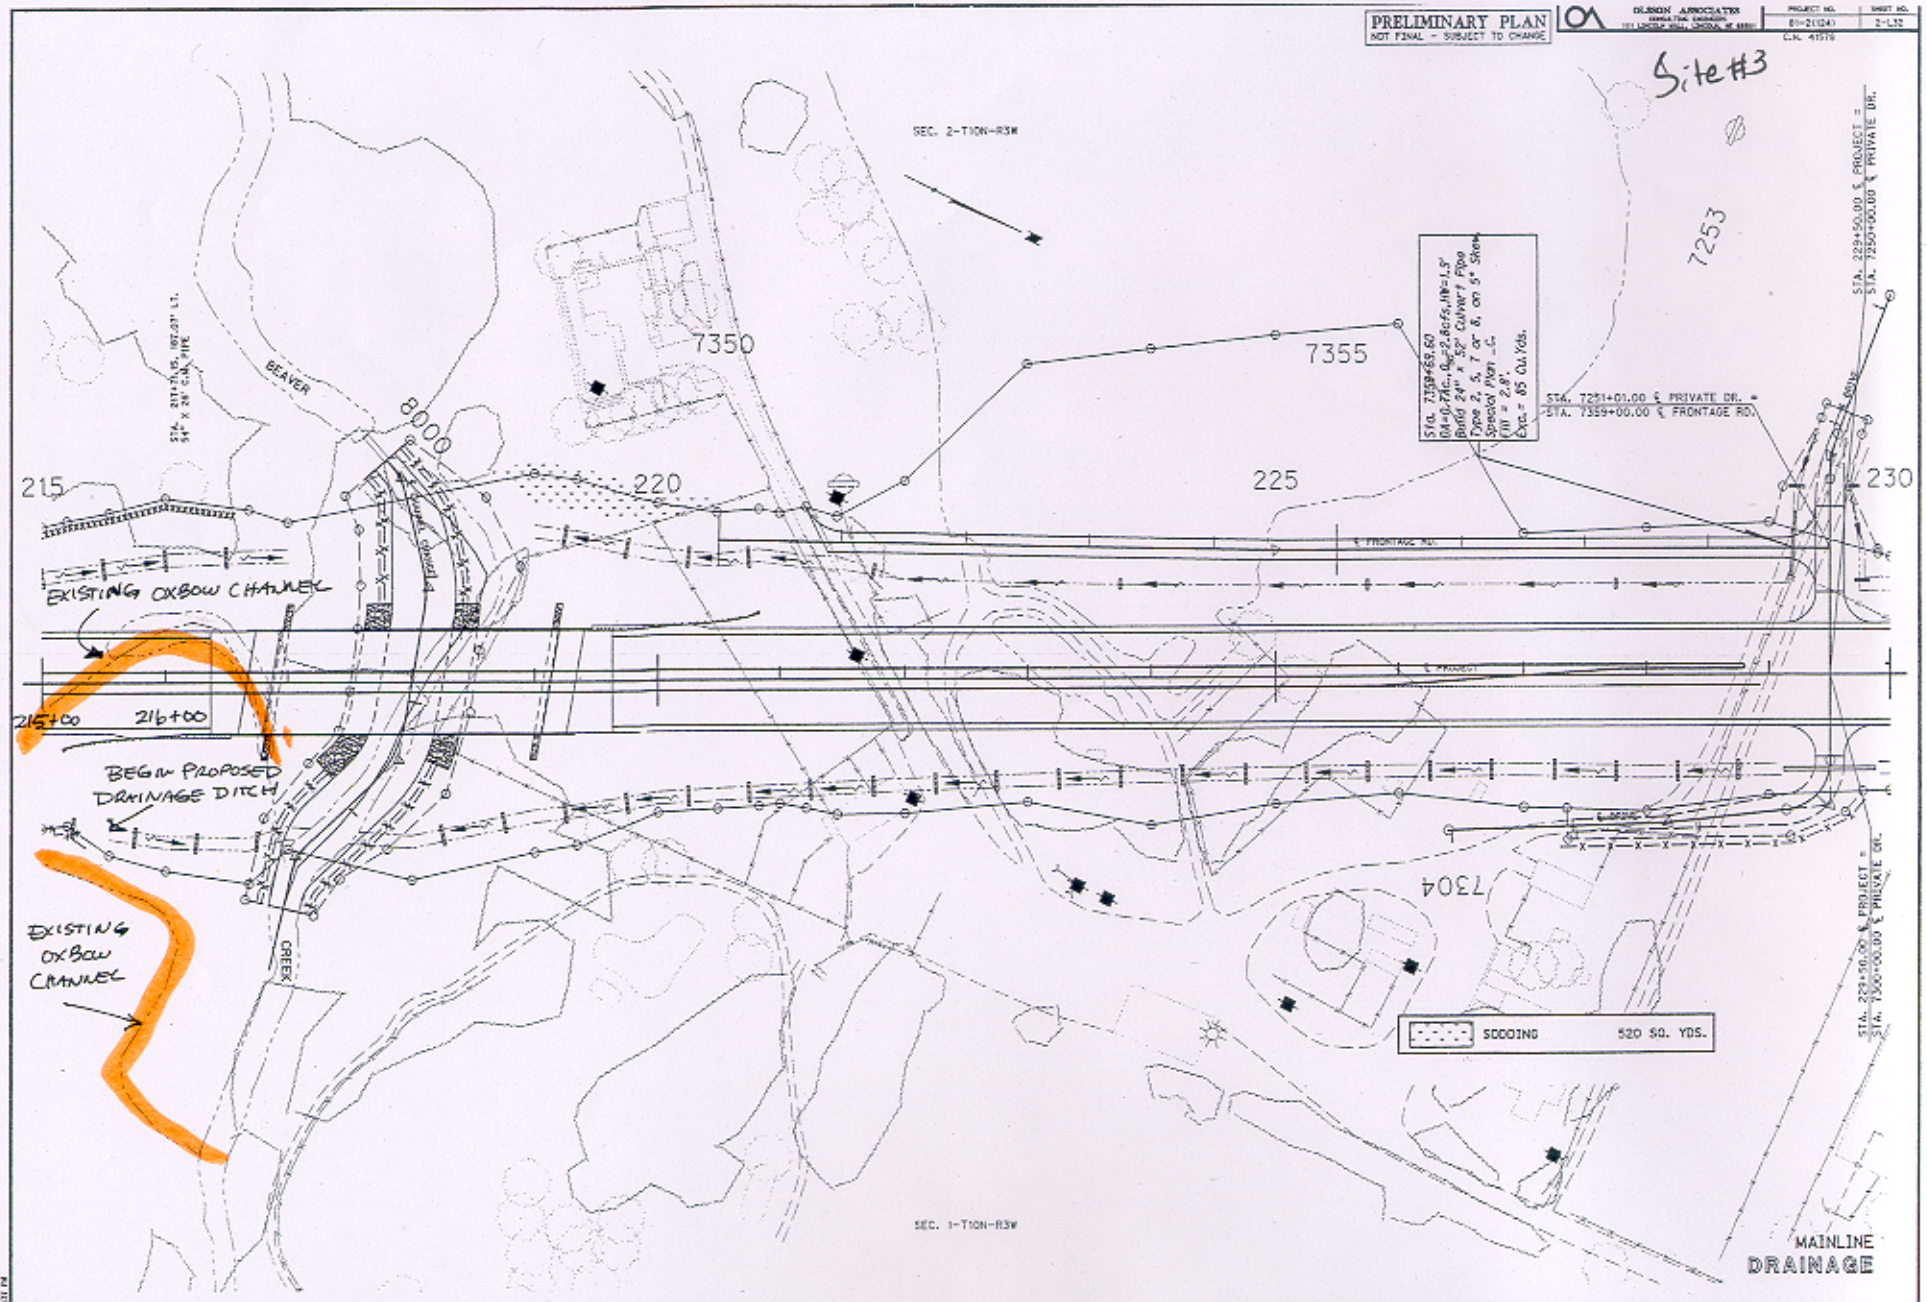
PRELIMINARY PLAN
NOT FINAL - SUBJECT TO CHANGE
OLSON ASSOCIATES
PROJECT NO.
81-21(124)
SHEET NO.
2-L32
C.N. 41578
Site #3
SEC. 2-T10N-R3W
7253
7350
7355
8000
215
220
225
230
BEAVER
CREEK
STA. 7359+69.60
Bend 24" x 52' Culvert Pipe
Type 2, 5, 7 or 8, on 5° Skew
Special Plan L.C.
Fill = 2.8'
Exc. = 85 Cu.Yds.
STA. 7251+01.00 ℄ PRIVATE DR. =
STA. 7359+00.00 ℄ FRONTAGE RD.
STA. 229+50.00 ℄ PROJECT =
STA. 7250+00.00 ℄ PRIVATE DR.
STA. 229+50.00 ℄ PROJECT =
STA. 7300+00.00 ℄ PRIVATE DR.
℄ FRONTAGE RD.
℄ PROJECT
EXISTING OXBOW CHANNEL
215+00
216+00
BEGIN PROPOSED DRAINAGE DITCH
EXISTING OXBOW CHANNEL
7304
SODDING
520 SQ. YDS.
SEC. 1-T10N-R3W
MAINLINE
DRAINAGE

Site #3

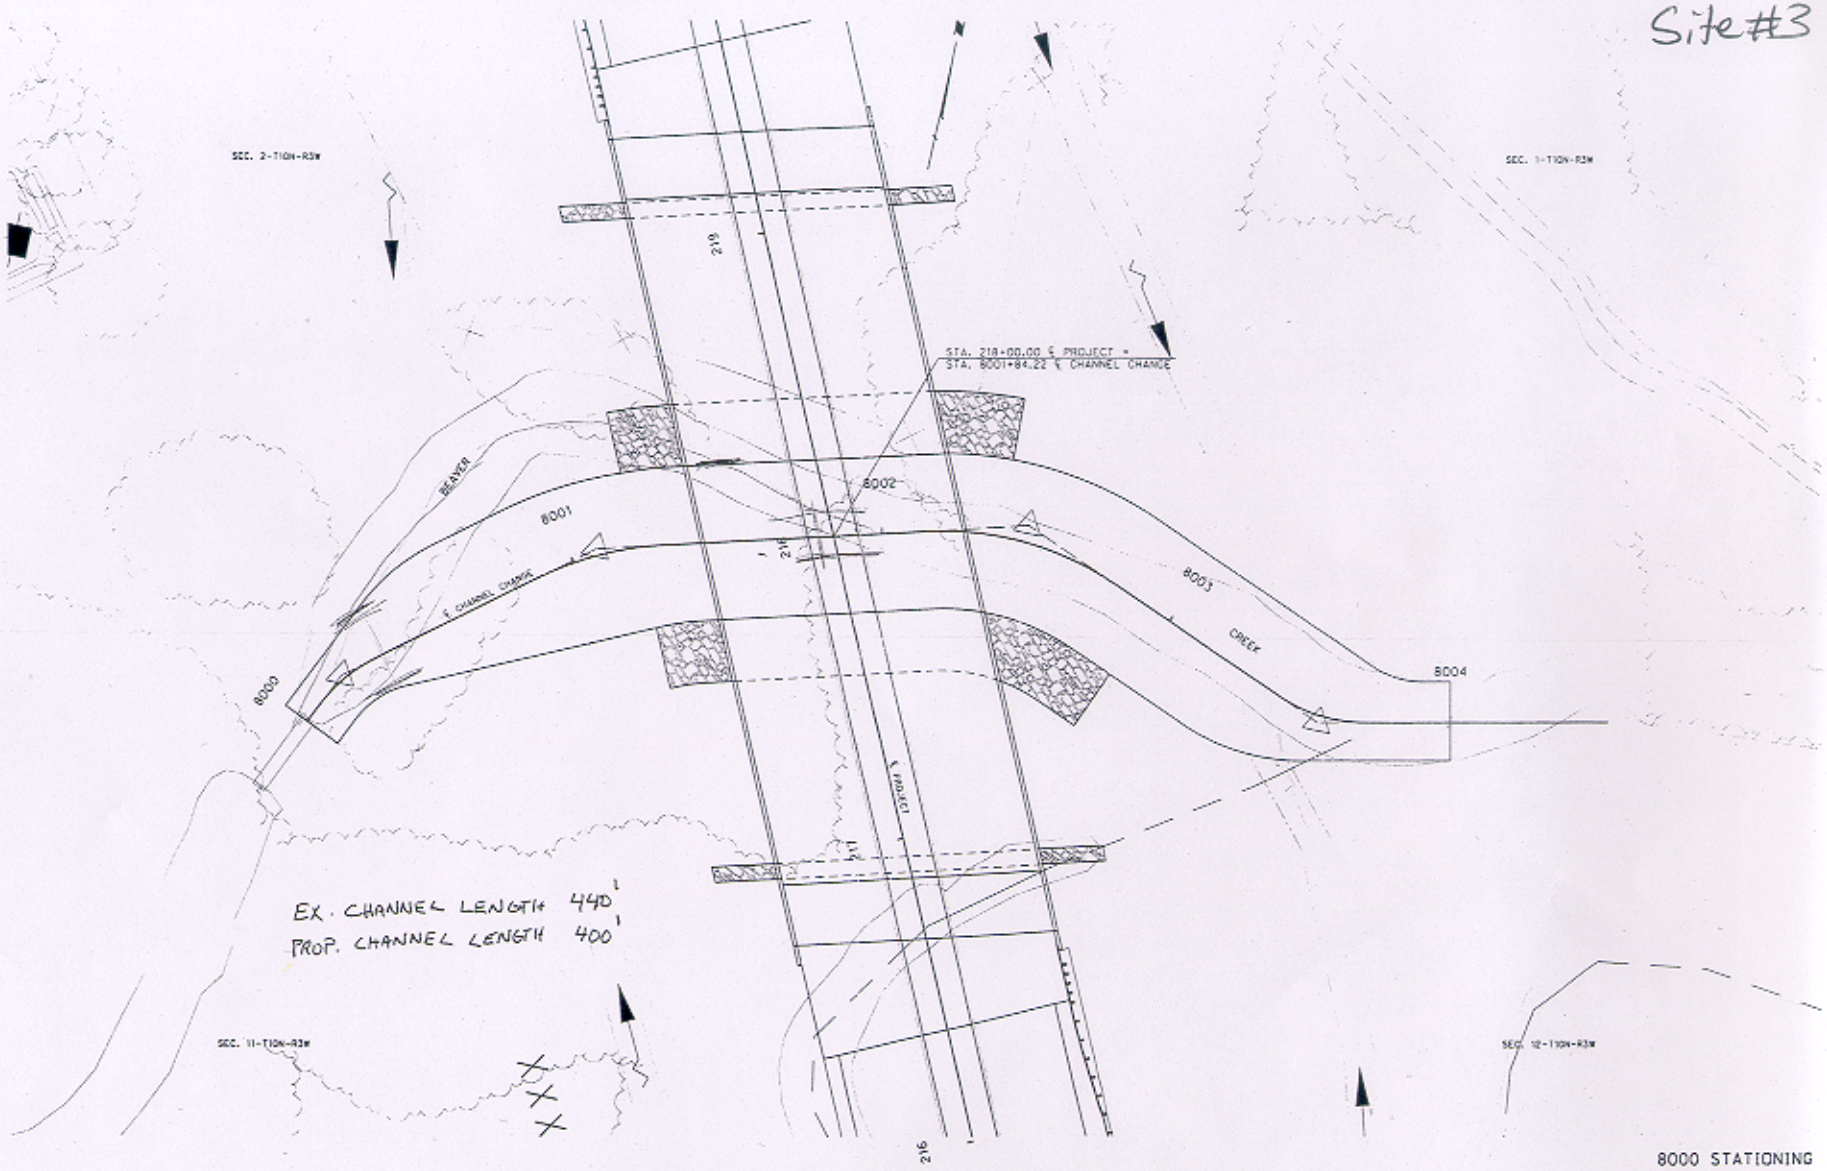

8000 STATIONING

PRELIMINARY PLAN
NOT FINAL - SUBJECT TO CHANGE

OLSSON ASSOCIATES
CONSULTING ENGINEERS

PROJECT NO.	SHEET NO.
81-211241	2-48

C.N. 41578

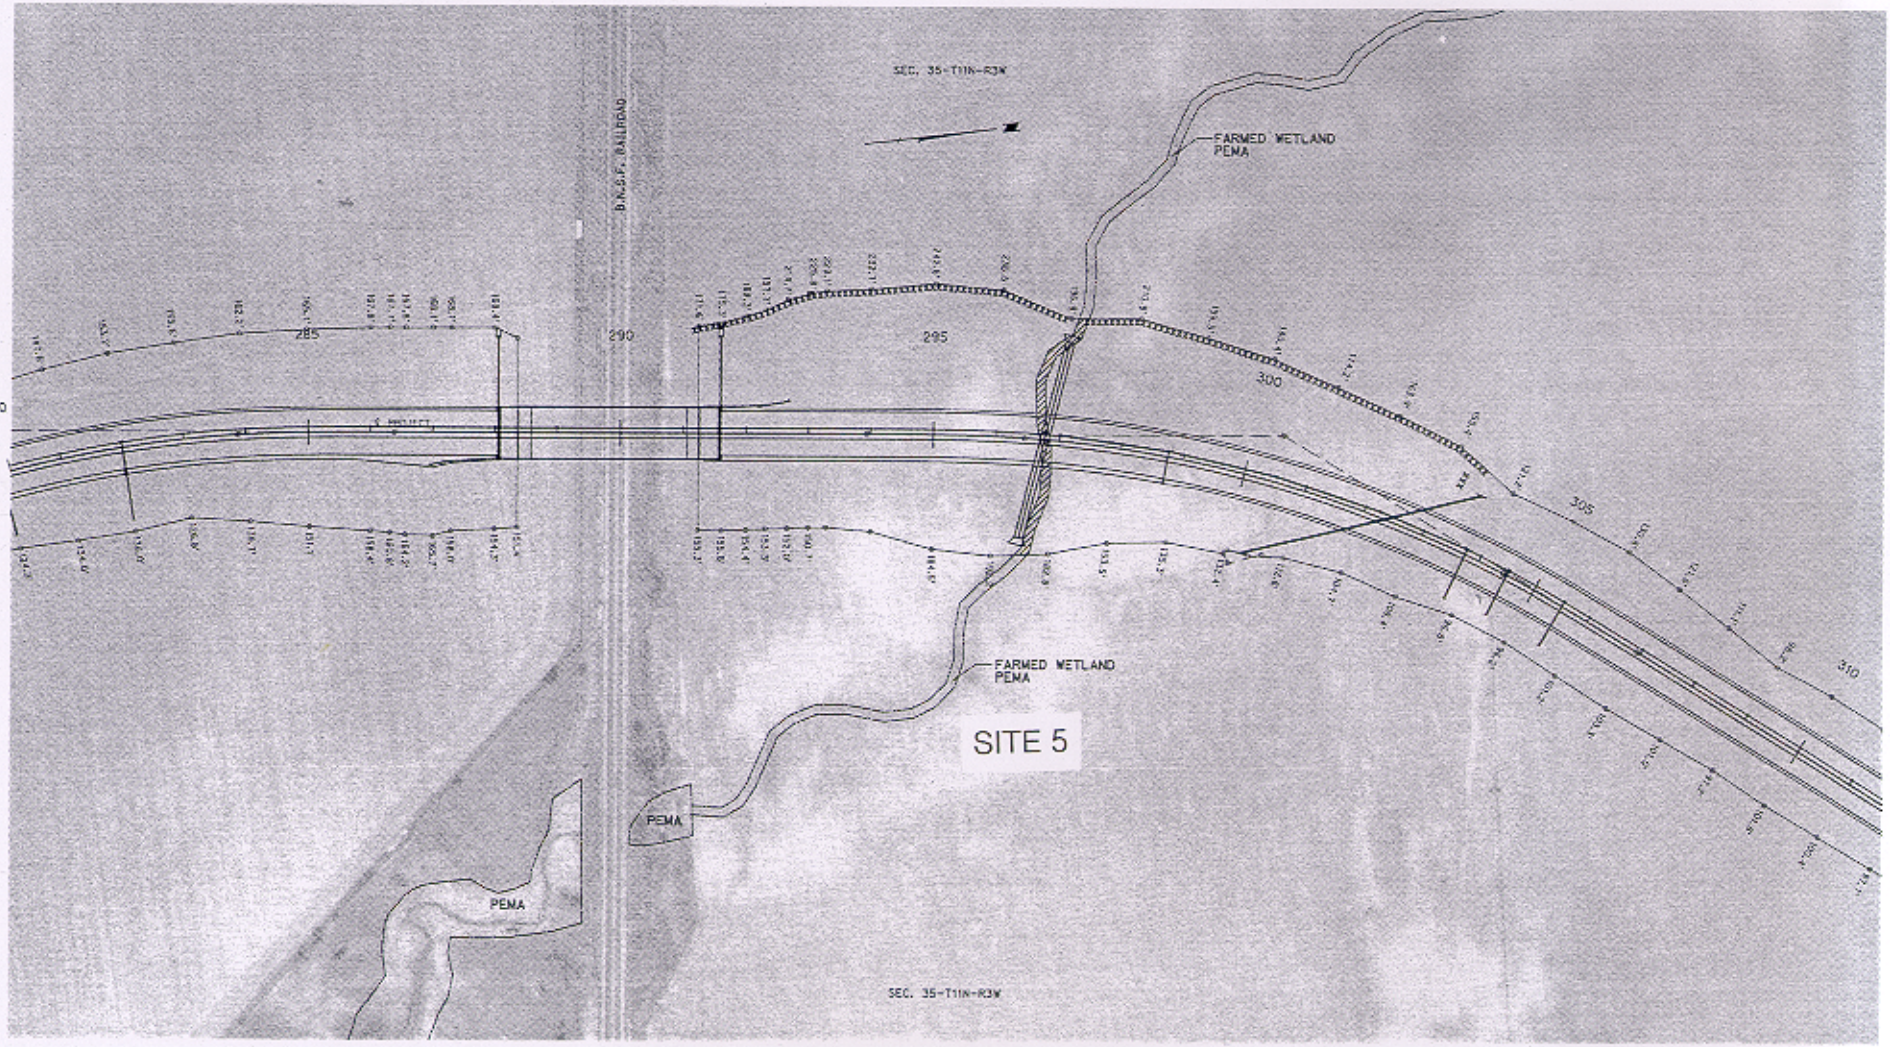

STATE OF NEBRASKA
DEPARTMENT OF ROADS
WETLANDS

LEGEND

WETLANDS - DO NOT DISTURB

FLIGHT DATE: 18 APR 98

PRELIMINARY PLAN
NOT FINAL - SUBJECT TO CHANGE

OLSSON ASSOCIATES
CONSULTING ENGINEERS
1111 LINCOLN MALL, LINCOLN, NE 68501

PROJECT NO.	SHEET NO.
81-2112241	2-A11

C.N. 41573

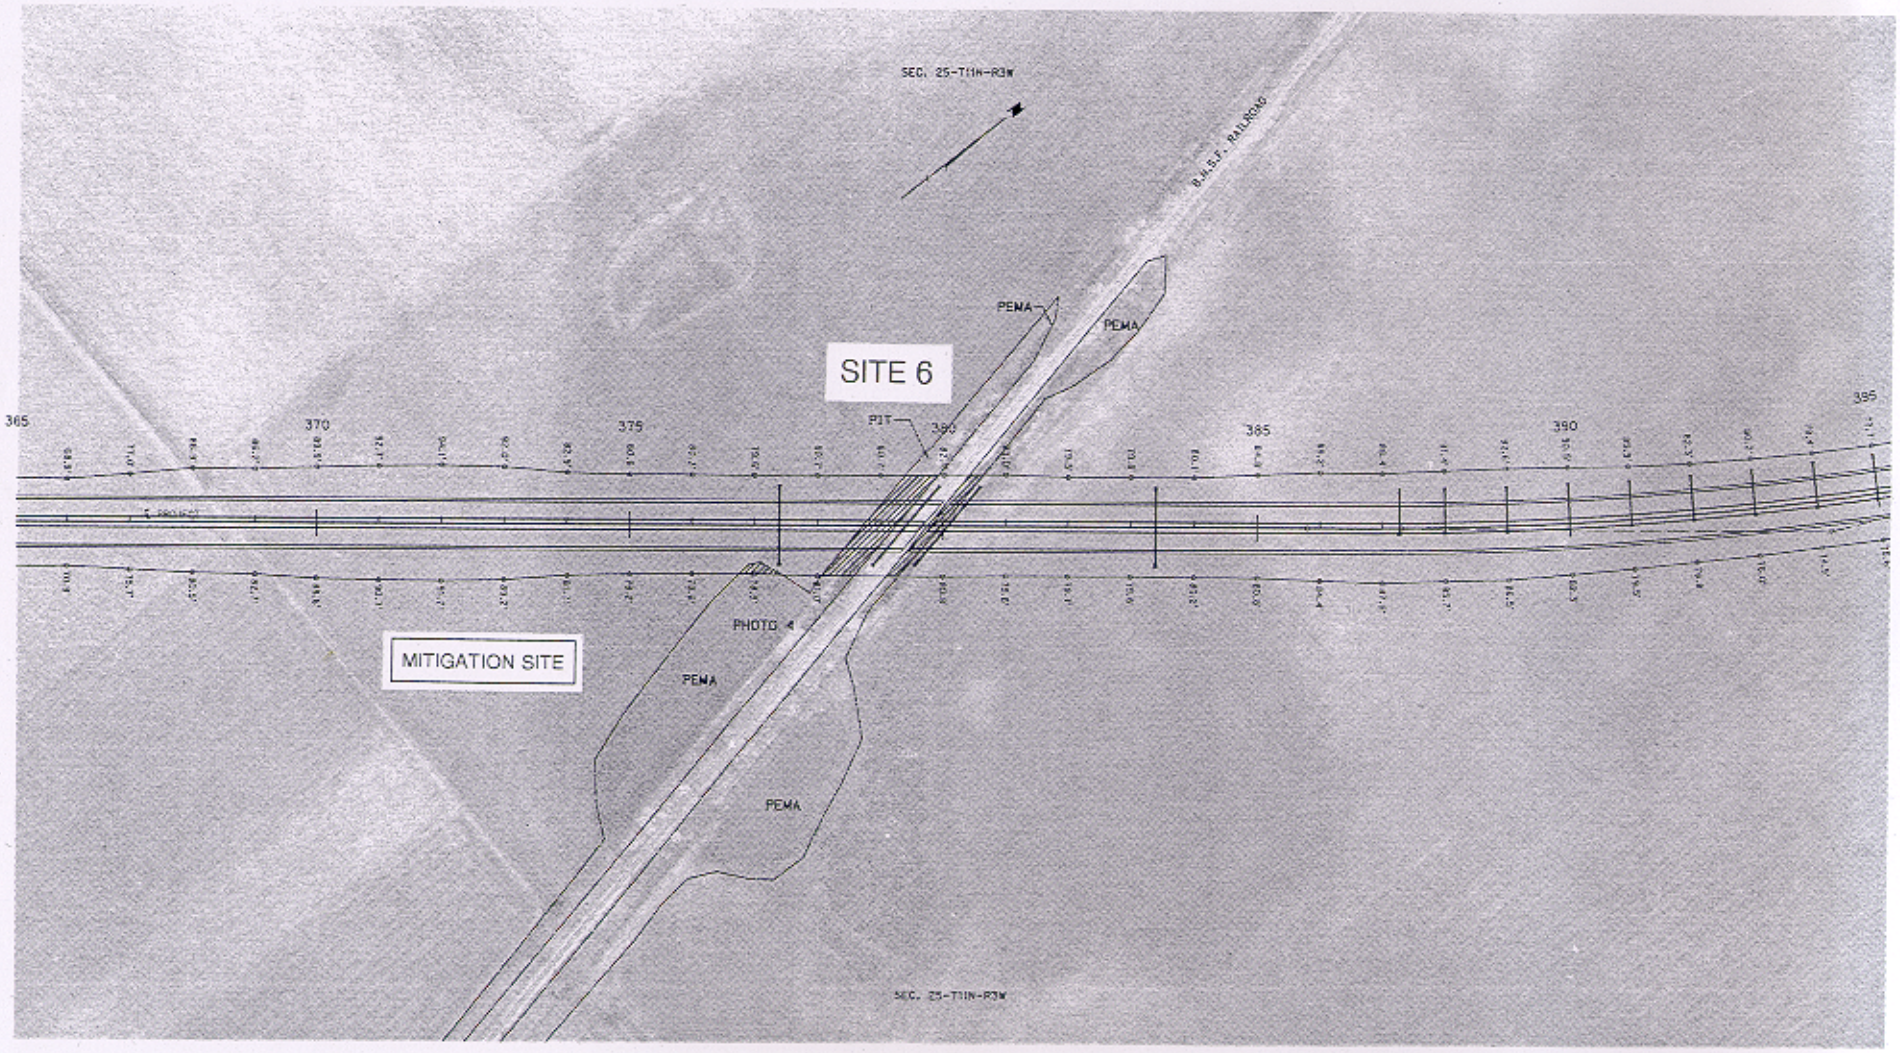

STATE OF NEBRASKA
DEPARTMENT OF ROADS
WETLANDS

LEGEND

WETLANDS - DO NOT DISTURB

IMPACTED WETLANDS

FLIGHT DATE: 18 APR 98
FLIGHT NO.: 8658 & 8660

PRELIMINARY PLAN
NOT FINAL - SUBJECT TO CHANGE

OLSSON ASSOCIATES
CONSULTING ENGINEERS
1111 LINCOLN MALL LINCOLN, NE 68501

PROJECT NO.	SHEET NO.
61-211241	2-A14

C.N. 41510

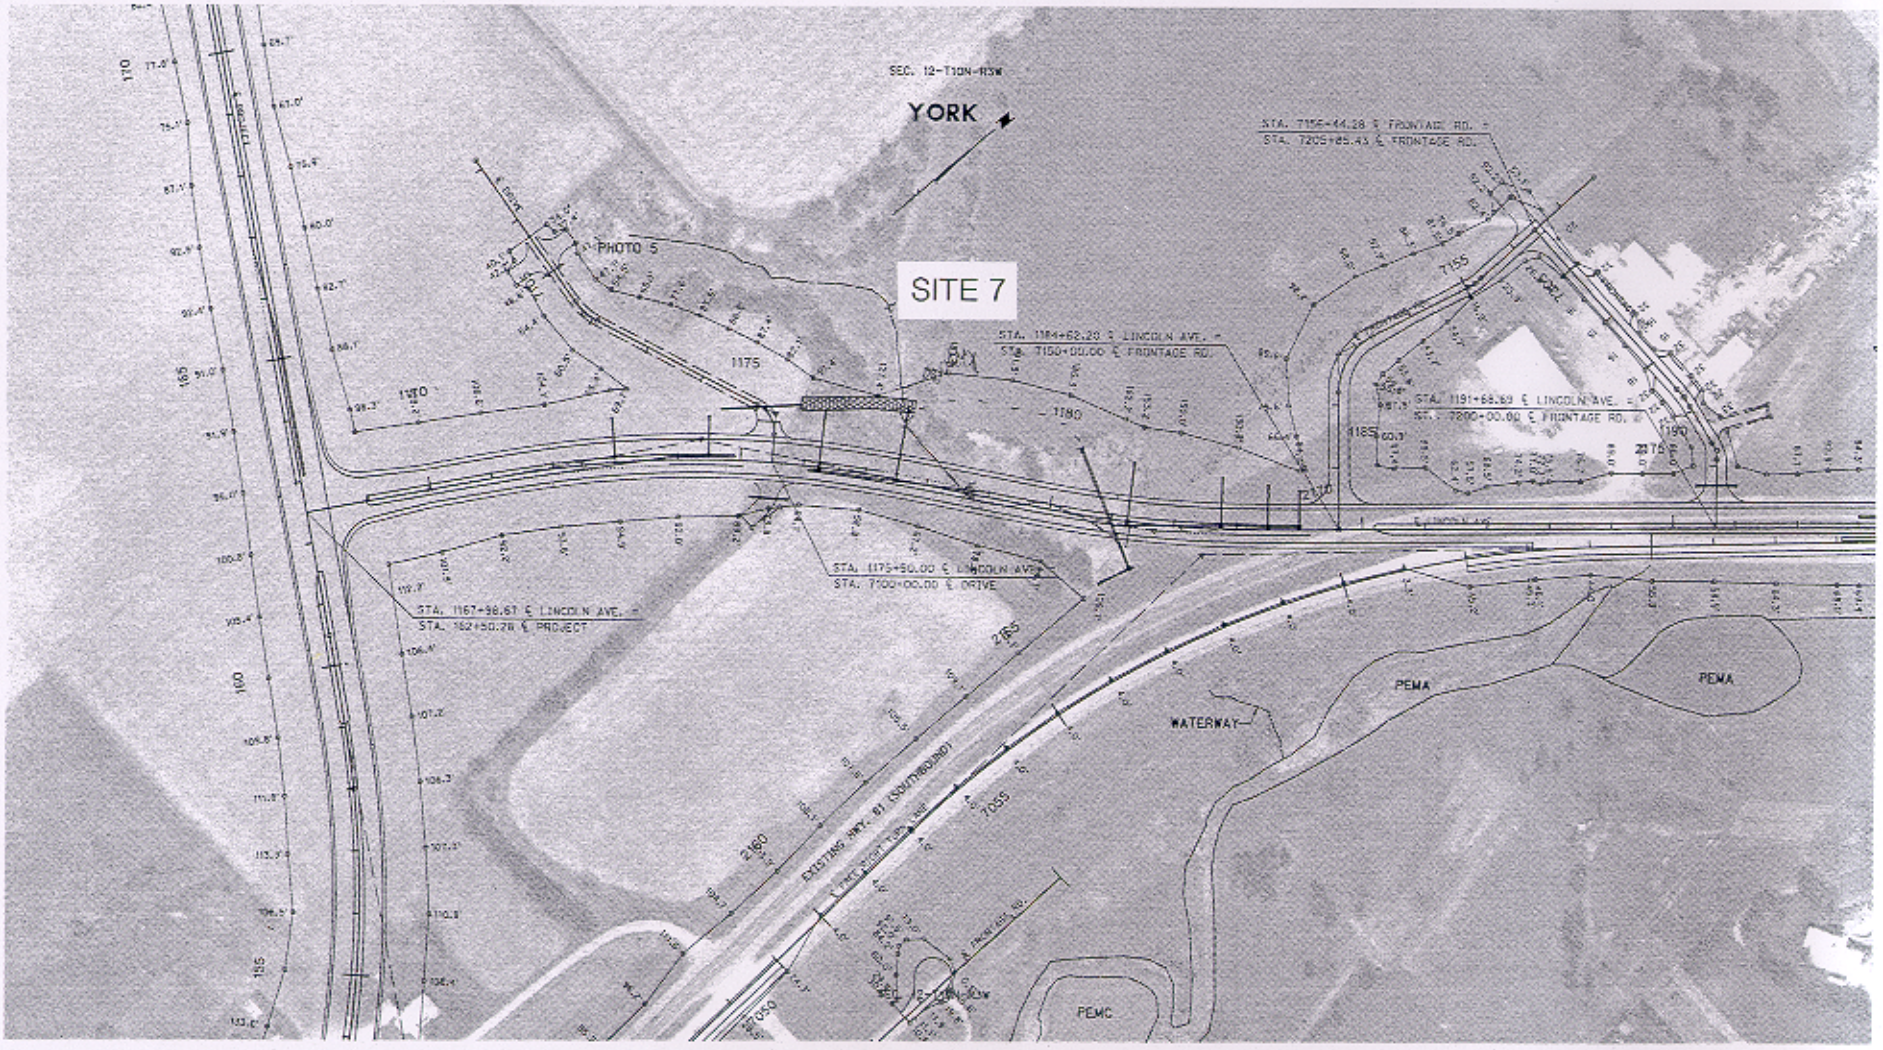

STATE OF NEBRASKA
DEPARTMENT OF ROADS
WETLANDS

LEGEND

WETLANDS - DO NOT DISTURB
IMPACTED WETLANDS

FLIGHT DATE: 18 APR 95
FLIGHT NO.: 8658

PRELIMINARY PLAN
NOT FINAL - SUBJECT TO CHANGE

GLSSON ASSOCIATES
CONSULTING ENGINEERS

PROJECT NO.	SHEET NO.
81-211241	2-A15

C.N. 41578

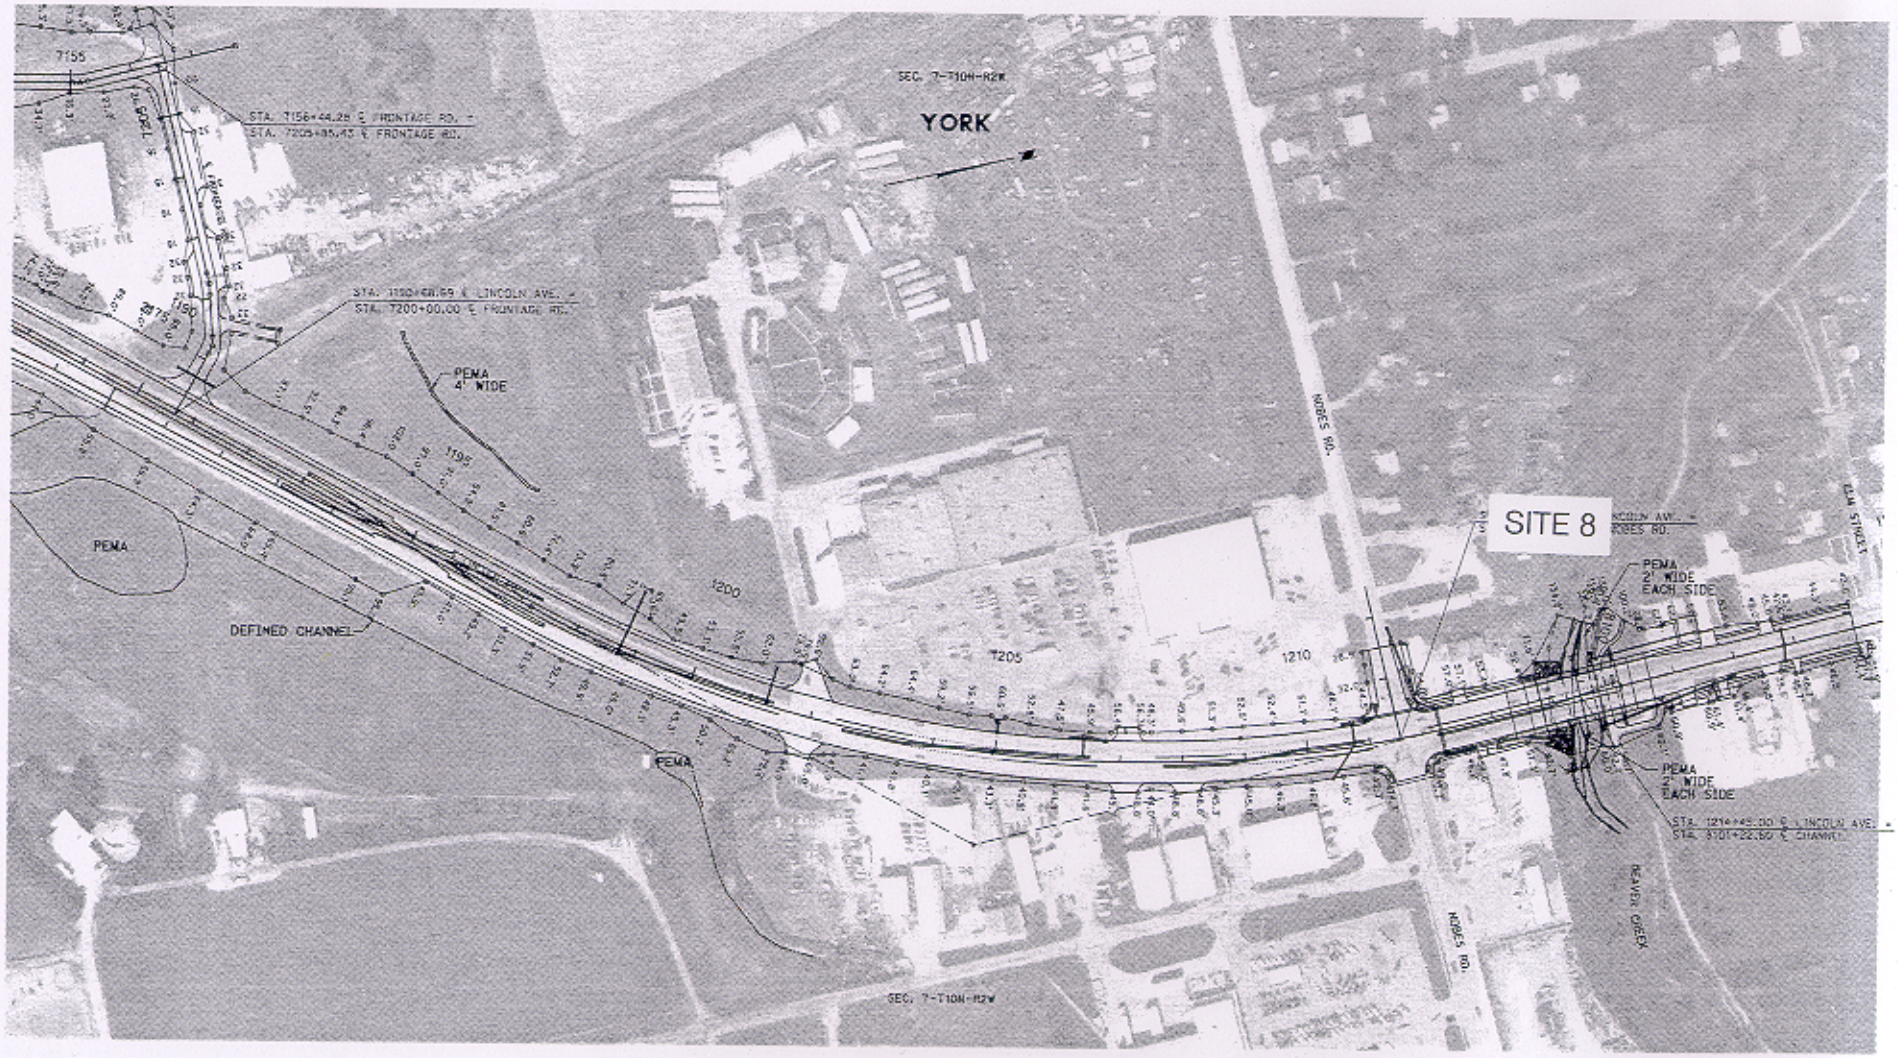

STATE OF NEBRASKA
DEPARTMENT OF ROADS
WETLANDS

CONSTRUCTION SUBJECT TO
PERMIT NUMBER NE

LEGEND

WETLANDS - DO NOT DISTURB

IMPACTED WETLANDS

FLIGHT DATE: 18 APR 98
FLIGHT NO.: 8658

PRELIMINARY PLAN
NOT FINAL - SUBJECT TO CHANGE

OLSSON ASSOCIATES
CONSULTING ENGINEERS

PROJECT NO.	SHEET NO.
81-211243	2-A16

C.N. 41519

STATE OF NEBRASKA
DEPARTMENT OF ROADS
WETLANDS

LEGEND

WETLANDS - DO NOT DISTURB

IMPACTED WETLANDS

FLIGHT DATE: 18 APR 98
FLIGHT NO.: 8658 & 8659

PRELIMINARY PLAN
NOT FINAL - SUBJECT TO CHANGE

OLSSON ASSOCIATES
CONSULTING ENGINEERS
1111 LINCOLN MALL, LINCOLN, NE 68501

PROJECT NO.	SHEET NO.
81-2(1241)	2-A21

C.N. 41578

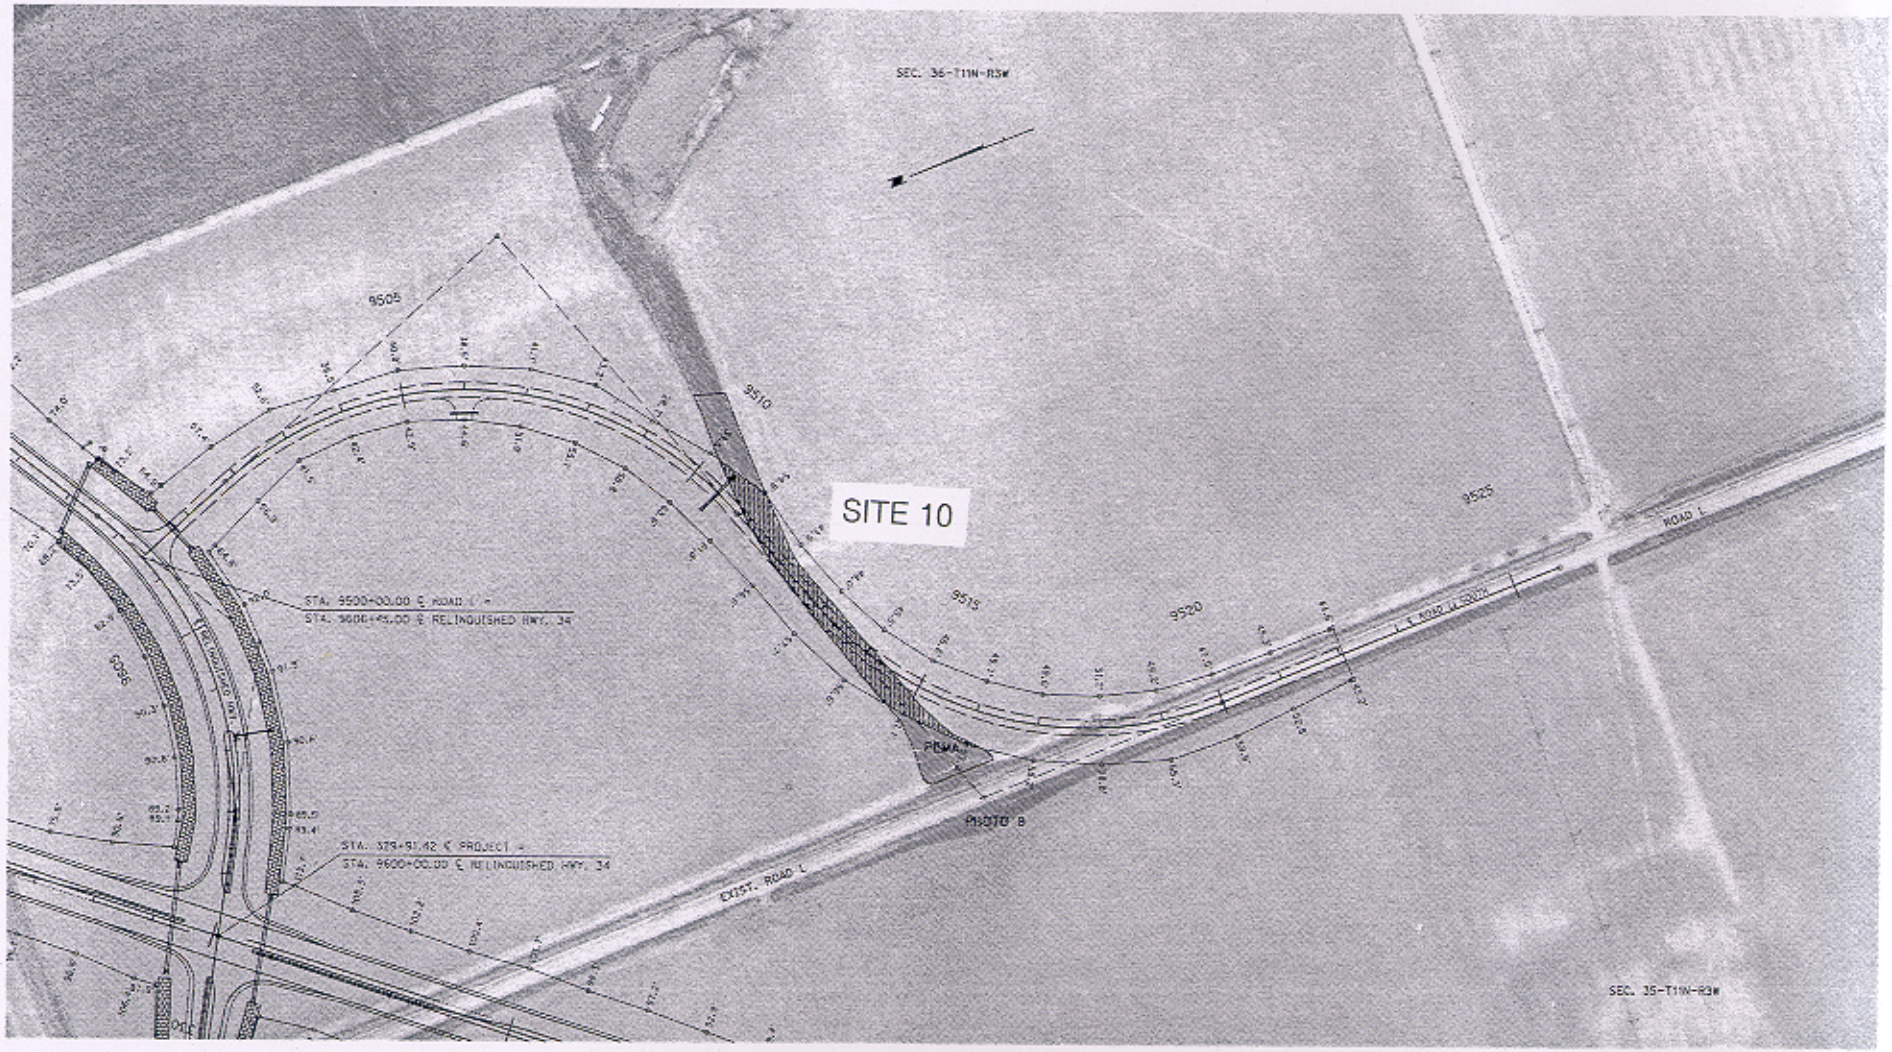

STATE OF NEBRASKA
DEPARTMENT OF ROADS
WETLANDS

LEGEND

WETLANDS - DO NOT DISTURB

IMPACTED WETLANDS

FLIGHT DATE: 18 APR 98
FLIGHT NO.: 8659 & 8660

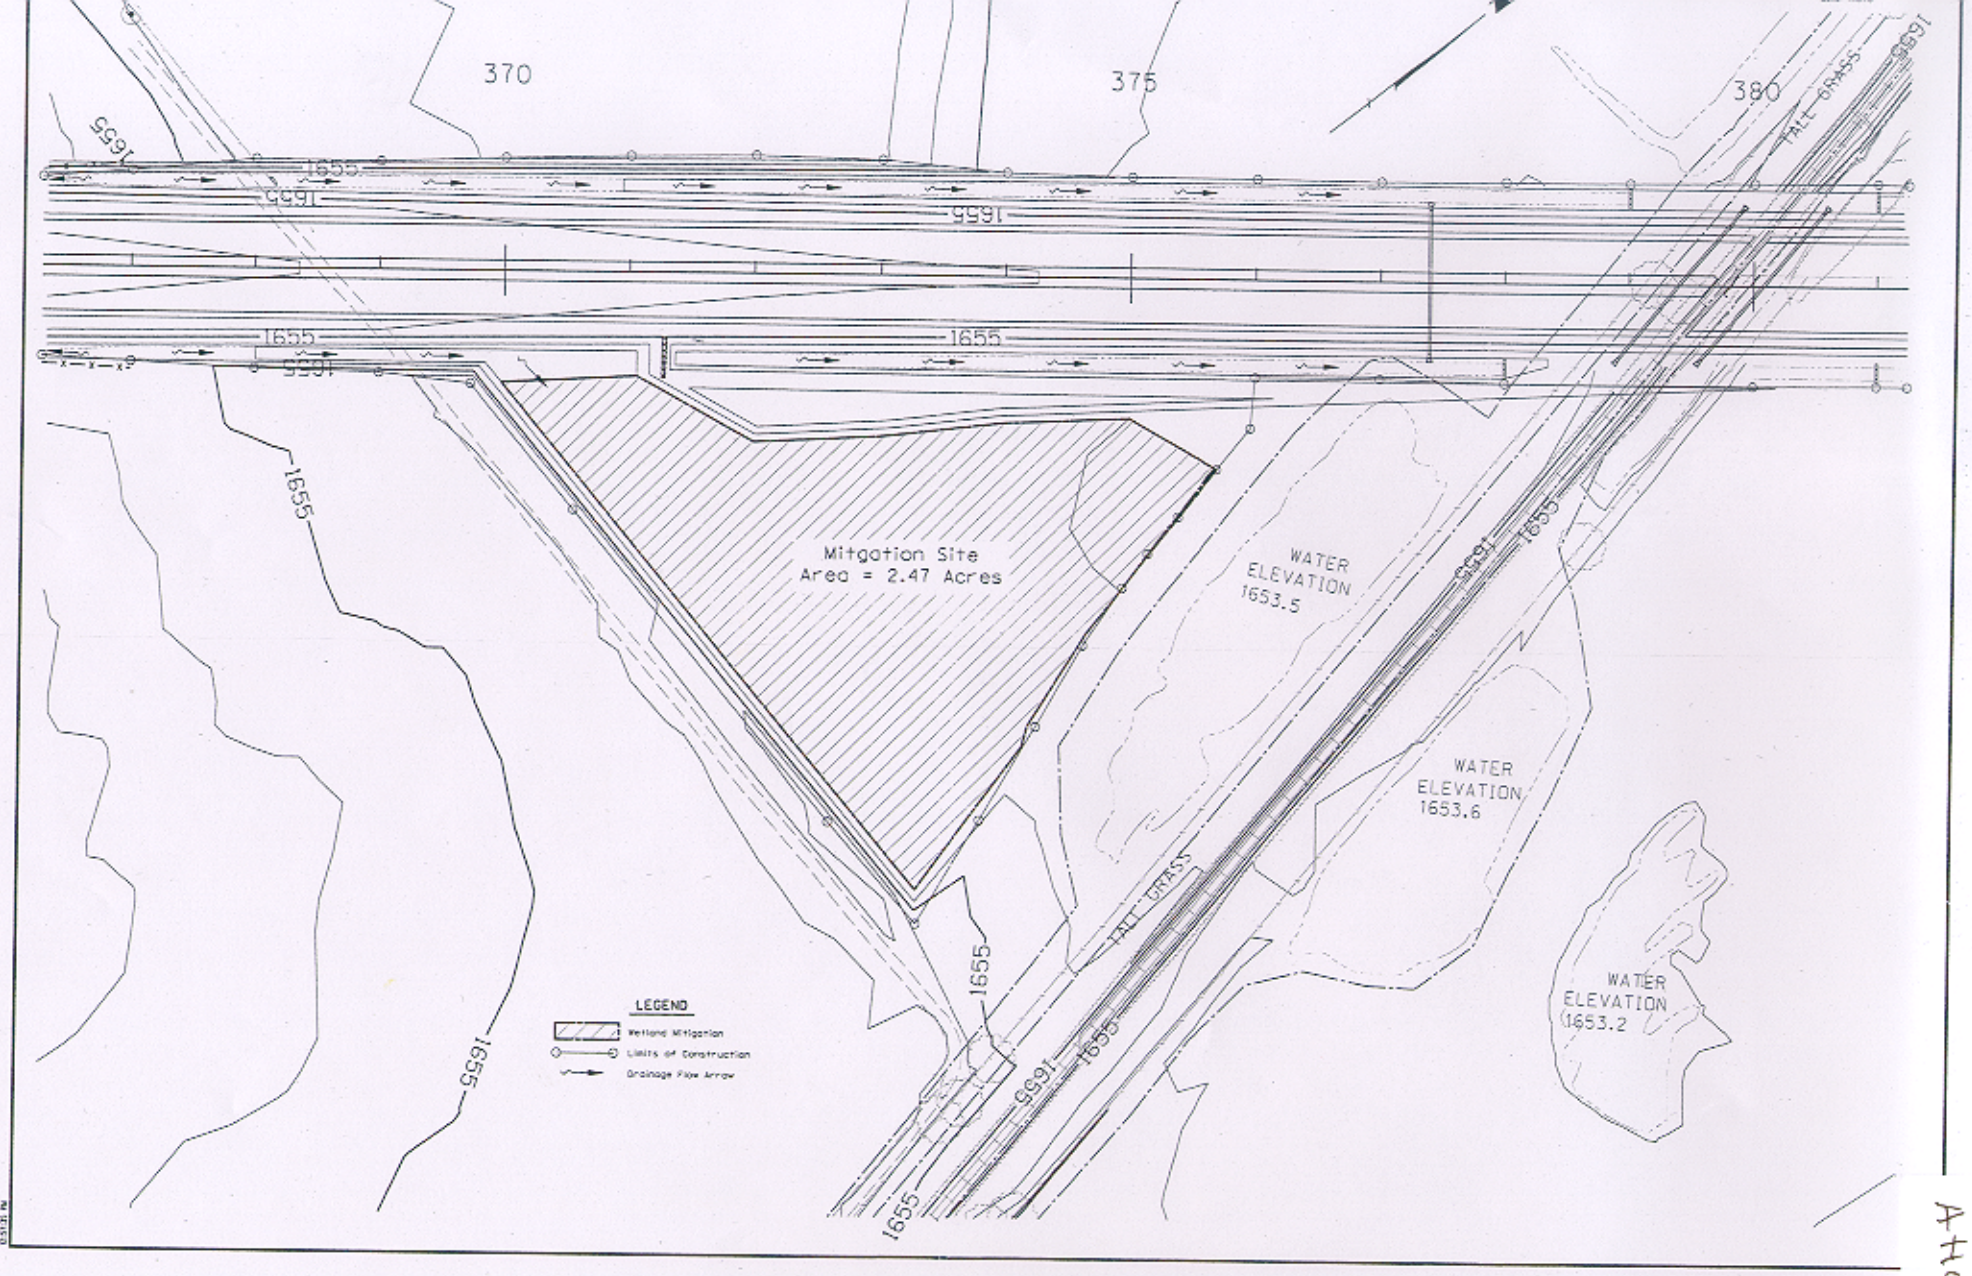

Attachment 3