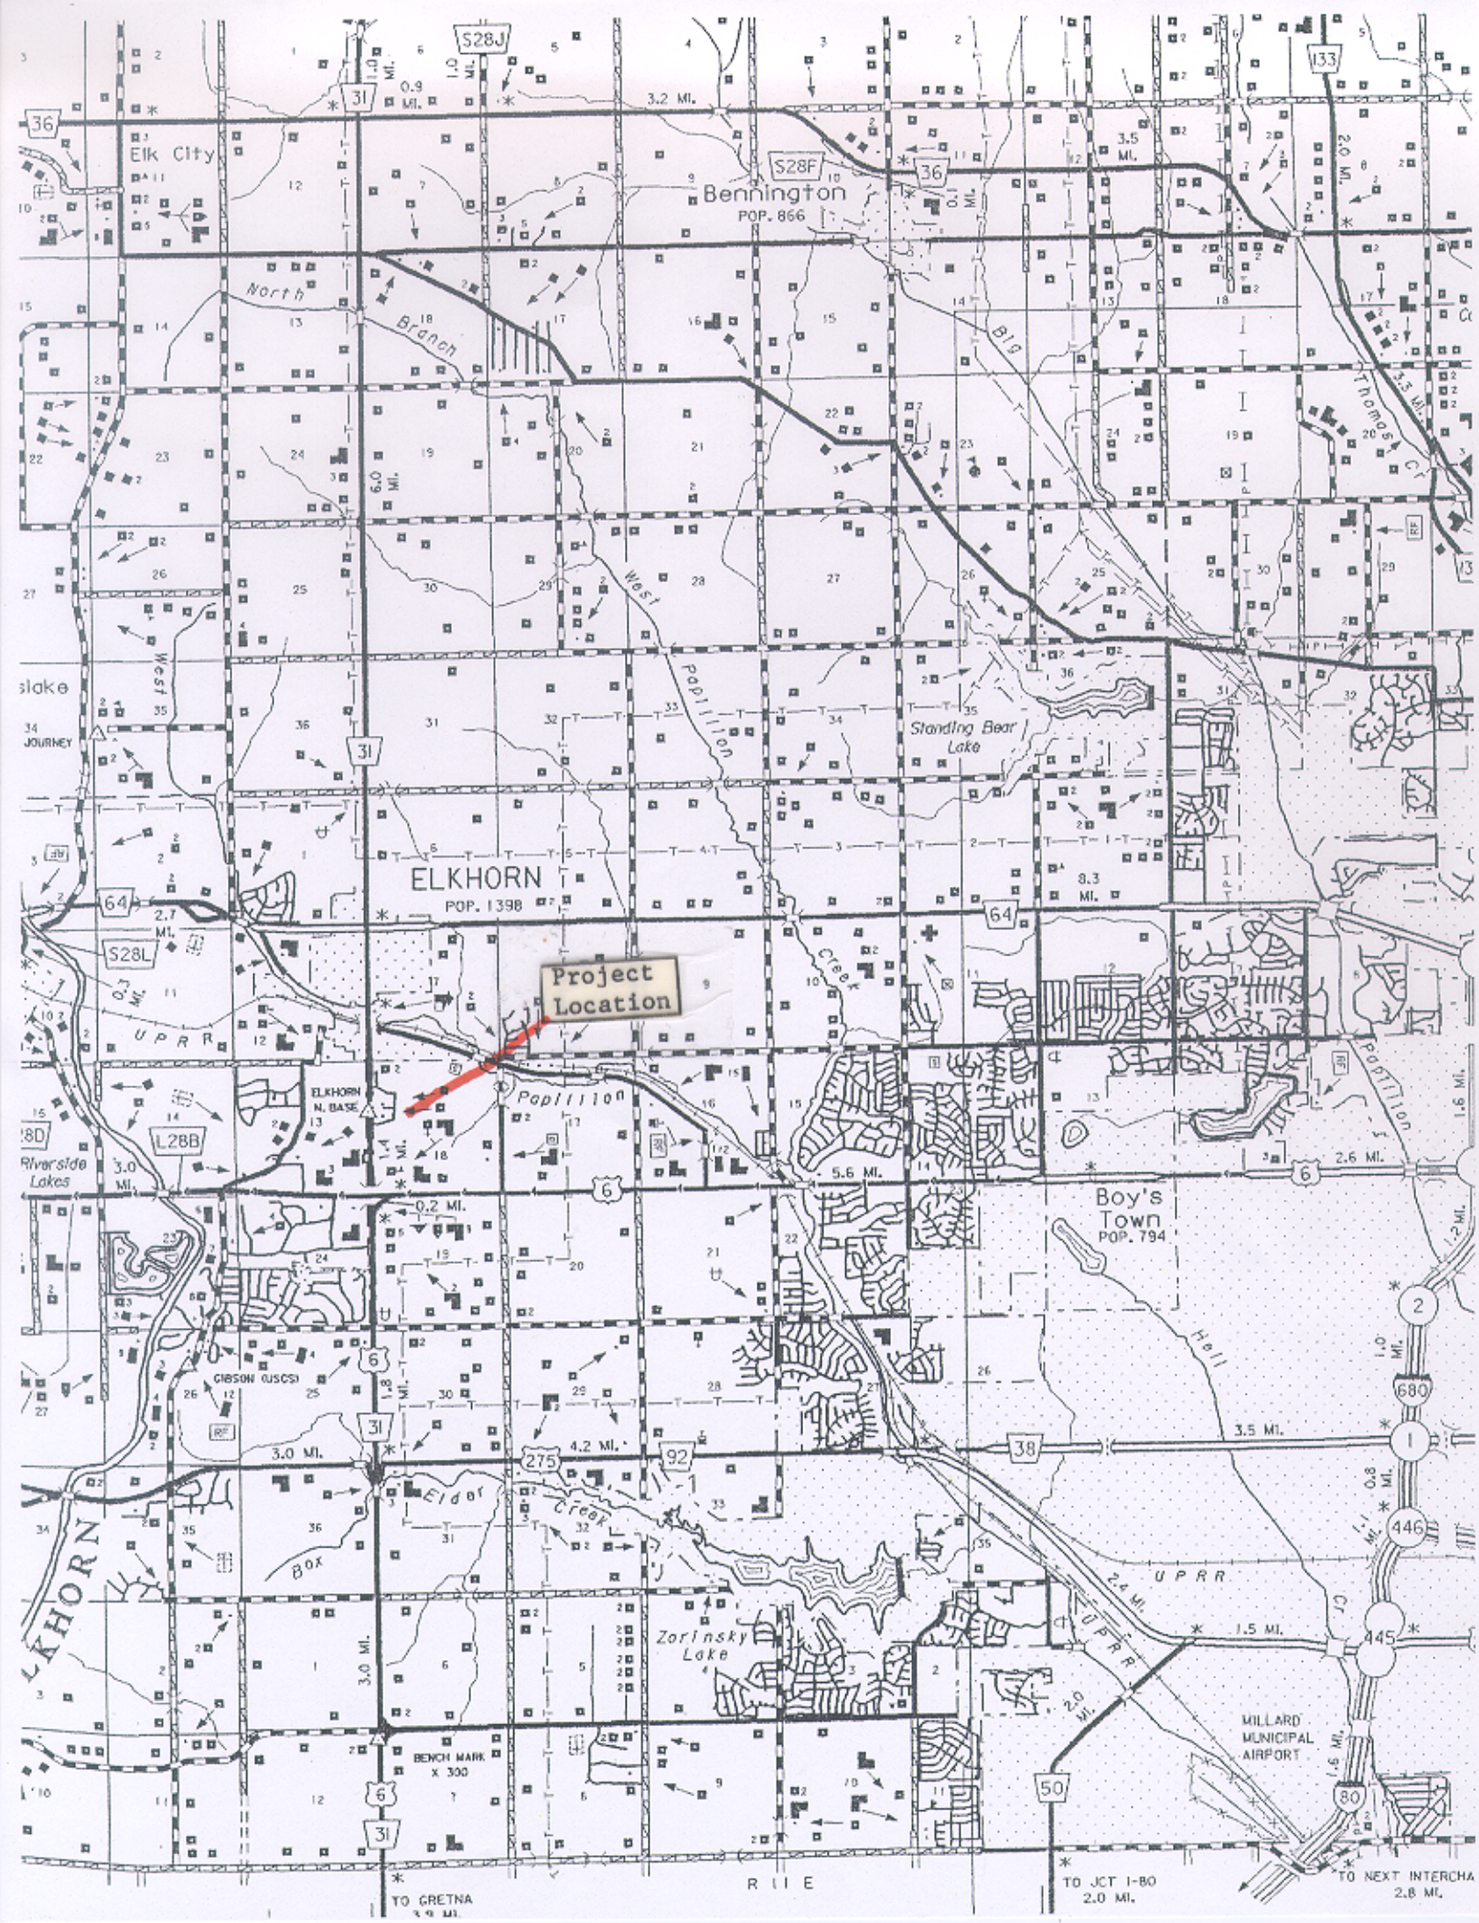
Project Location
Elk City
Bennington
POP. 866
ELKHORN
POP. 1398
Boy's Town
POP. 794
Standing Bear Lake
Zorinsky Lake
MILLARD MUNICIPAL AIRPORT
ELKHORN N. BASE
GIBSON (USCS)
BENCH MARK X 300
TO GRETNA
TO JCT I-80 2.0 MI.
TO NEXT INTERCHA 2.8 MI.
North Branch
West Papillion
Papillion Creek
Big Elkhorn
Thomas Creek
Hell Creek
Elder Creek
Box Elder Creek
UPRR
S28J
S28F
S28L
L28B
S28D
0.9 MI.
1.0 MI.
3.2 MI.
3.5 MI.
2.0 MI.
6.0 MI.
2.7 MI.
1.4 MI.
3.0 MI.
0.2 MI.
5.6 MI.
2.6 MI.
1.6 MI.
1.2 MI.
1.8 MI.
4.2 MI.
0.8 MI.
2.4 MI.
1.5 MI.
2.0 MI.
8.3 MI.
R 11 E

COE No. 2003-11409
ATTACHMENT A

ALT #2

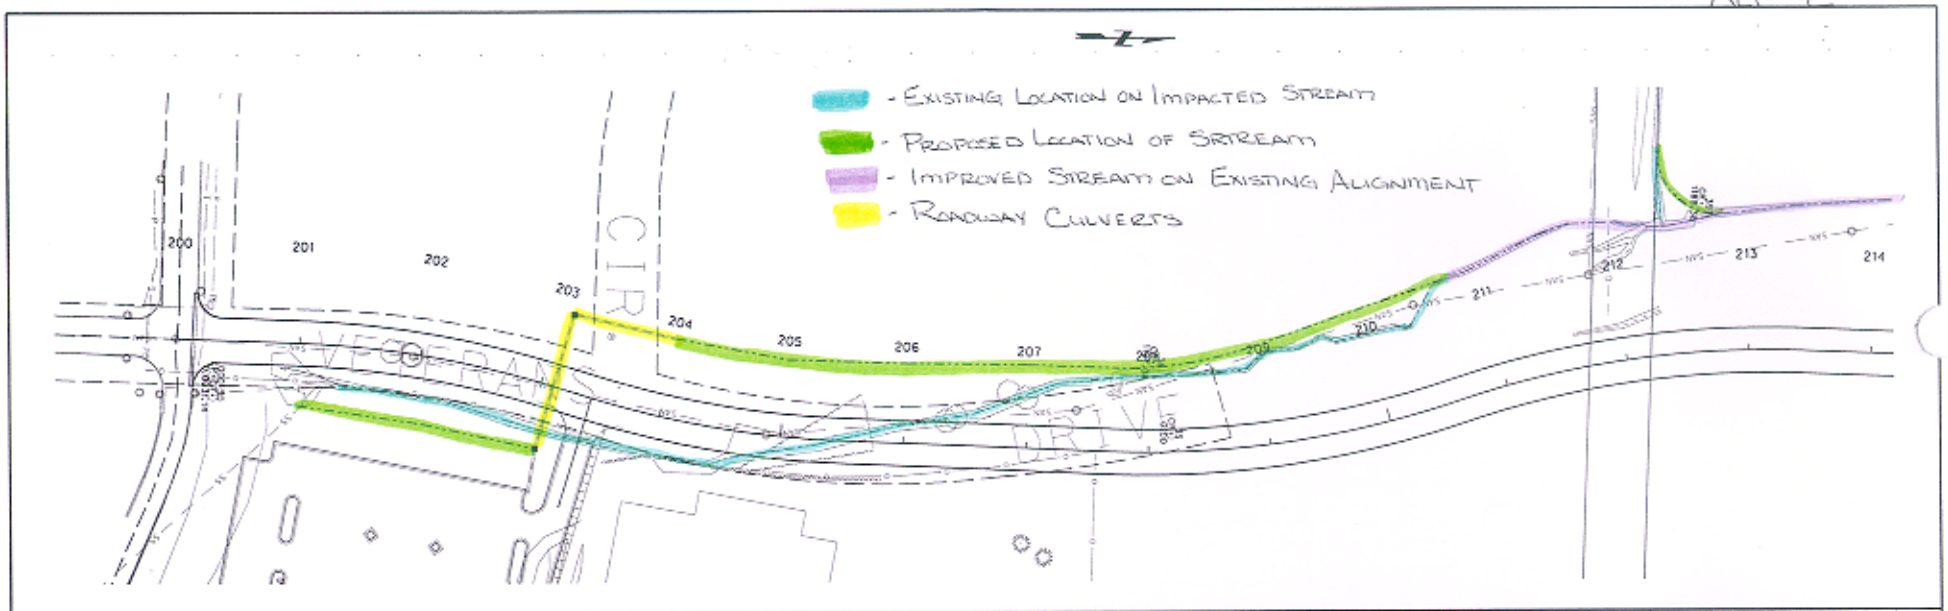

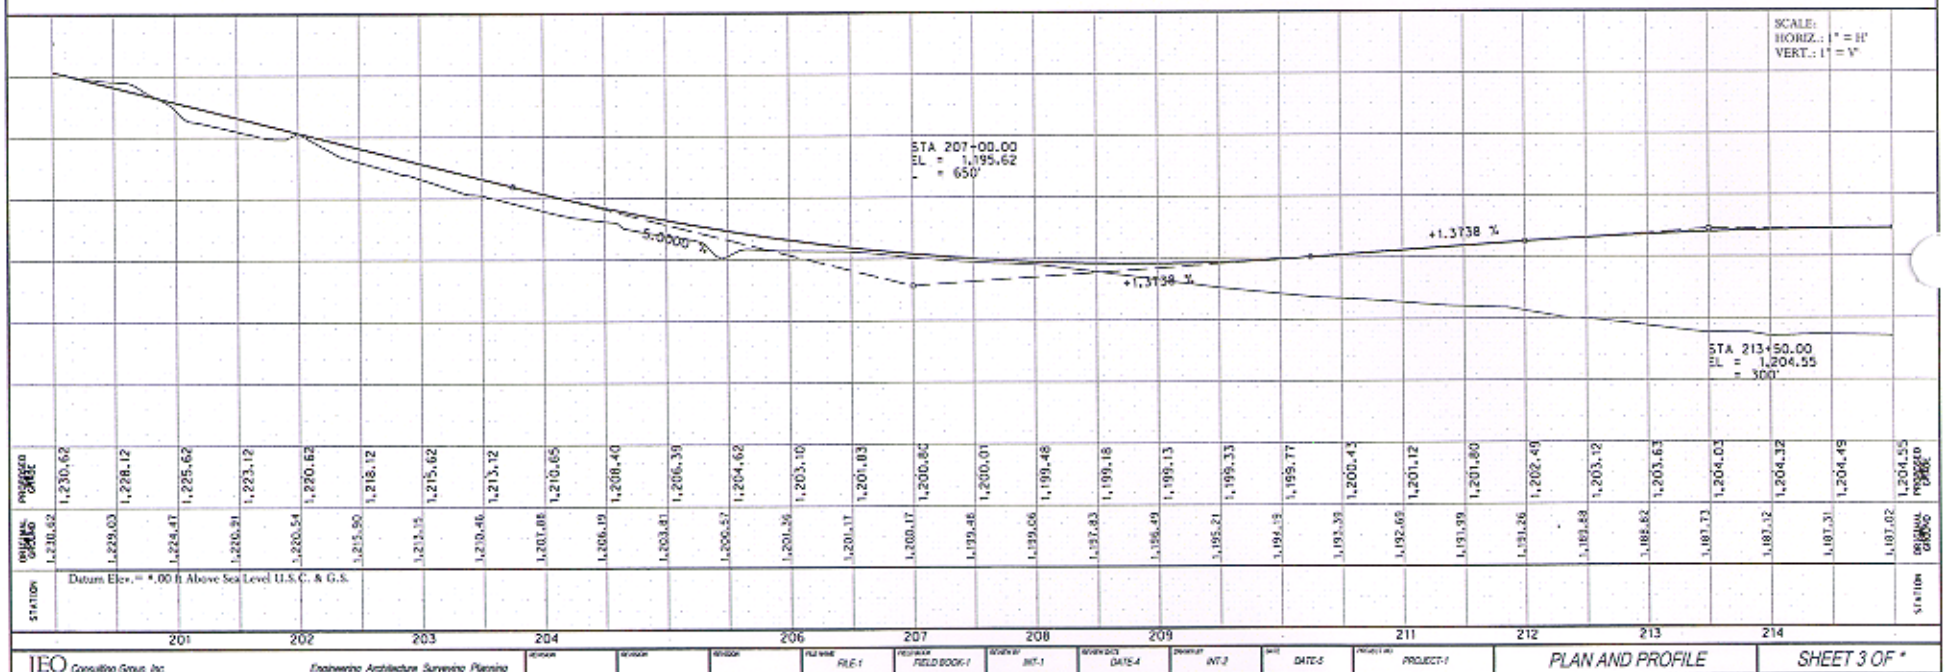

JEO Consulting Group, Inc. Engineering Architecture Surveying Planning

FILE-1 | FIELD BOOK-1 | INT-1 | DATE-4 | INT-2 | DATE-5 | PROJECT-1

PLAN AND PROFILE

SHEET 3 OF *

ALT # 2

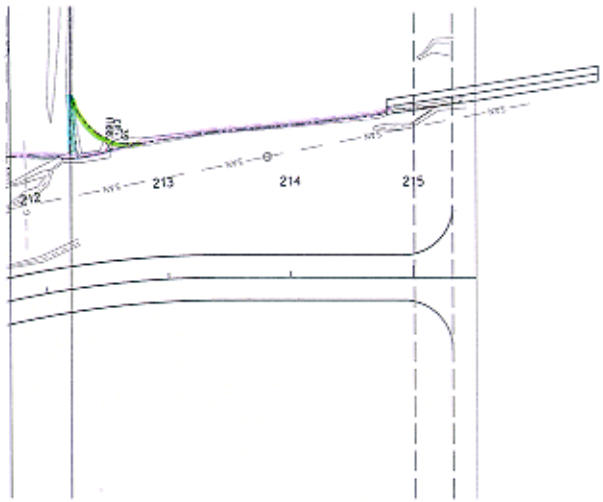

SCALE:
HORIZ.: 1" = 1'
VERT.: 1" = 1'

+0.0000 %

1,204.55

STA 213+50.00
EL = 1,204.55
= 300'

STATION	ORIGINAL GRADE	PROPOSED GRADE
212	1,191.26	1,202.49
	1,189.88	1,203.12
	1,188.82	1,203.63
213	1,187.73	1,204.03
	1,187.12	1,204.32
	1,187.31	1,204.49
	1,187.62	1,204.55
214		1,204.55

Datum Elev. = *.00 ft Above Sea Level U.S.C. & G.S.

JEO Consulting Group, Inc. — Engineering Architecture Surveying Planning

FILE-1 | FIELD BOOK-1 | INIT-1 | DATE-4 | INIT-2 | DATE-5 | PROJECT-1

PLAN AND PROFILE

SHEET 3 OF *

JEO Consulting Group, Inc.
Engineering Architecture Surveying Planning
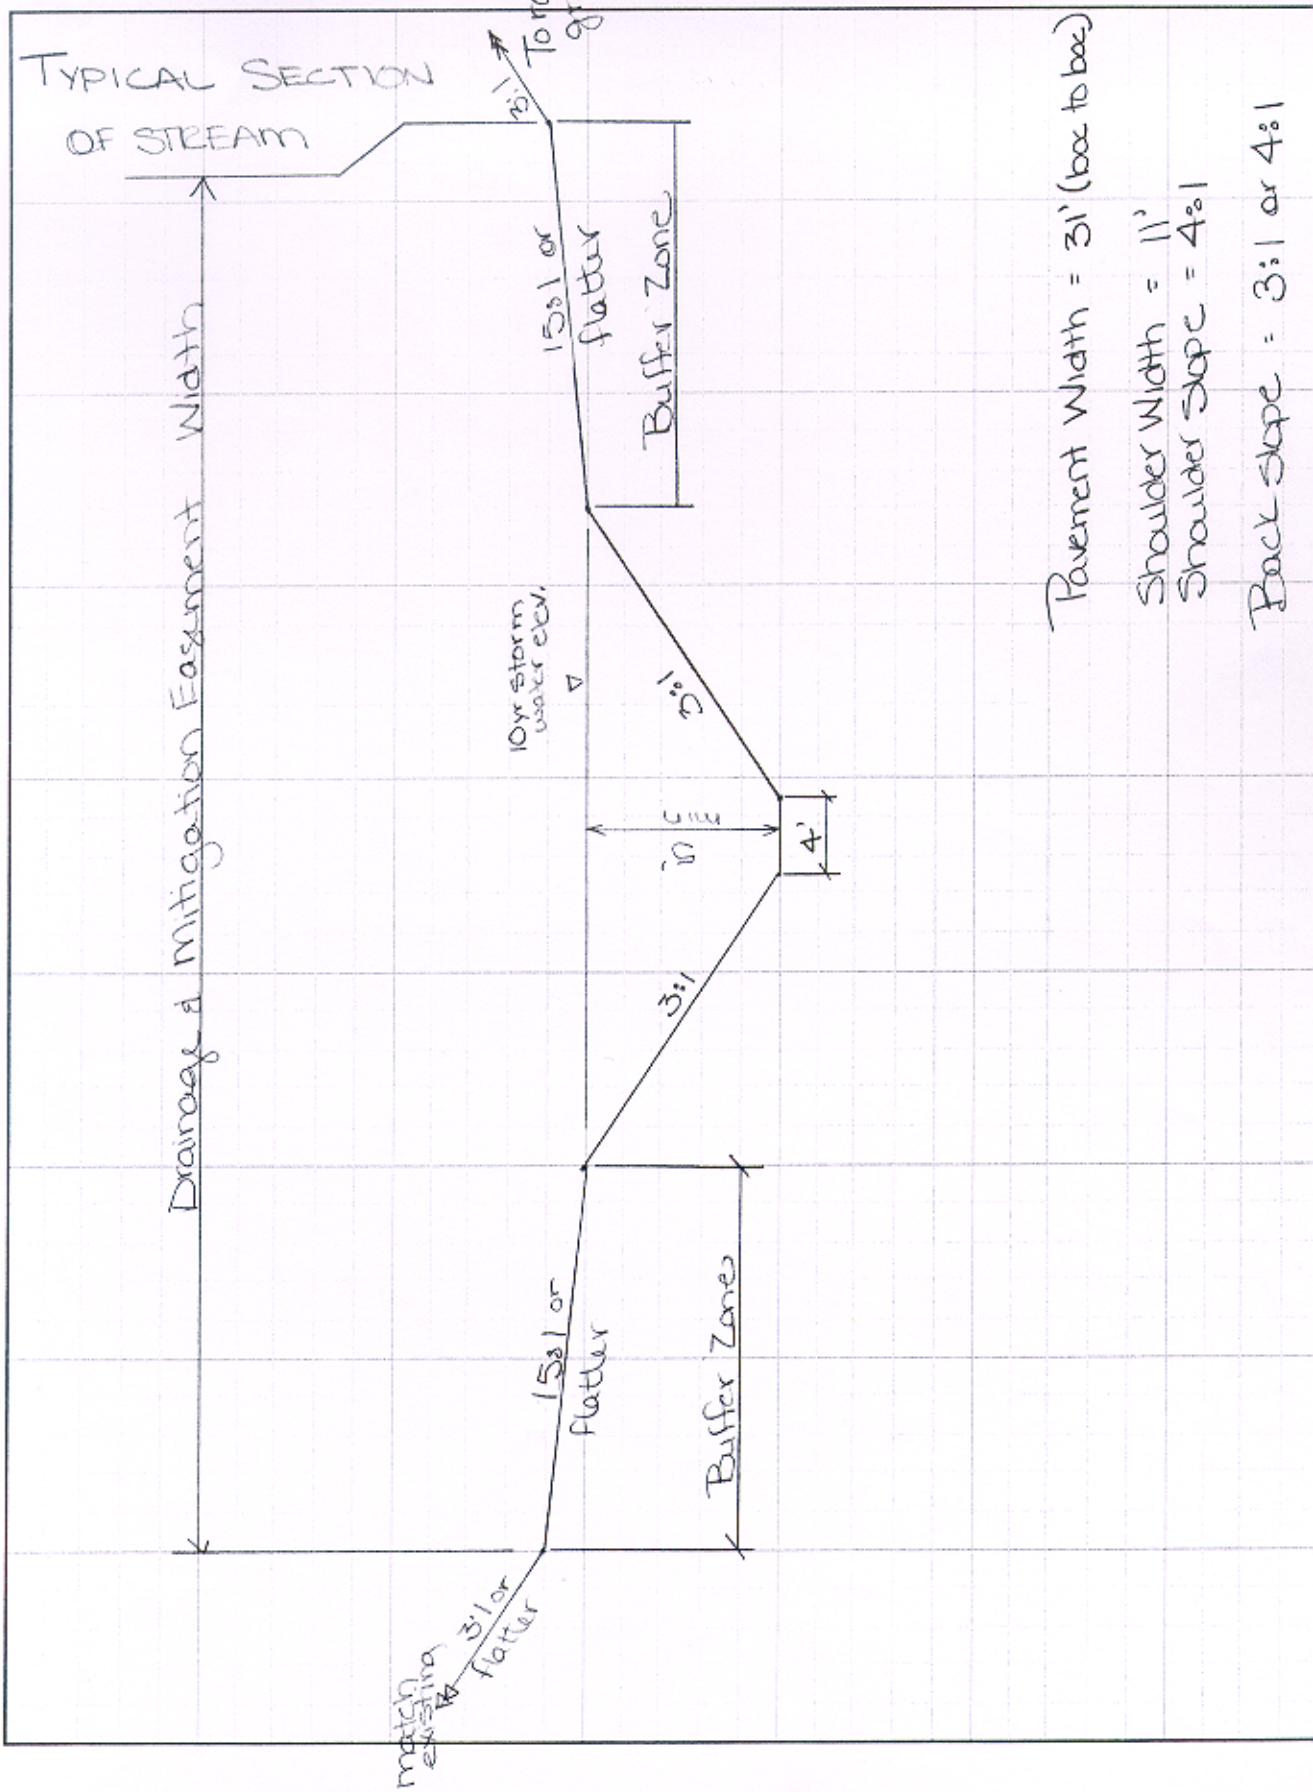
Project: VETERAN'S DRIVE
Project #: 2616.0049 Date:
Prepared by:
Sheet 1 of 1