Propose Water of the U.S. mitigation For Willow Park II

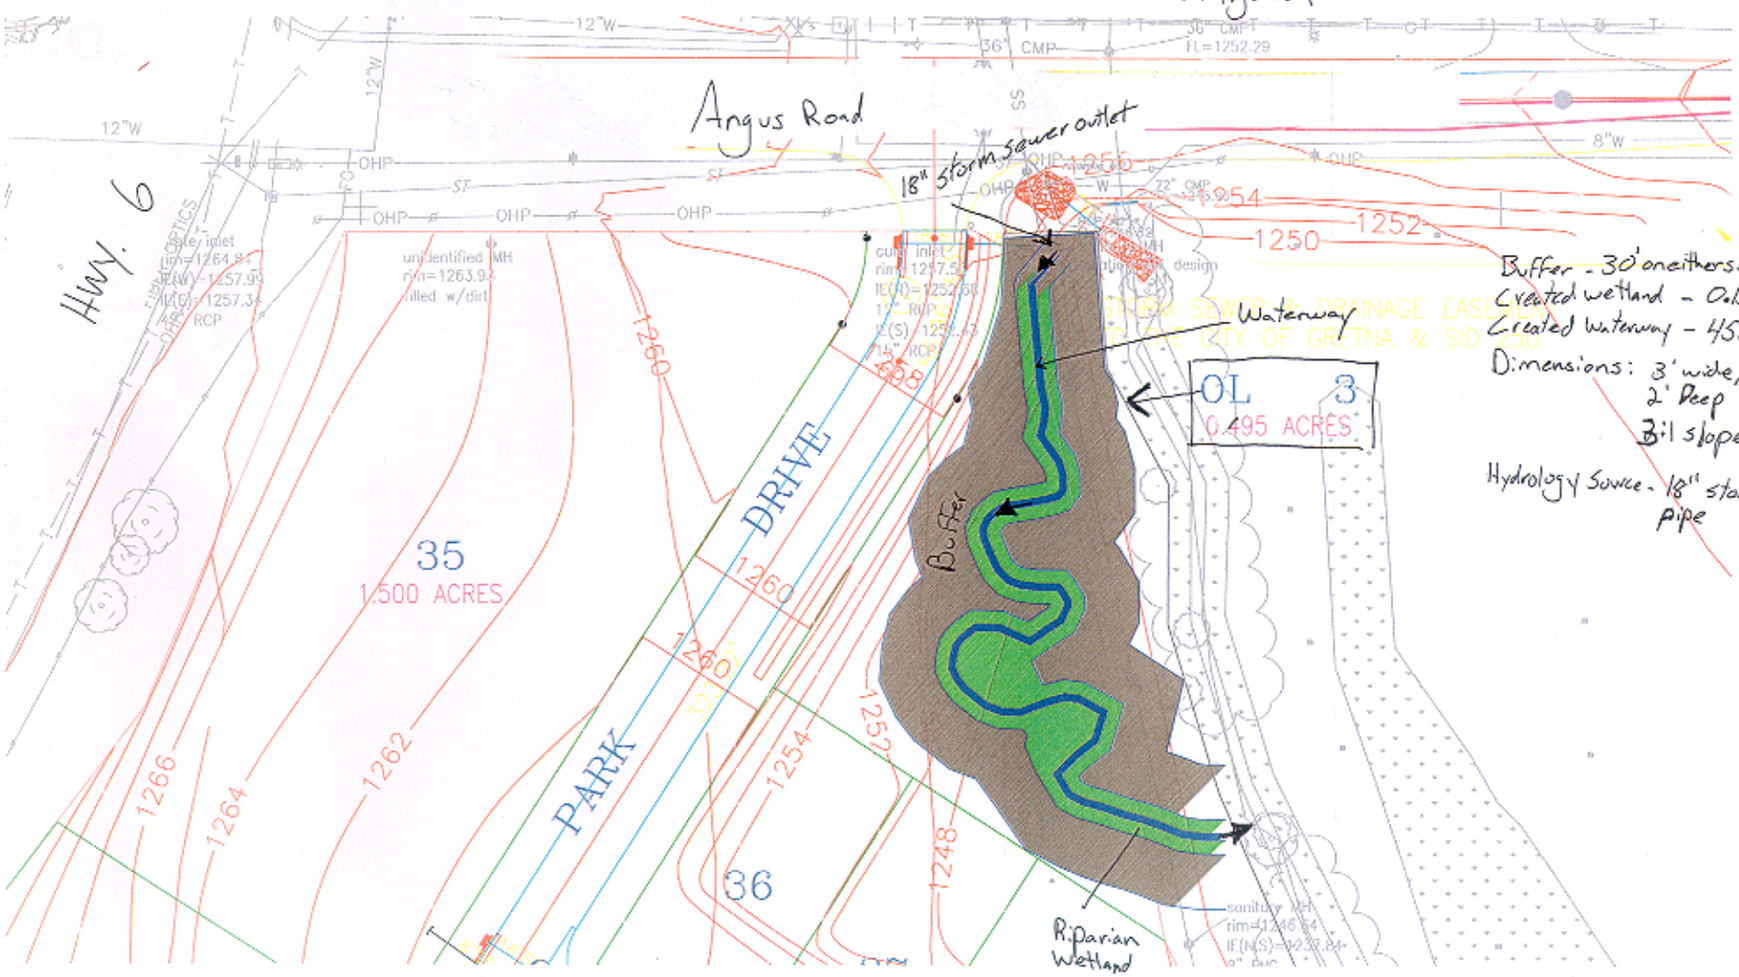

Buffer - 30' on either side of the
Created wetland - 0.15 ac
Created waterway - 455'
Dimensions: 3' wide, 2' Deep
3:1 slope.

Hydrology Source - 18" storm sewer pipe

Scale - 1" = 50'

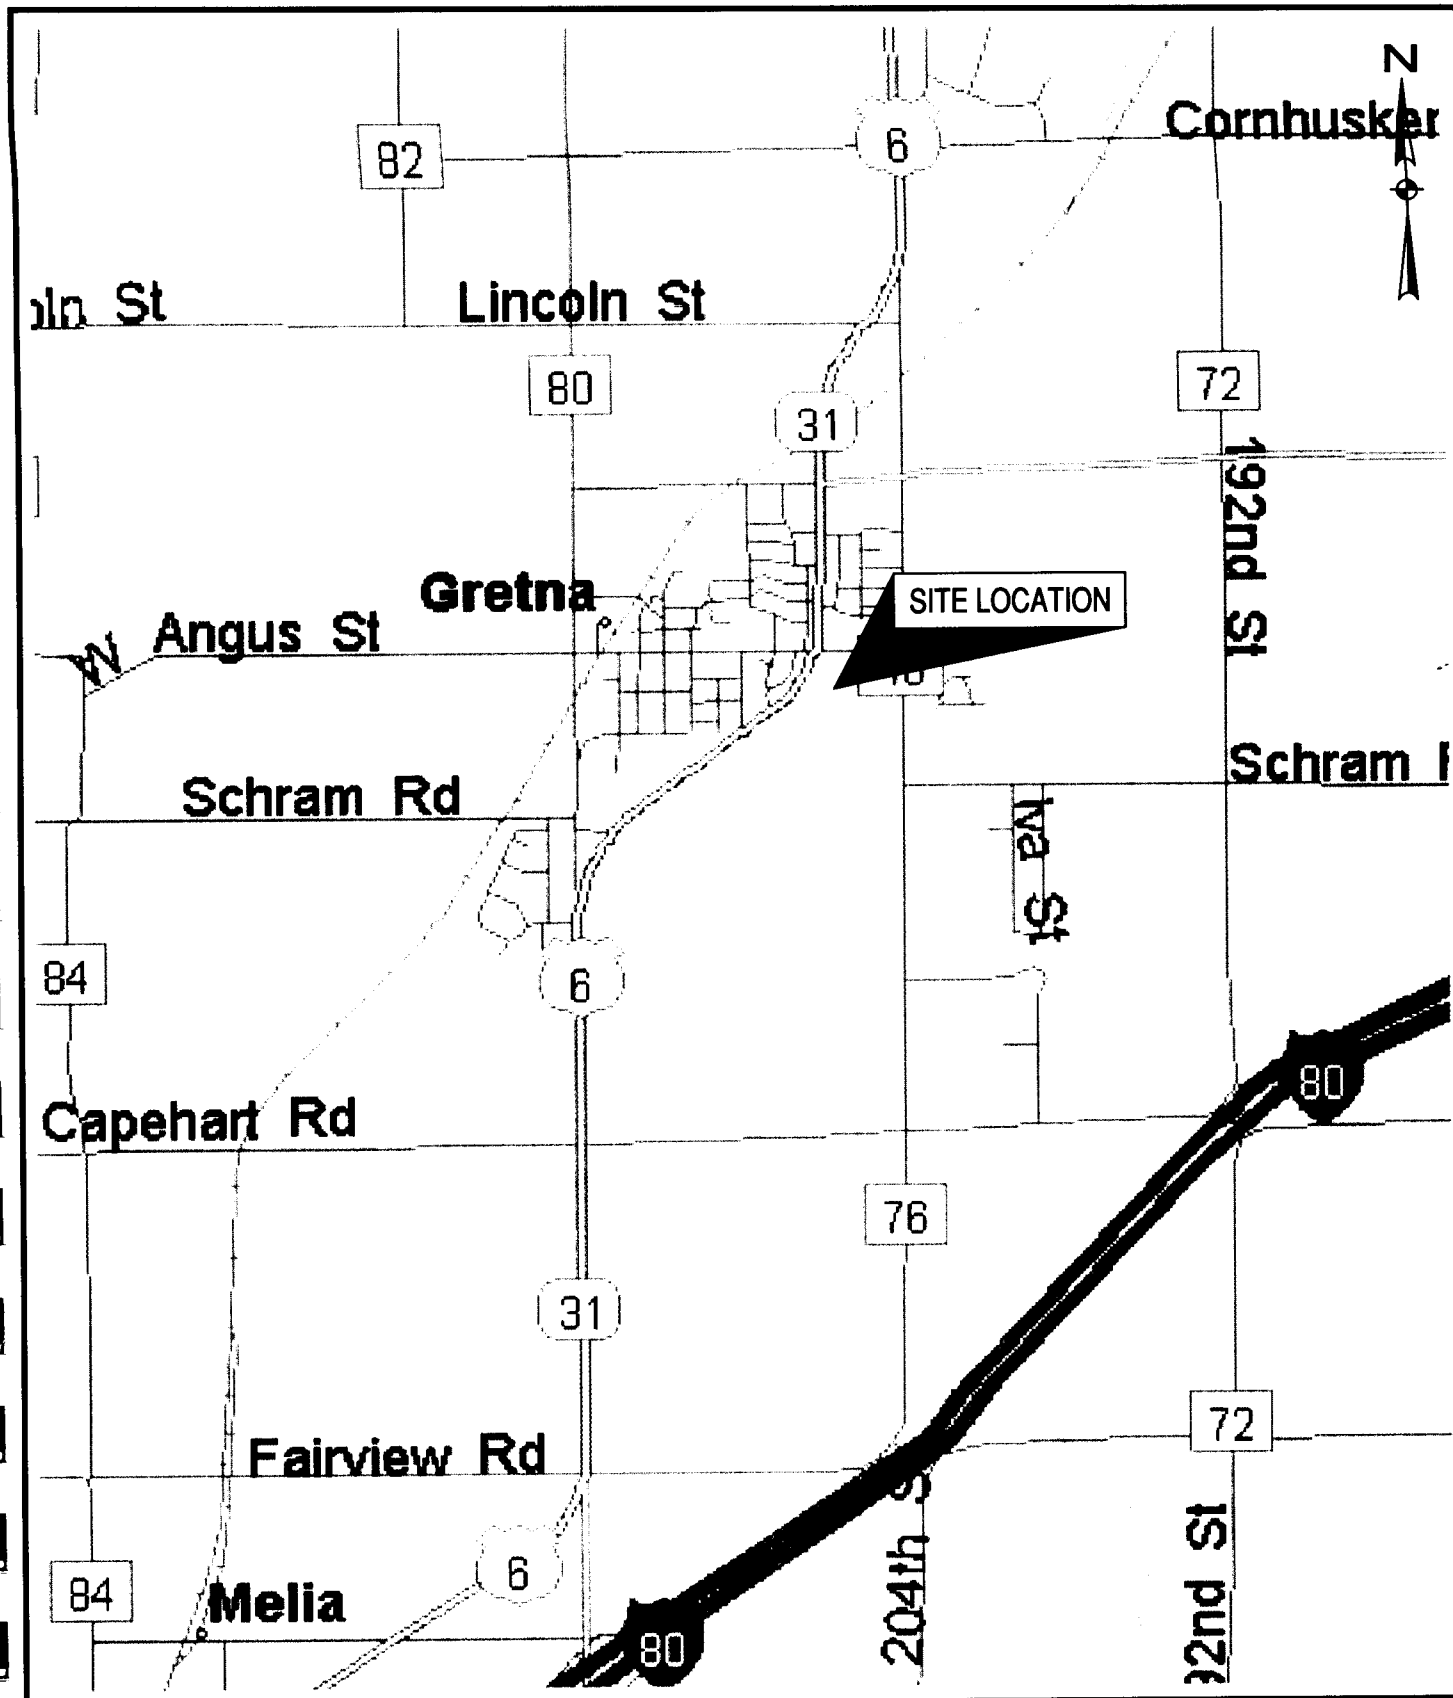

Jacobson Helgoth
CONSULTANTS

FILE NO.: 53105R(B).dwg

DATE: 1/13/04	
SCALE: NOT TO SCALE	
PROJ. NO.: 531-05	
DRAWN: SLK	
CHECKED: AAM	
FIG 1	

SITE VICINITY MAP
WILLOW PARK II
CORMAC COMPANY
GRETNA, NEBRASKA

25
31
Trib.
Project
IMPACT
1
6