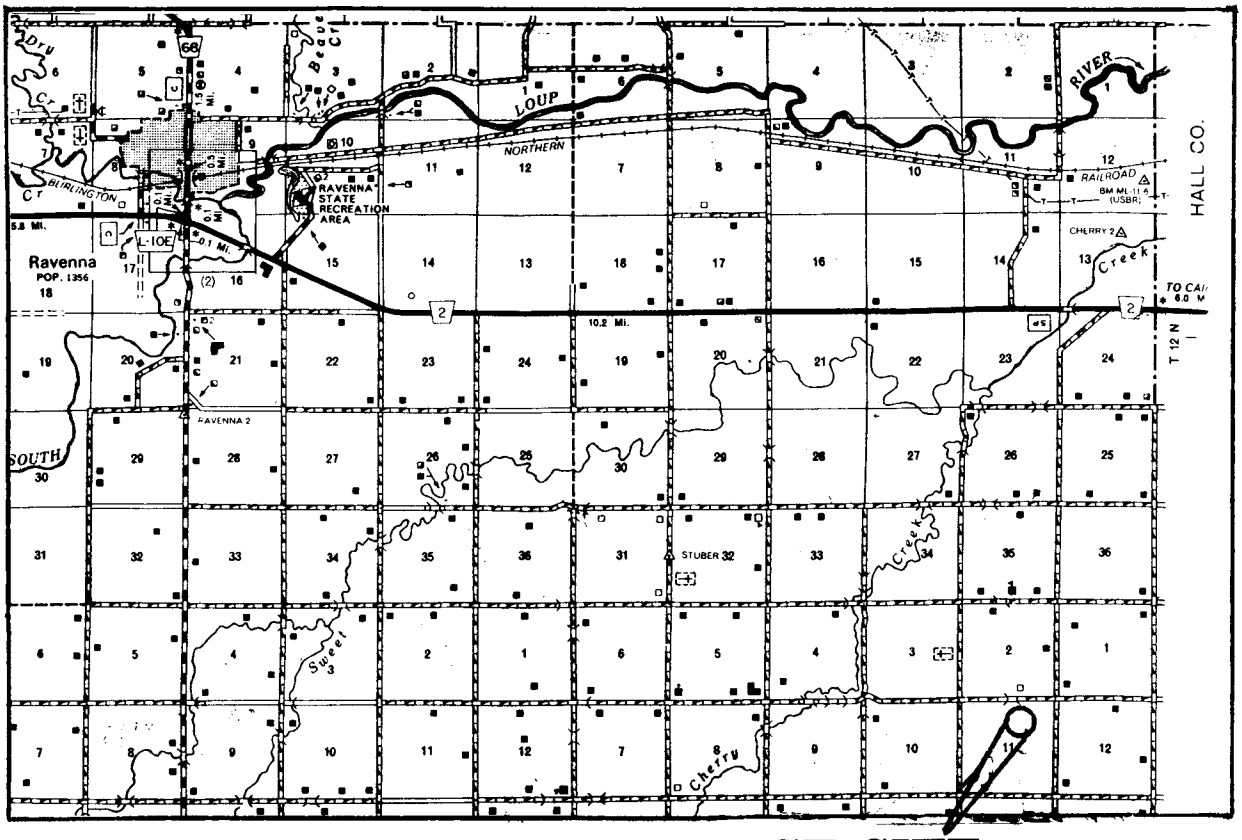

PROJECT SITE

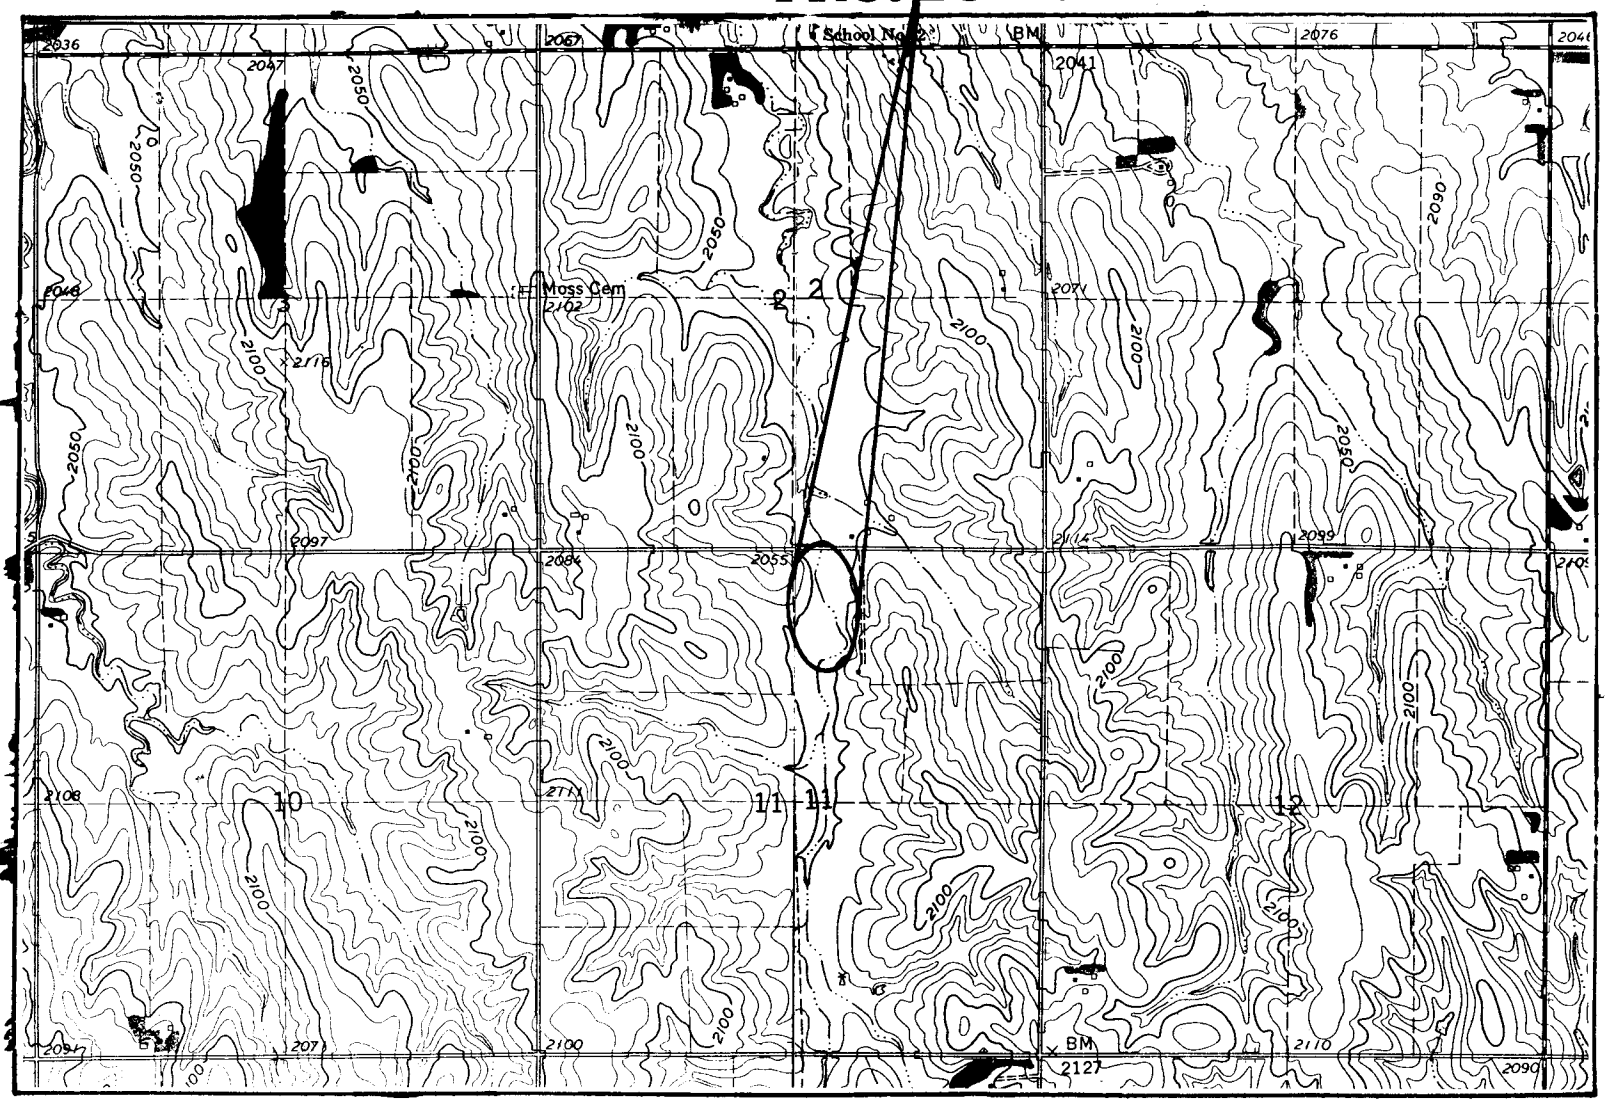

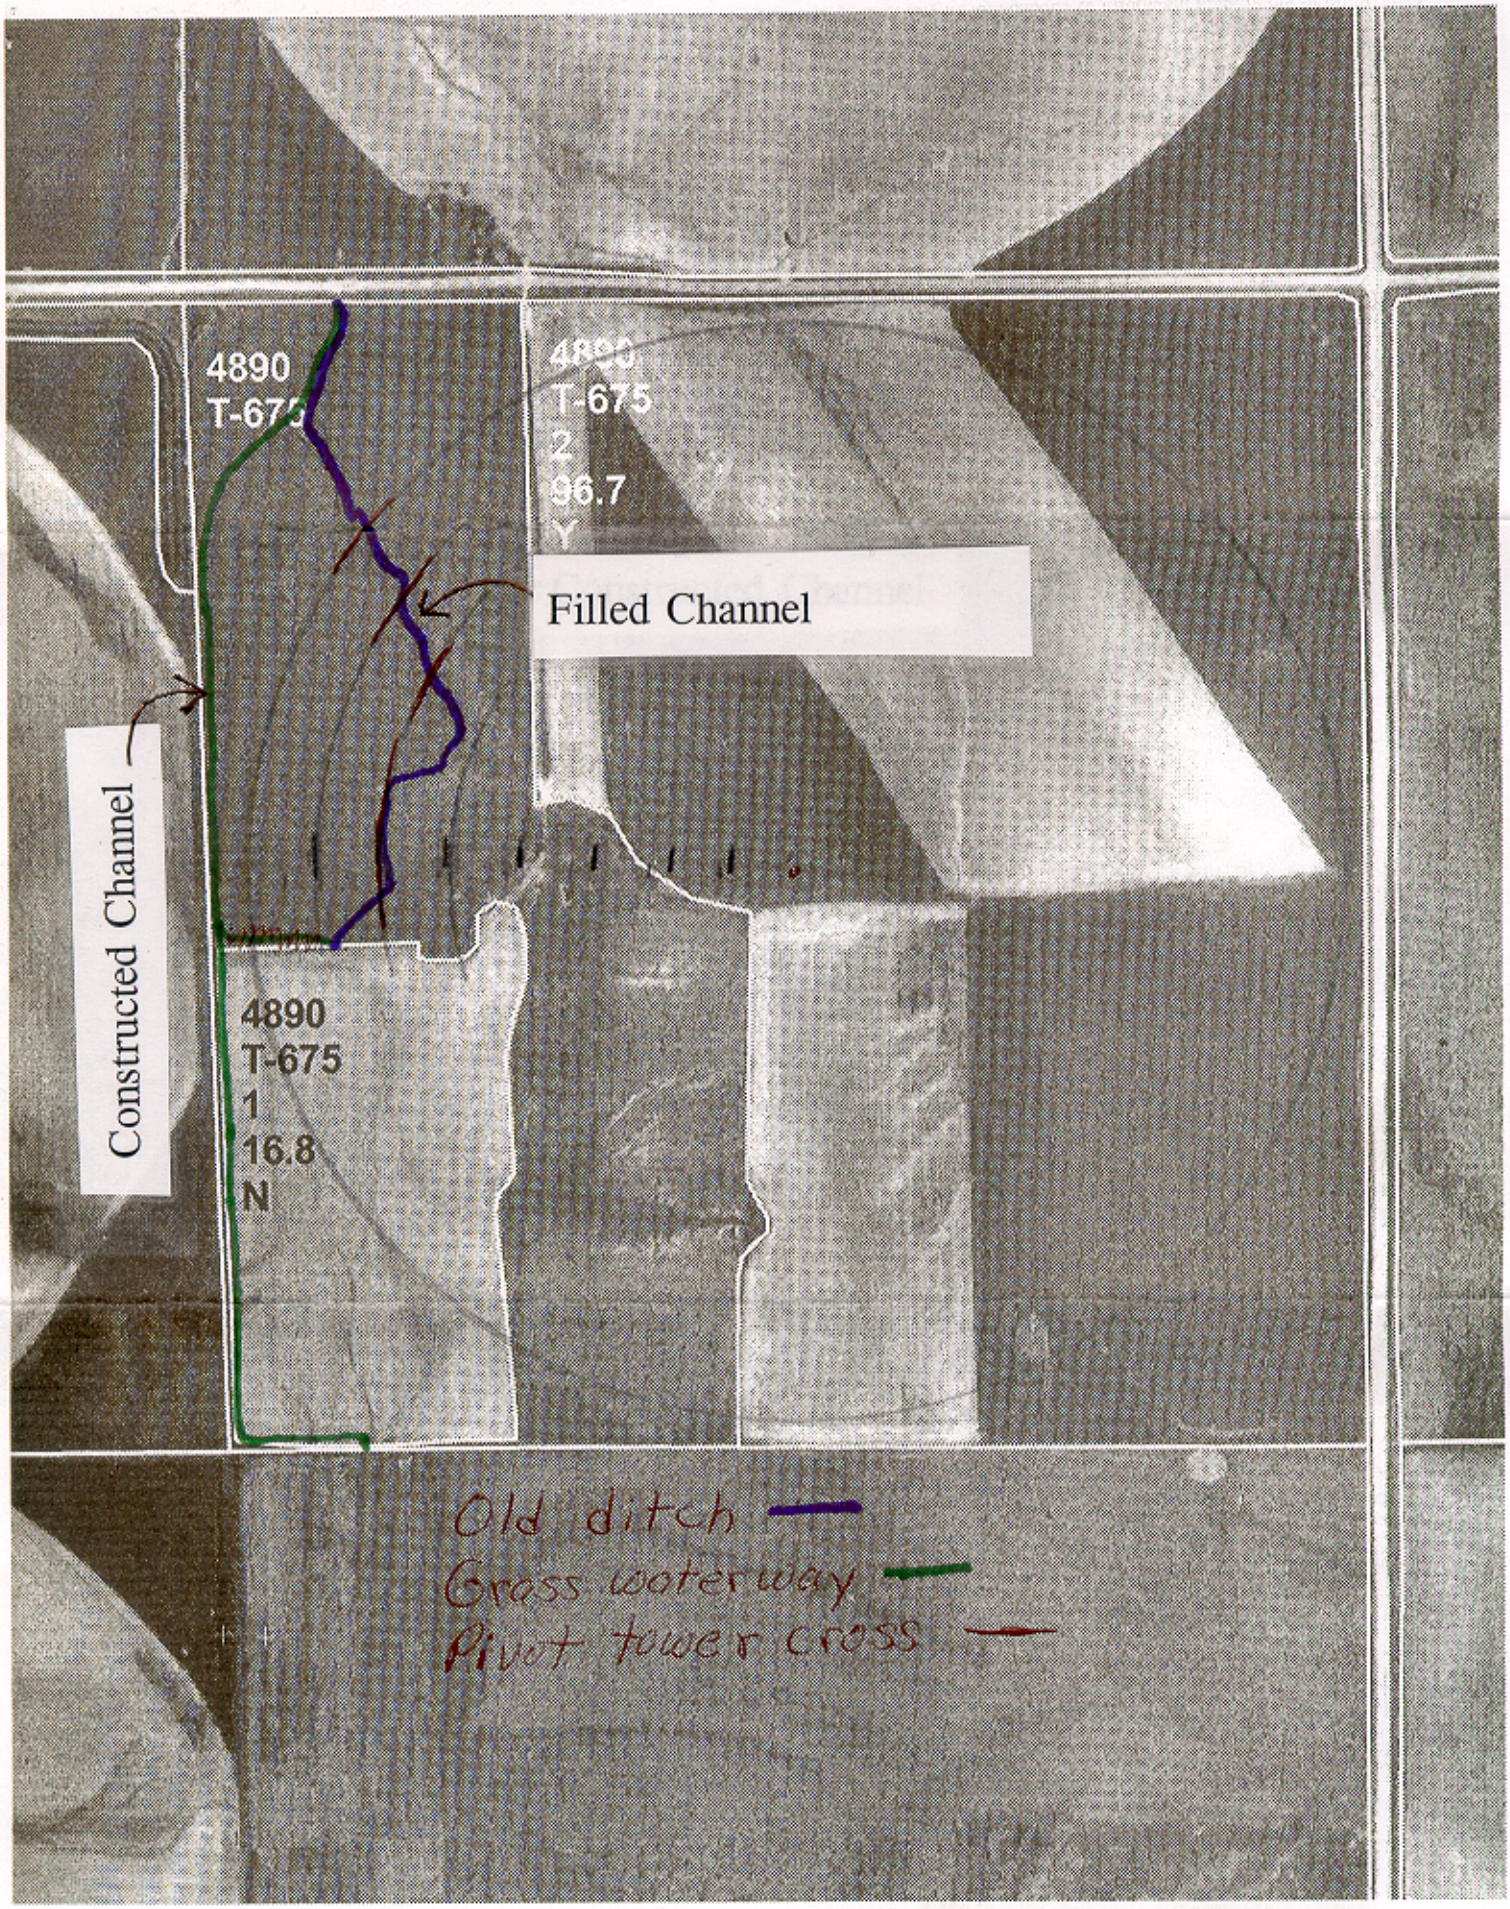
4890
T-675
4890
T-675
2
96.7
Y
Filled Channel
Constructed Channel
4890
T-675
1
16.8
N
Old ditch
Grass waterway
Pivot tower cross