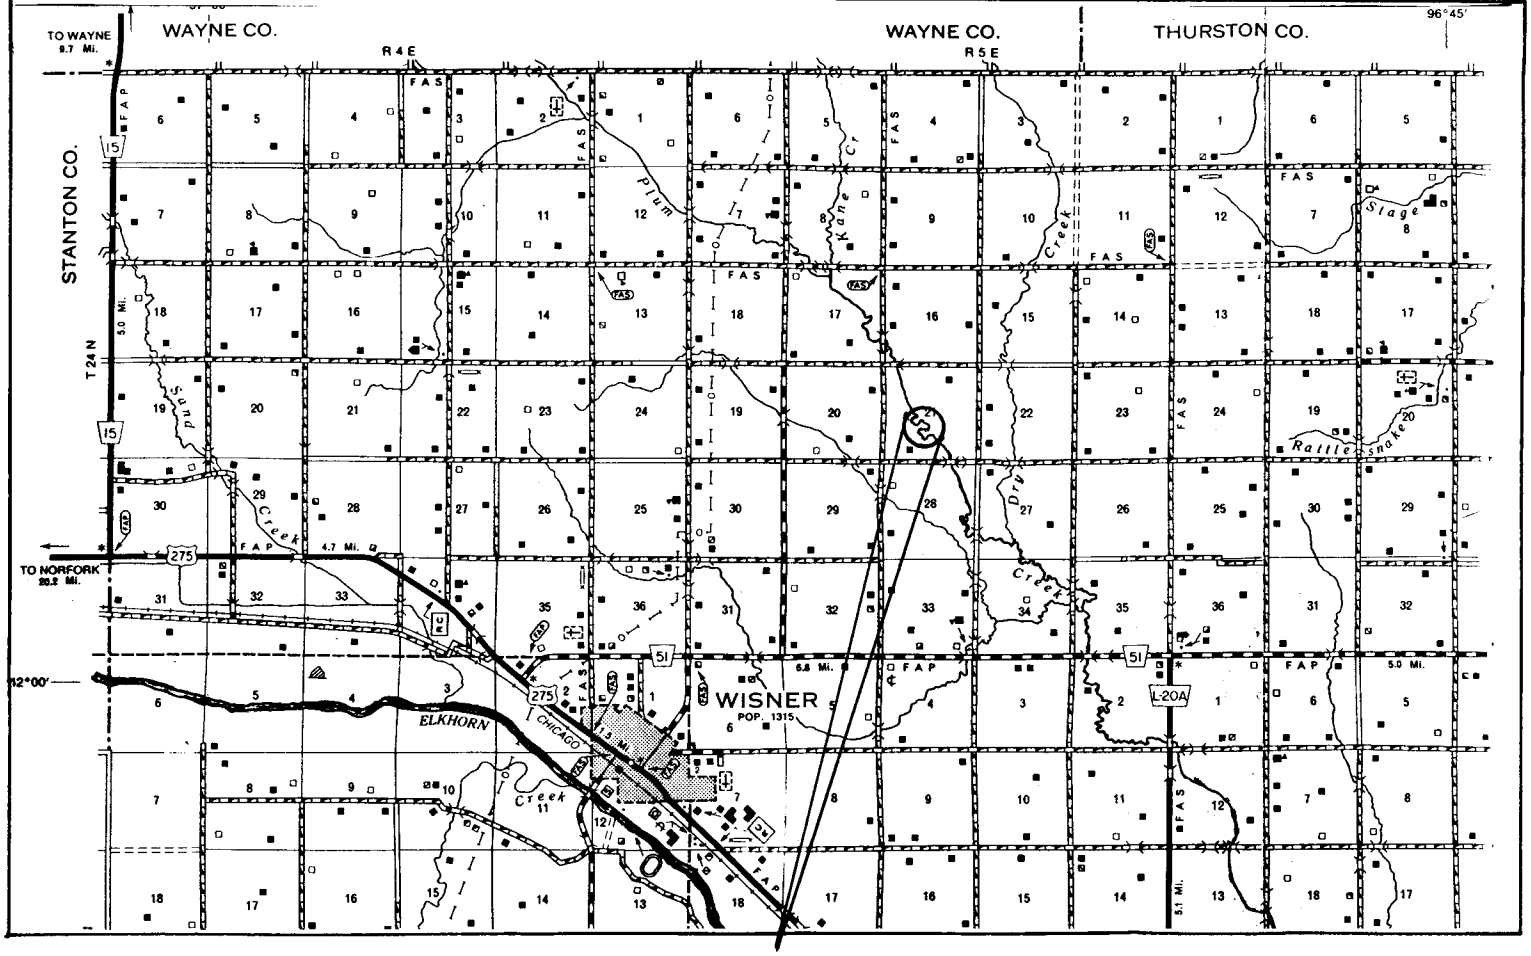

PROJECT SITE

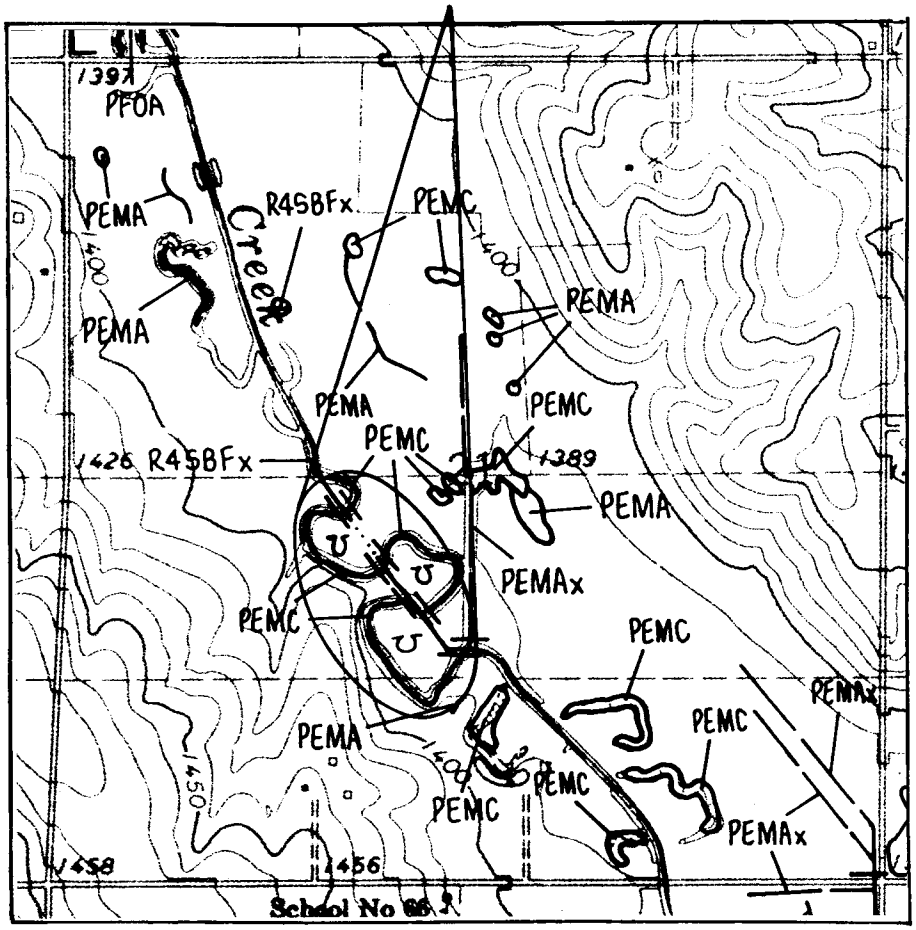

OTT LIVESTOCK, LLC

SE 1/4, SW 1/4, S21, T 24 N, R 5 E

CUMING COUNTY

MG SETTJE AGRI SERVICES AND ENGINEERING, INC.

N

W E

S

SCALE: 1" = 200'

NOTE: RED LINES INDICATE CUT QUANTITIES

BLUE LINES INDICATE FILL QUANTITIES

P:\OTT_GE~1\OTT-ST~1.DGN 12/19/2002 02:58:16 PM

OTT LIVESTOCK, LLC
SE 1/4, SW 1/4, S21, T 24 N, R 5 E
CUMING COUNTY
MG SETTJE AGRI SERVICES AND ENGINEERING, INC.
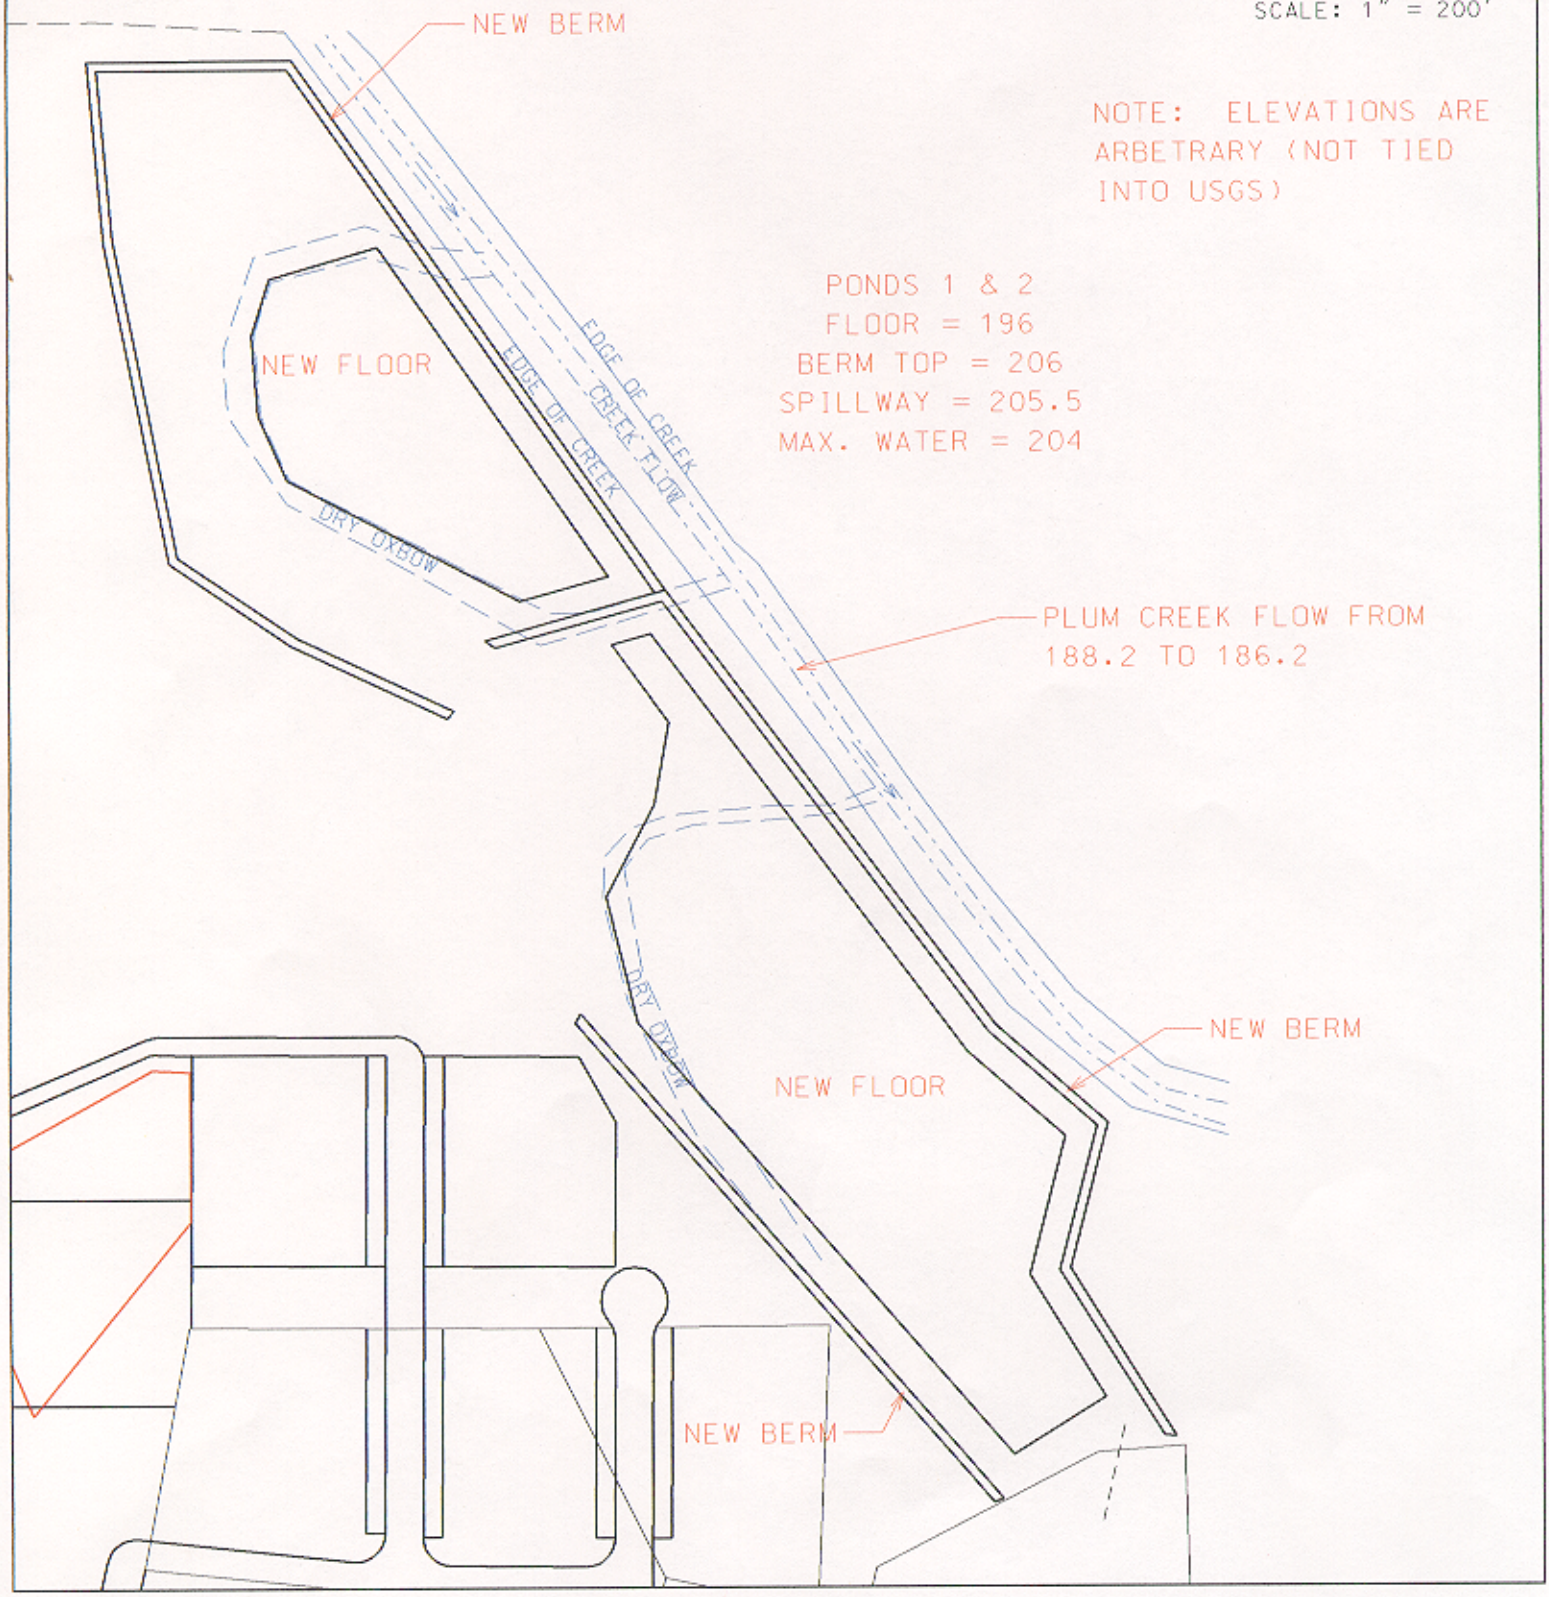
SCALE: 1" = 200'