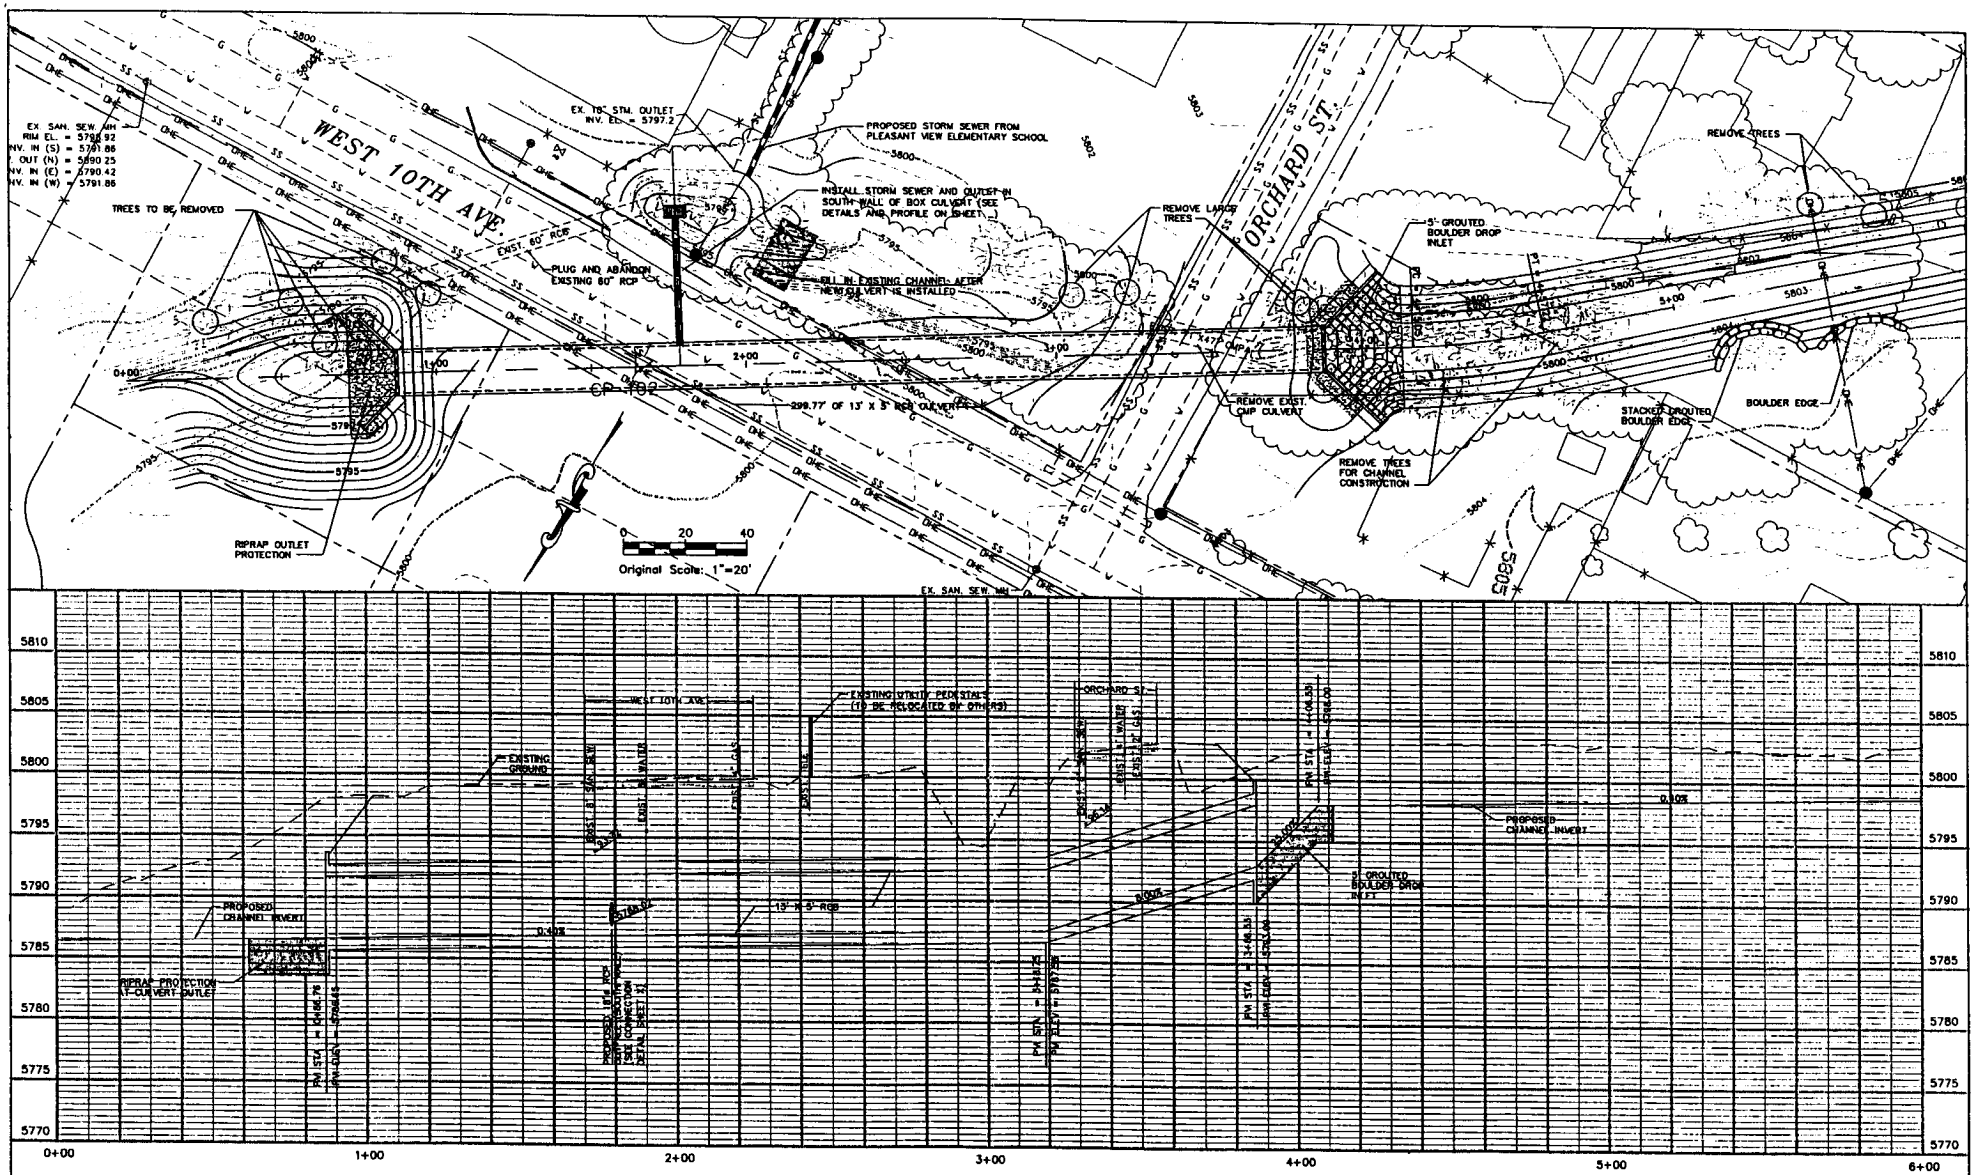

No.	DATE	REVISIONS	APPR.

PROJECT No. 02-024-LEN-352

DRAWN KDB
DESIGNED KDB
CHECKED DJW

Urban Drainage and Flood Control District

ICON ENGINEERING, INC.
800 South Pavan Street, Suite 500 Englewood CO 80112
Phone (303) 289-0802 / Fax (303) 289-0319

LENA GULCH CHANNEL IMPROVEMENTS
MASTER PLAN IMPROVEMENTS
PLAN AND PROFILE
STA. 0+00 TO 6+00

DATE SEPT 02

SHEET 1 OF 2

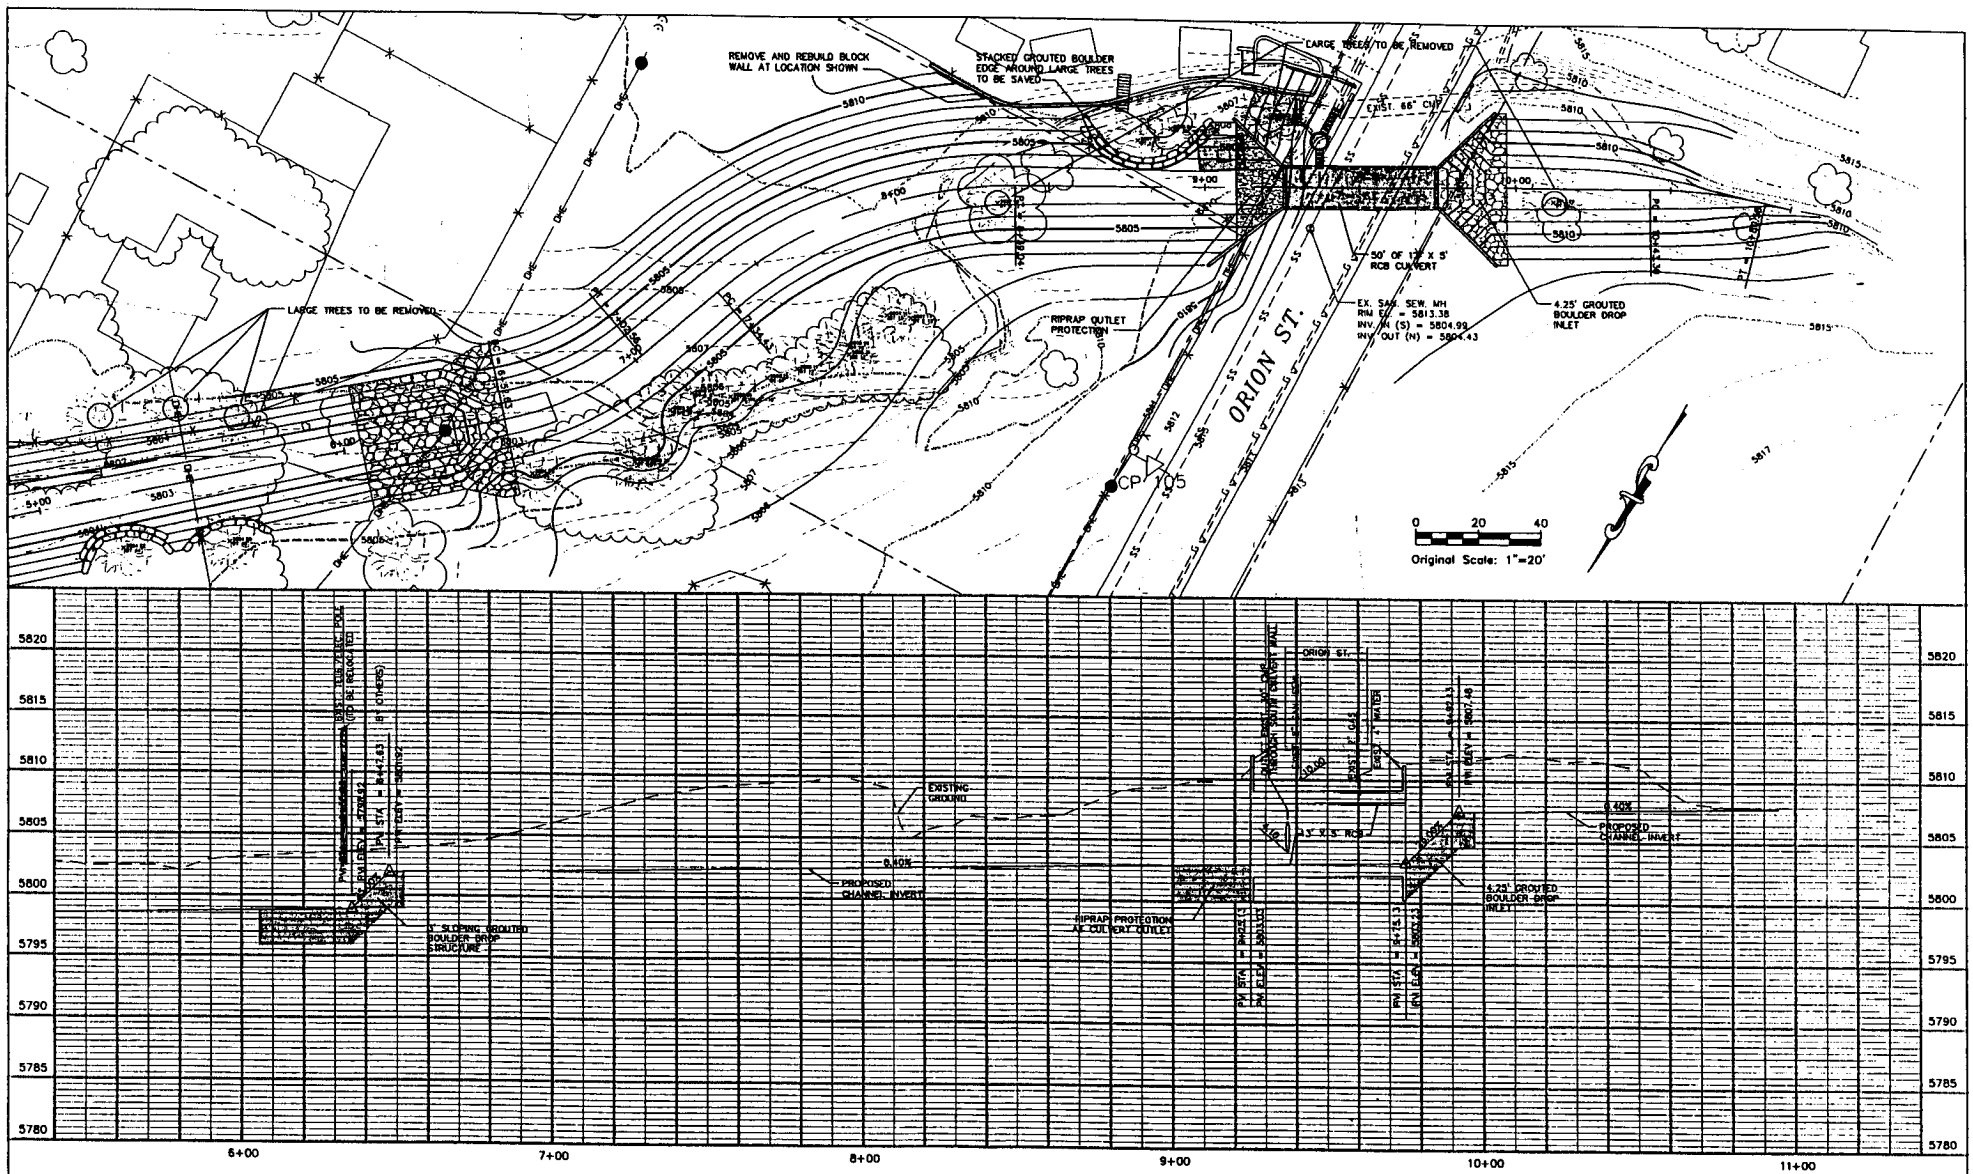

No.	DATE	REVISIONS	APPR.

PROJECT No. 02-024-LEN-352

DRAWN KDB
DESIGNED KDB
CHECKED DJW

Urban Drainage and Flood Control District

ICON ENGINEERING, INC.
800 South Pitkin Street, Suite 300, Englewood CO 80112
Phone (303) 216-0802 / Fax (303) 88-1019

LENA GULCH CHANNEL IMPROVEMENTS
MASTER PLAN IMPROVEMENTS
PLAN AND PROFILE
STA. 6+00 TO 11+00

DATE SEPT 02

SHEET 2 OF 2