TST, INC.
Consulting Engineers

ALTERNATIVE 5

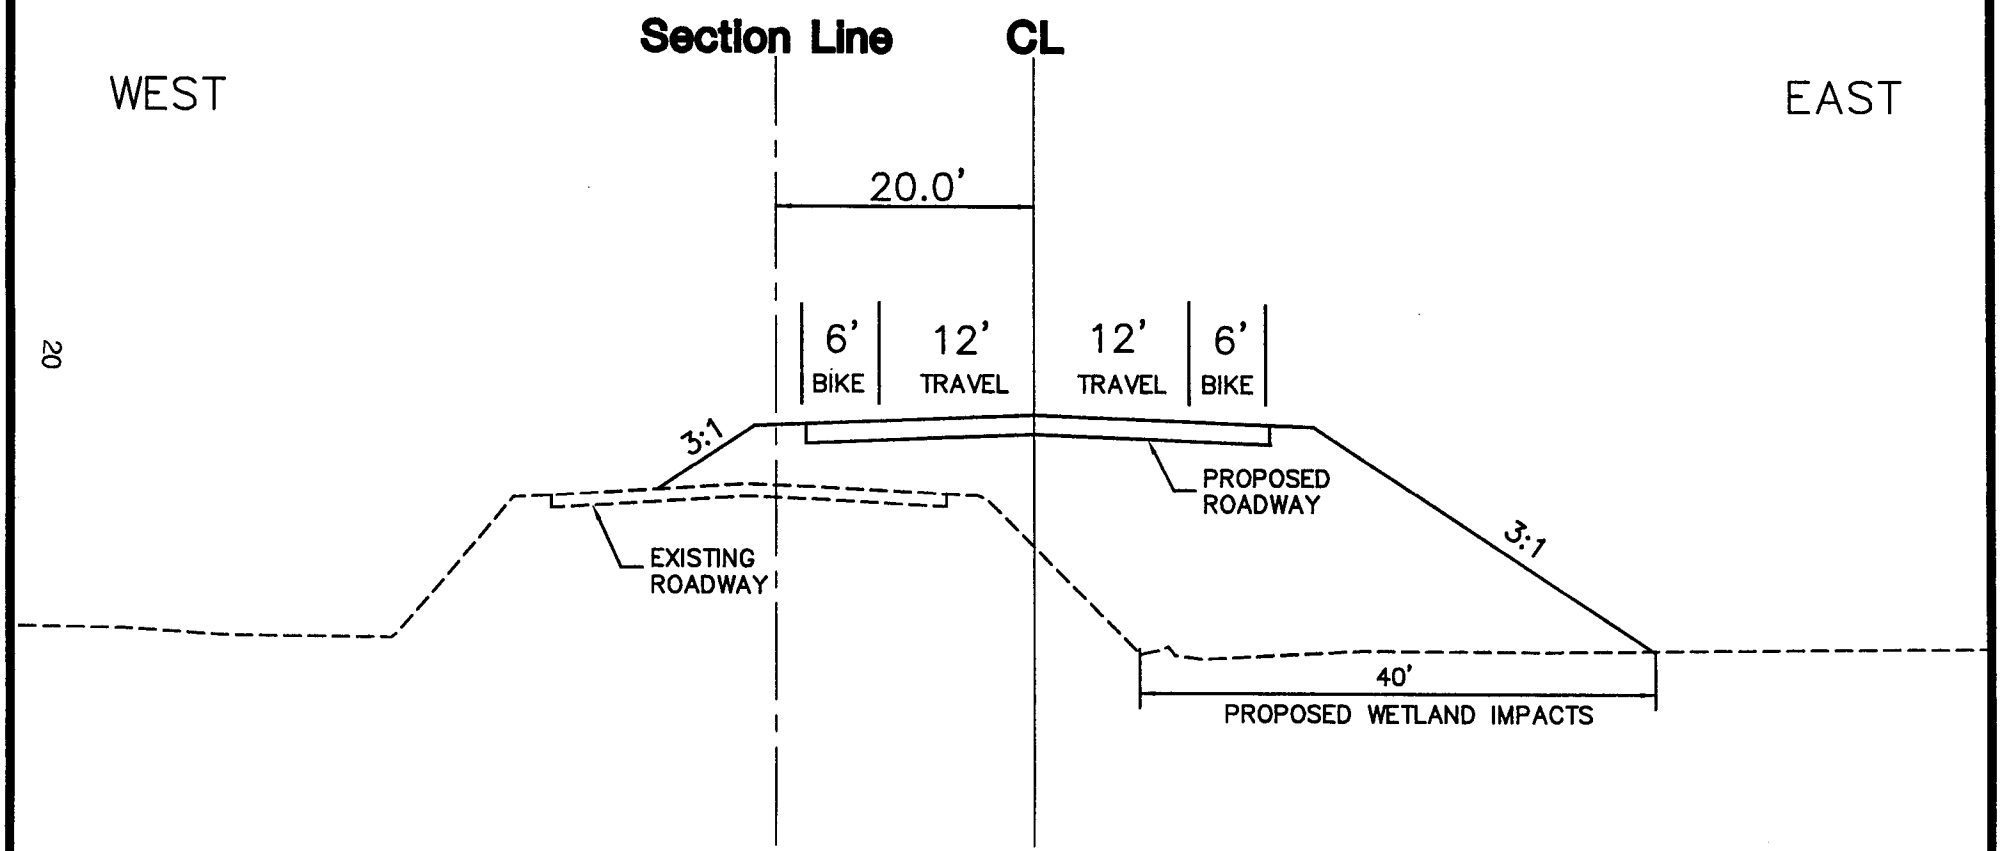

TWO LANE ROADWAY SHIFTED EAST (PREFERRED ALTERNATIVE)

VERT: 1"=5'
HORIZ: 1"=15'

FIGURE 3-4

TIMBERLINE ROAD WATERLINE & ROADWAY IMPROVEMENTS - PHASE 1B

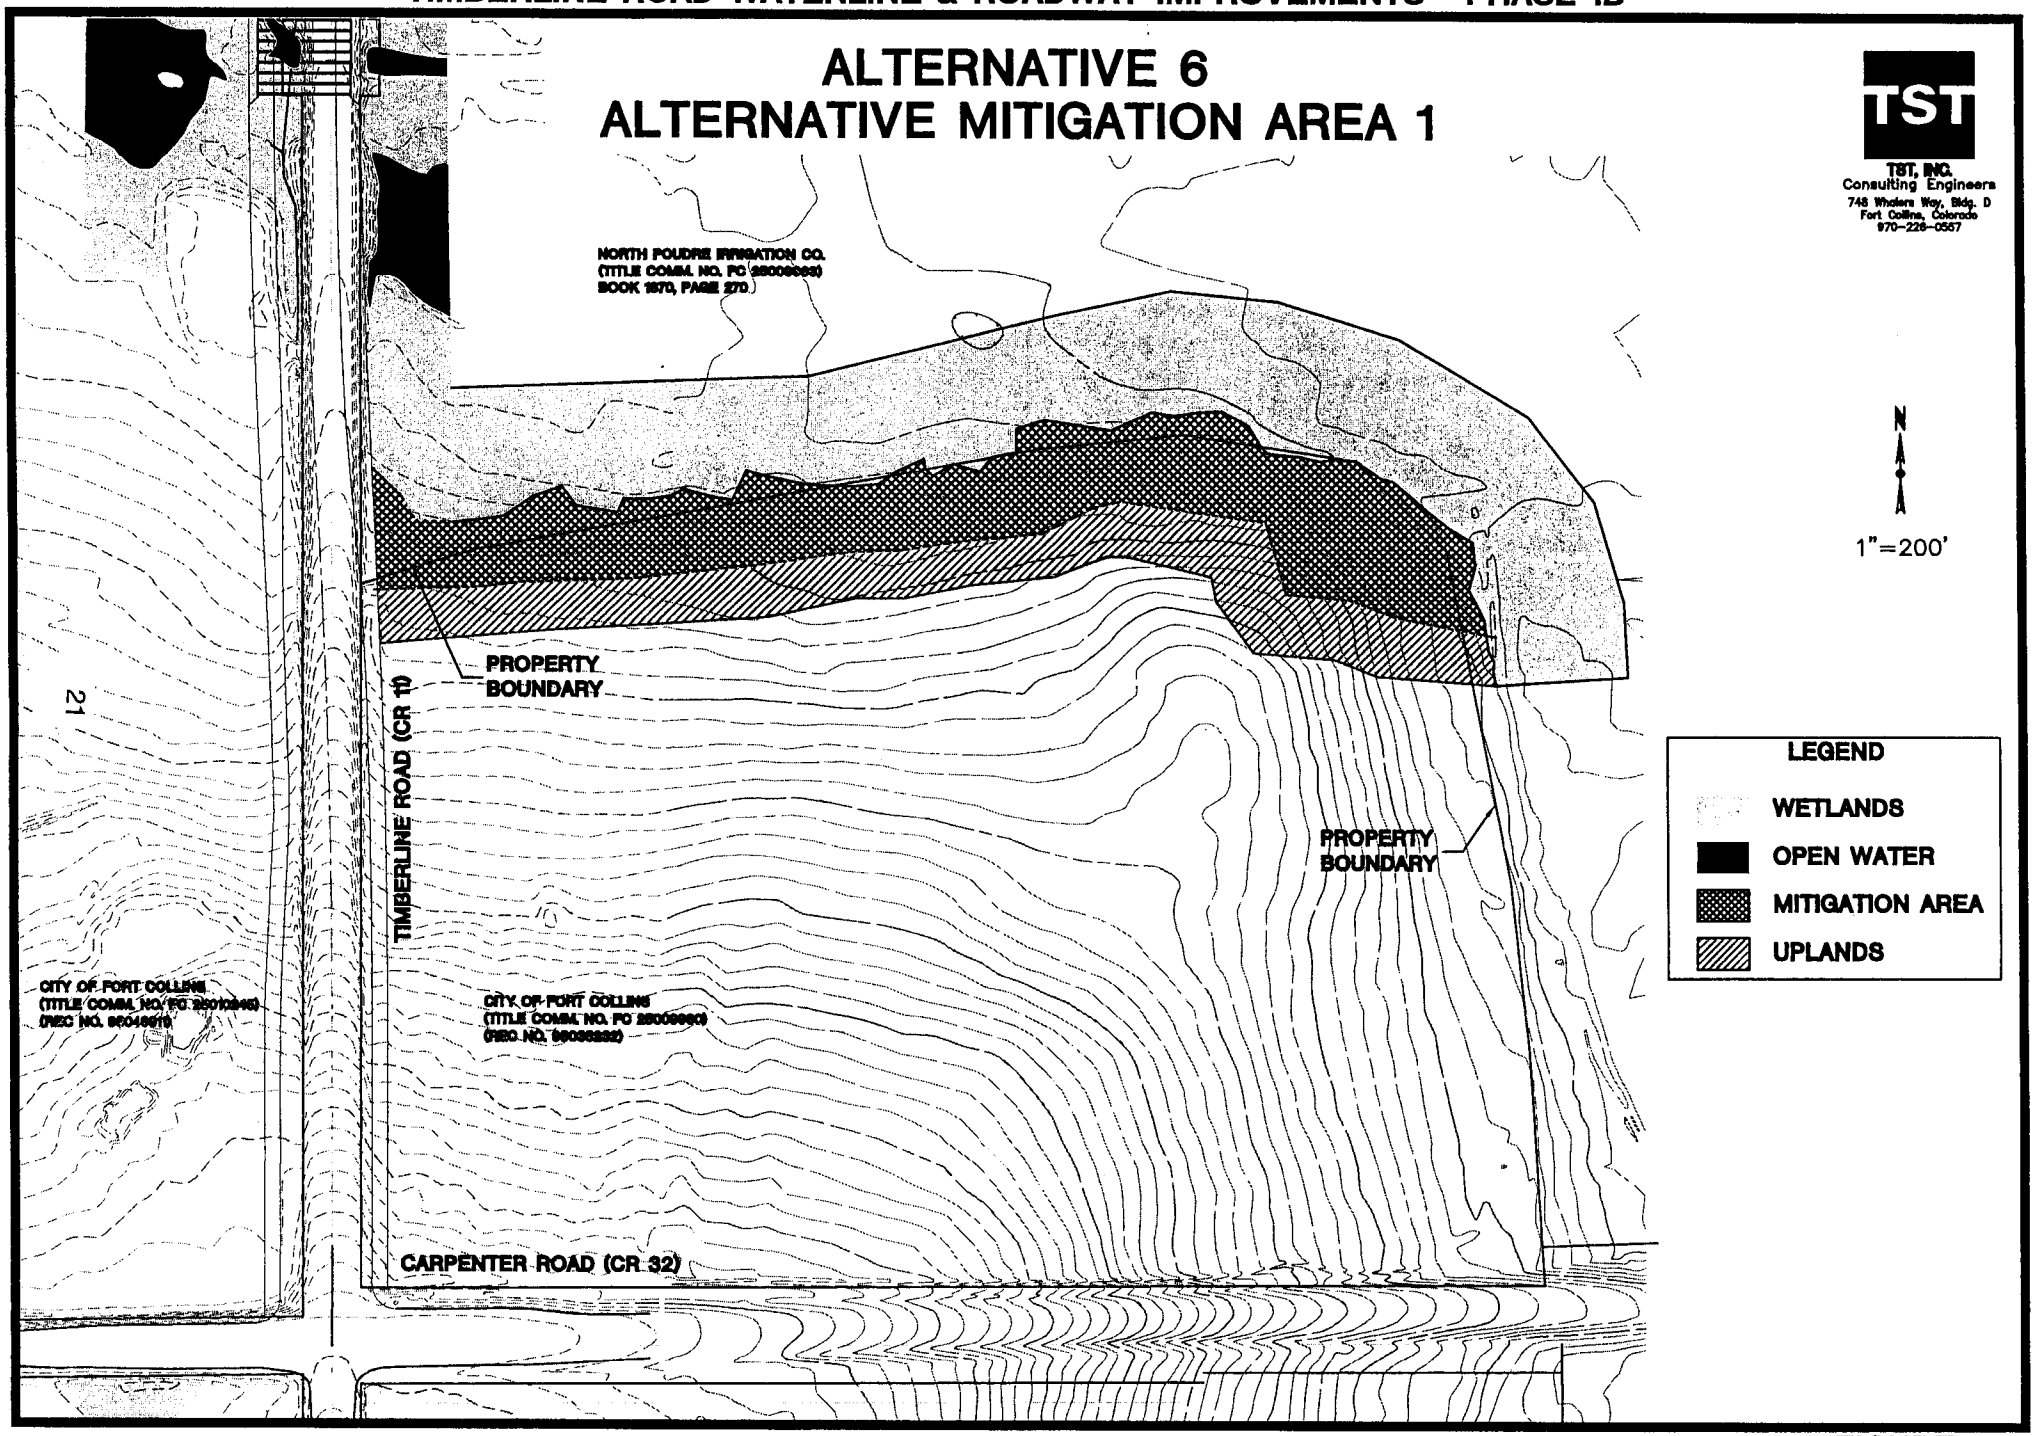

FIGURE 3-5