200380269
24 Oct. 2003
Sheet 1 of 7

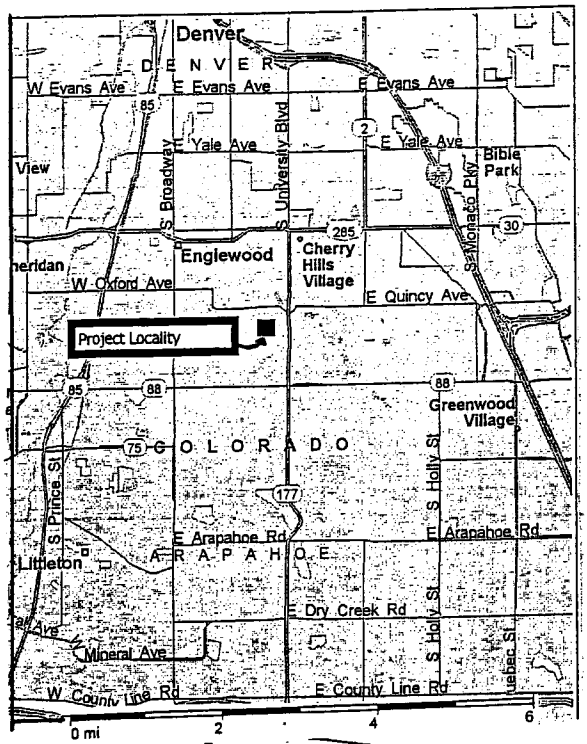

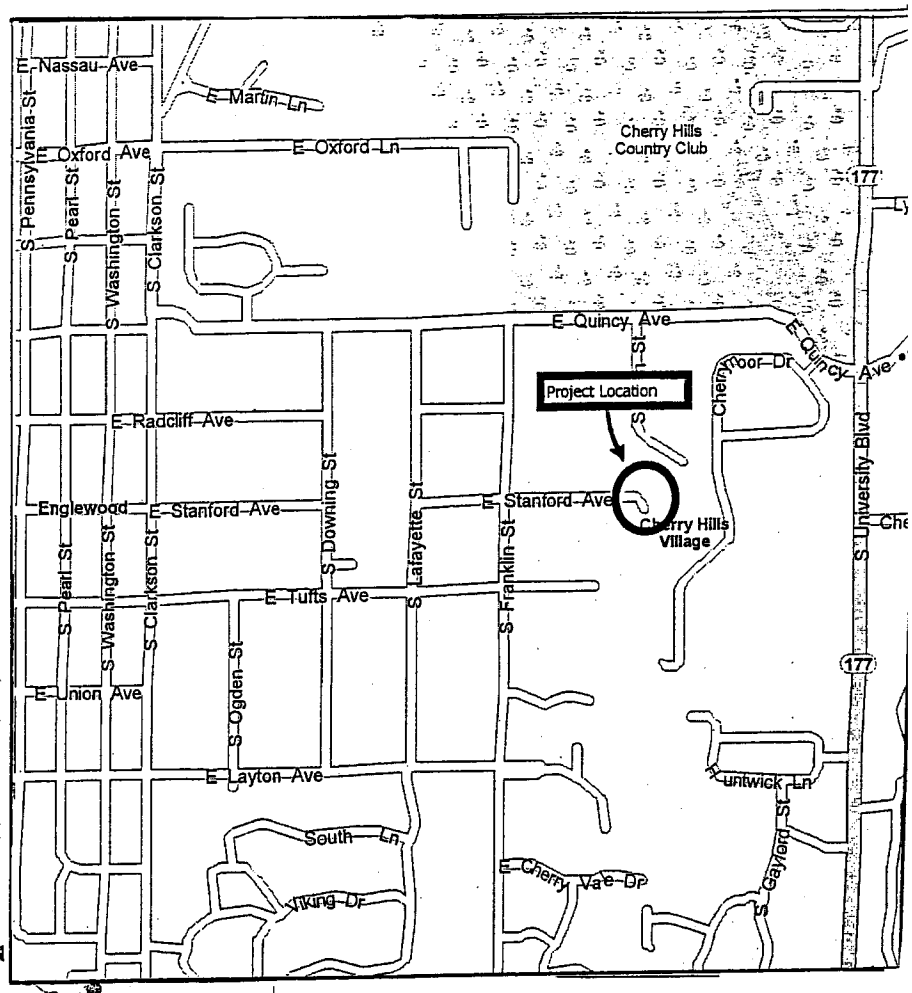

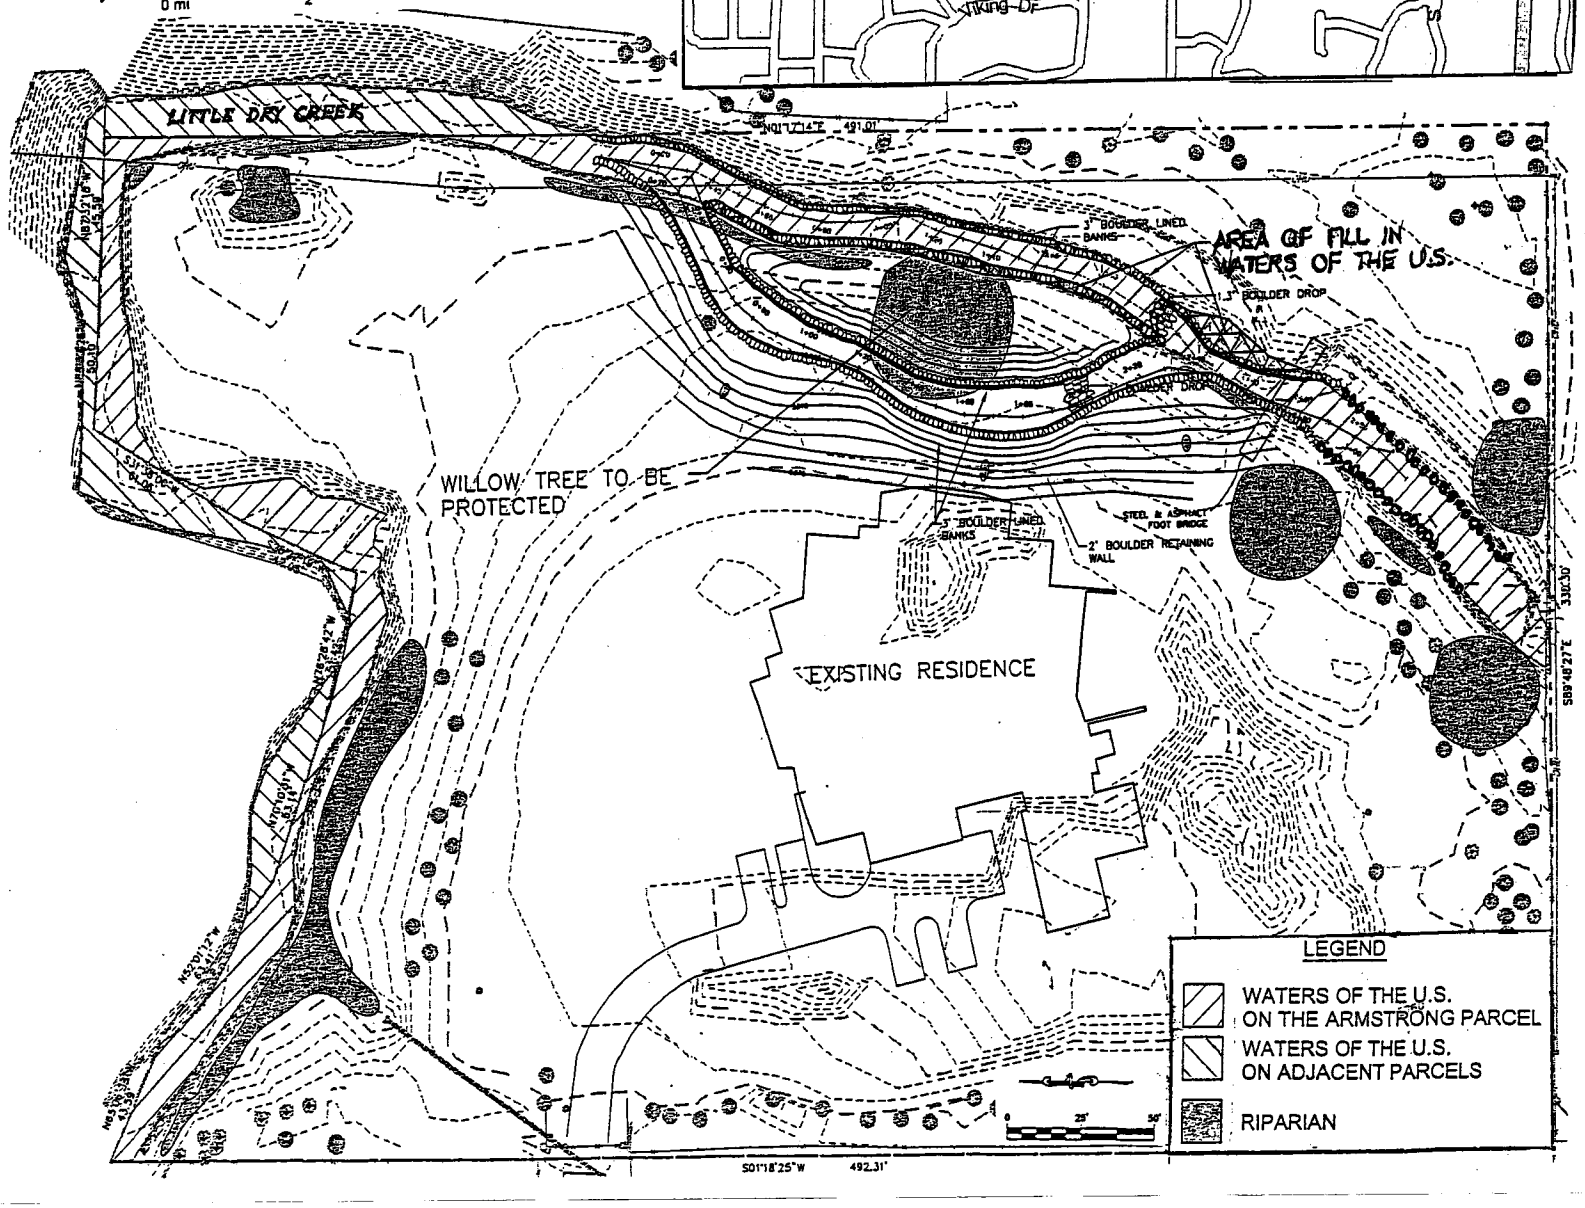

LITTLE DRY CREEK
BANK PROTECTION
EXISTING CHANNEL

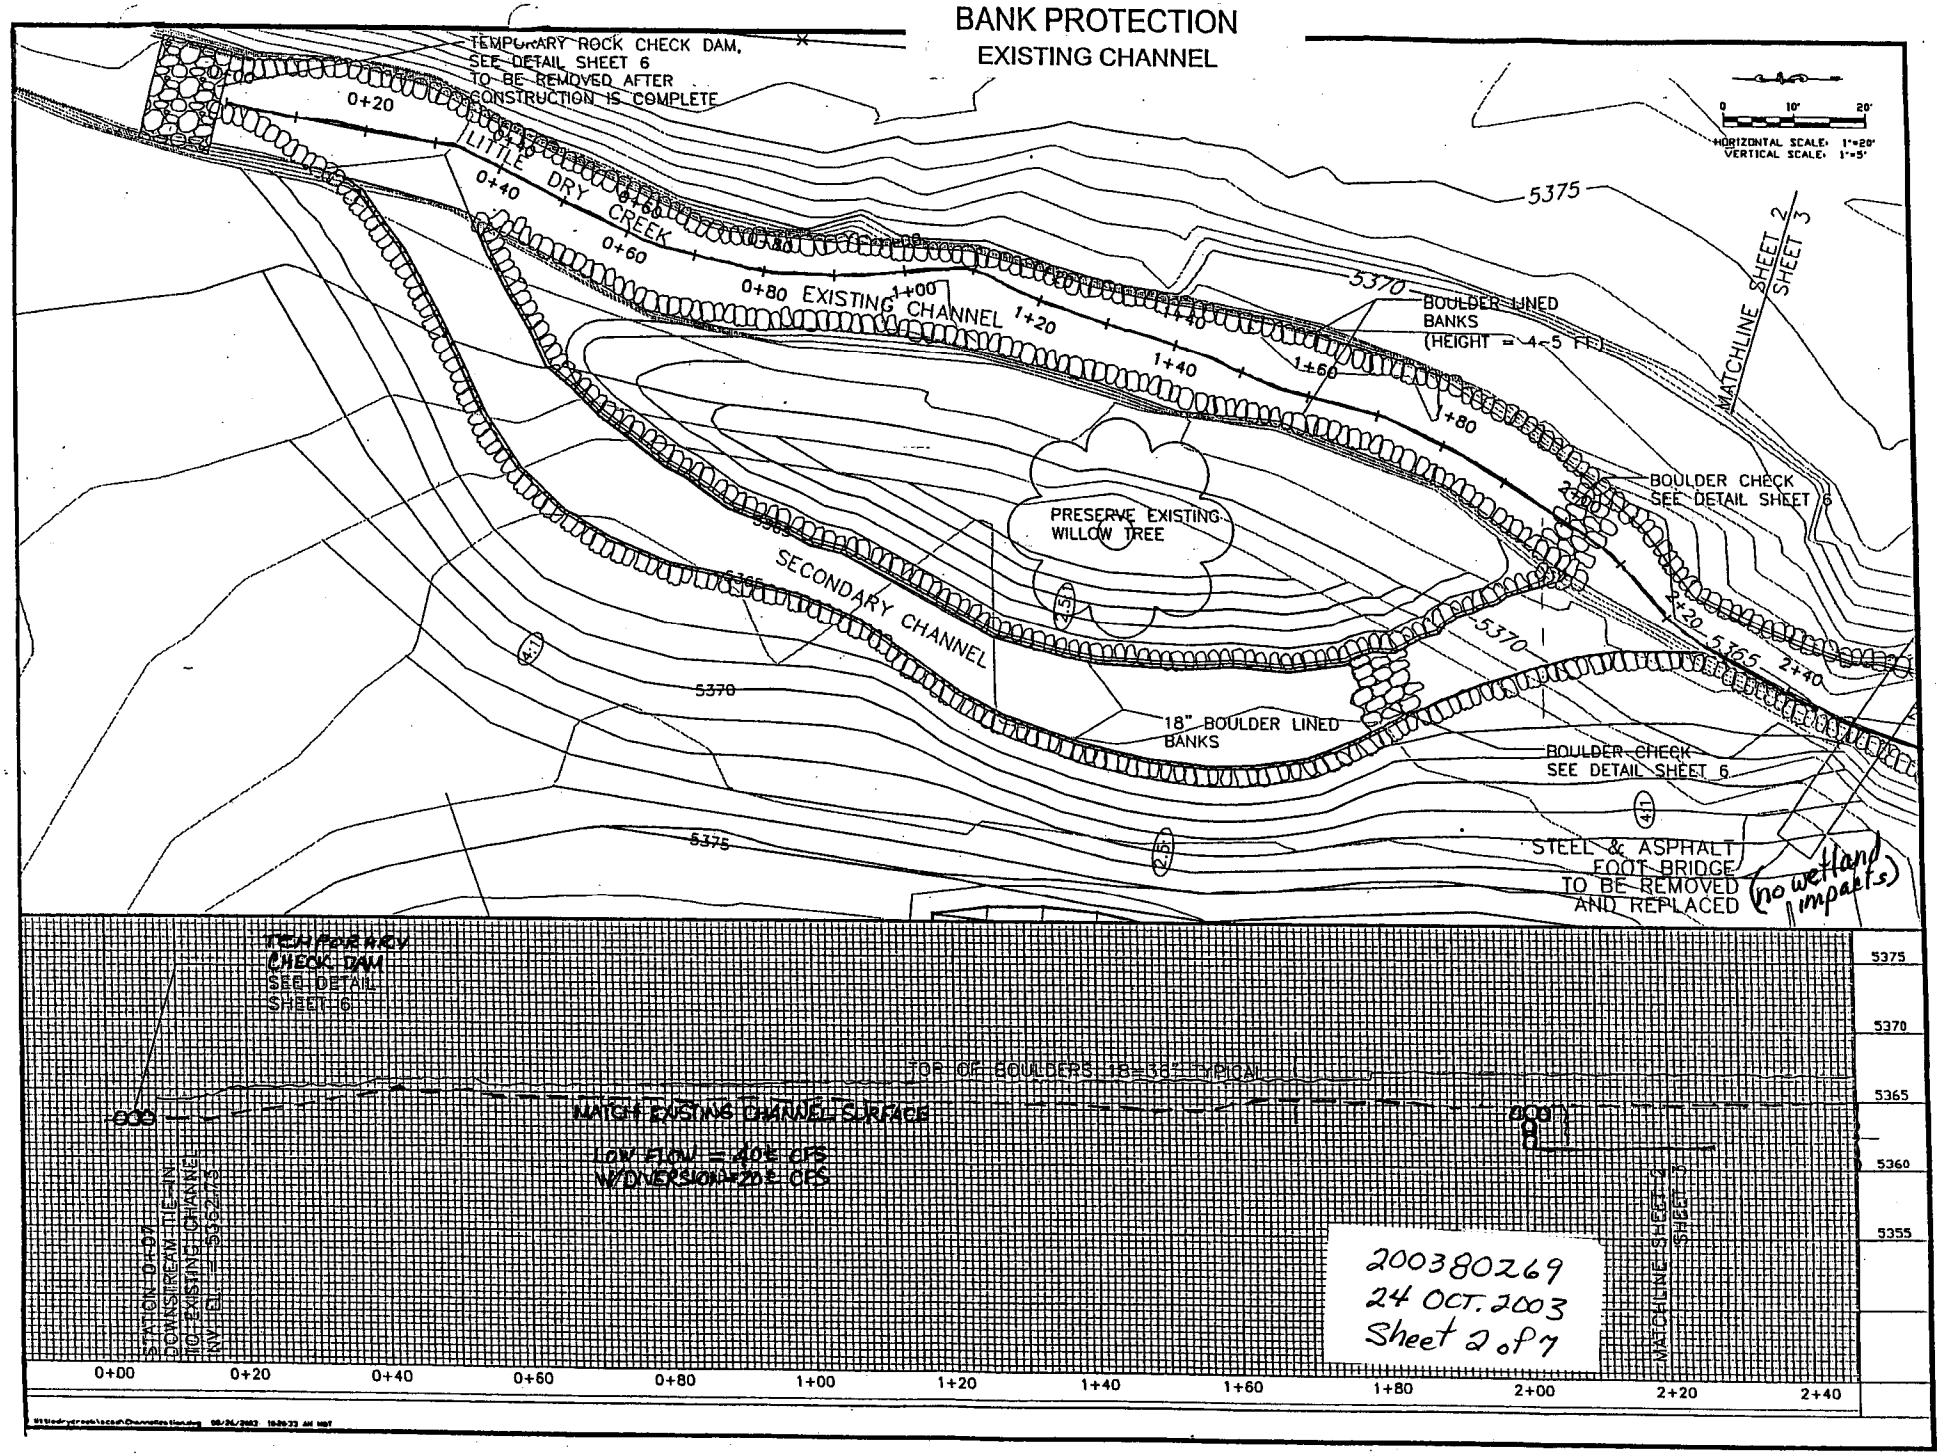

200380269
24 OCT. 2003
Sheet 2 of 7

SECONDARY CHANNEL

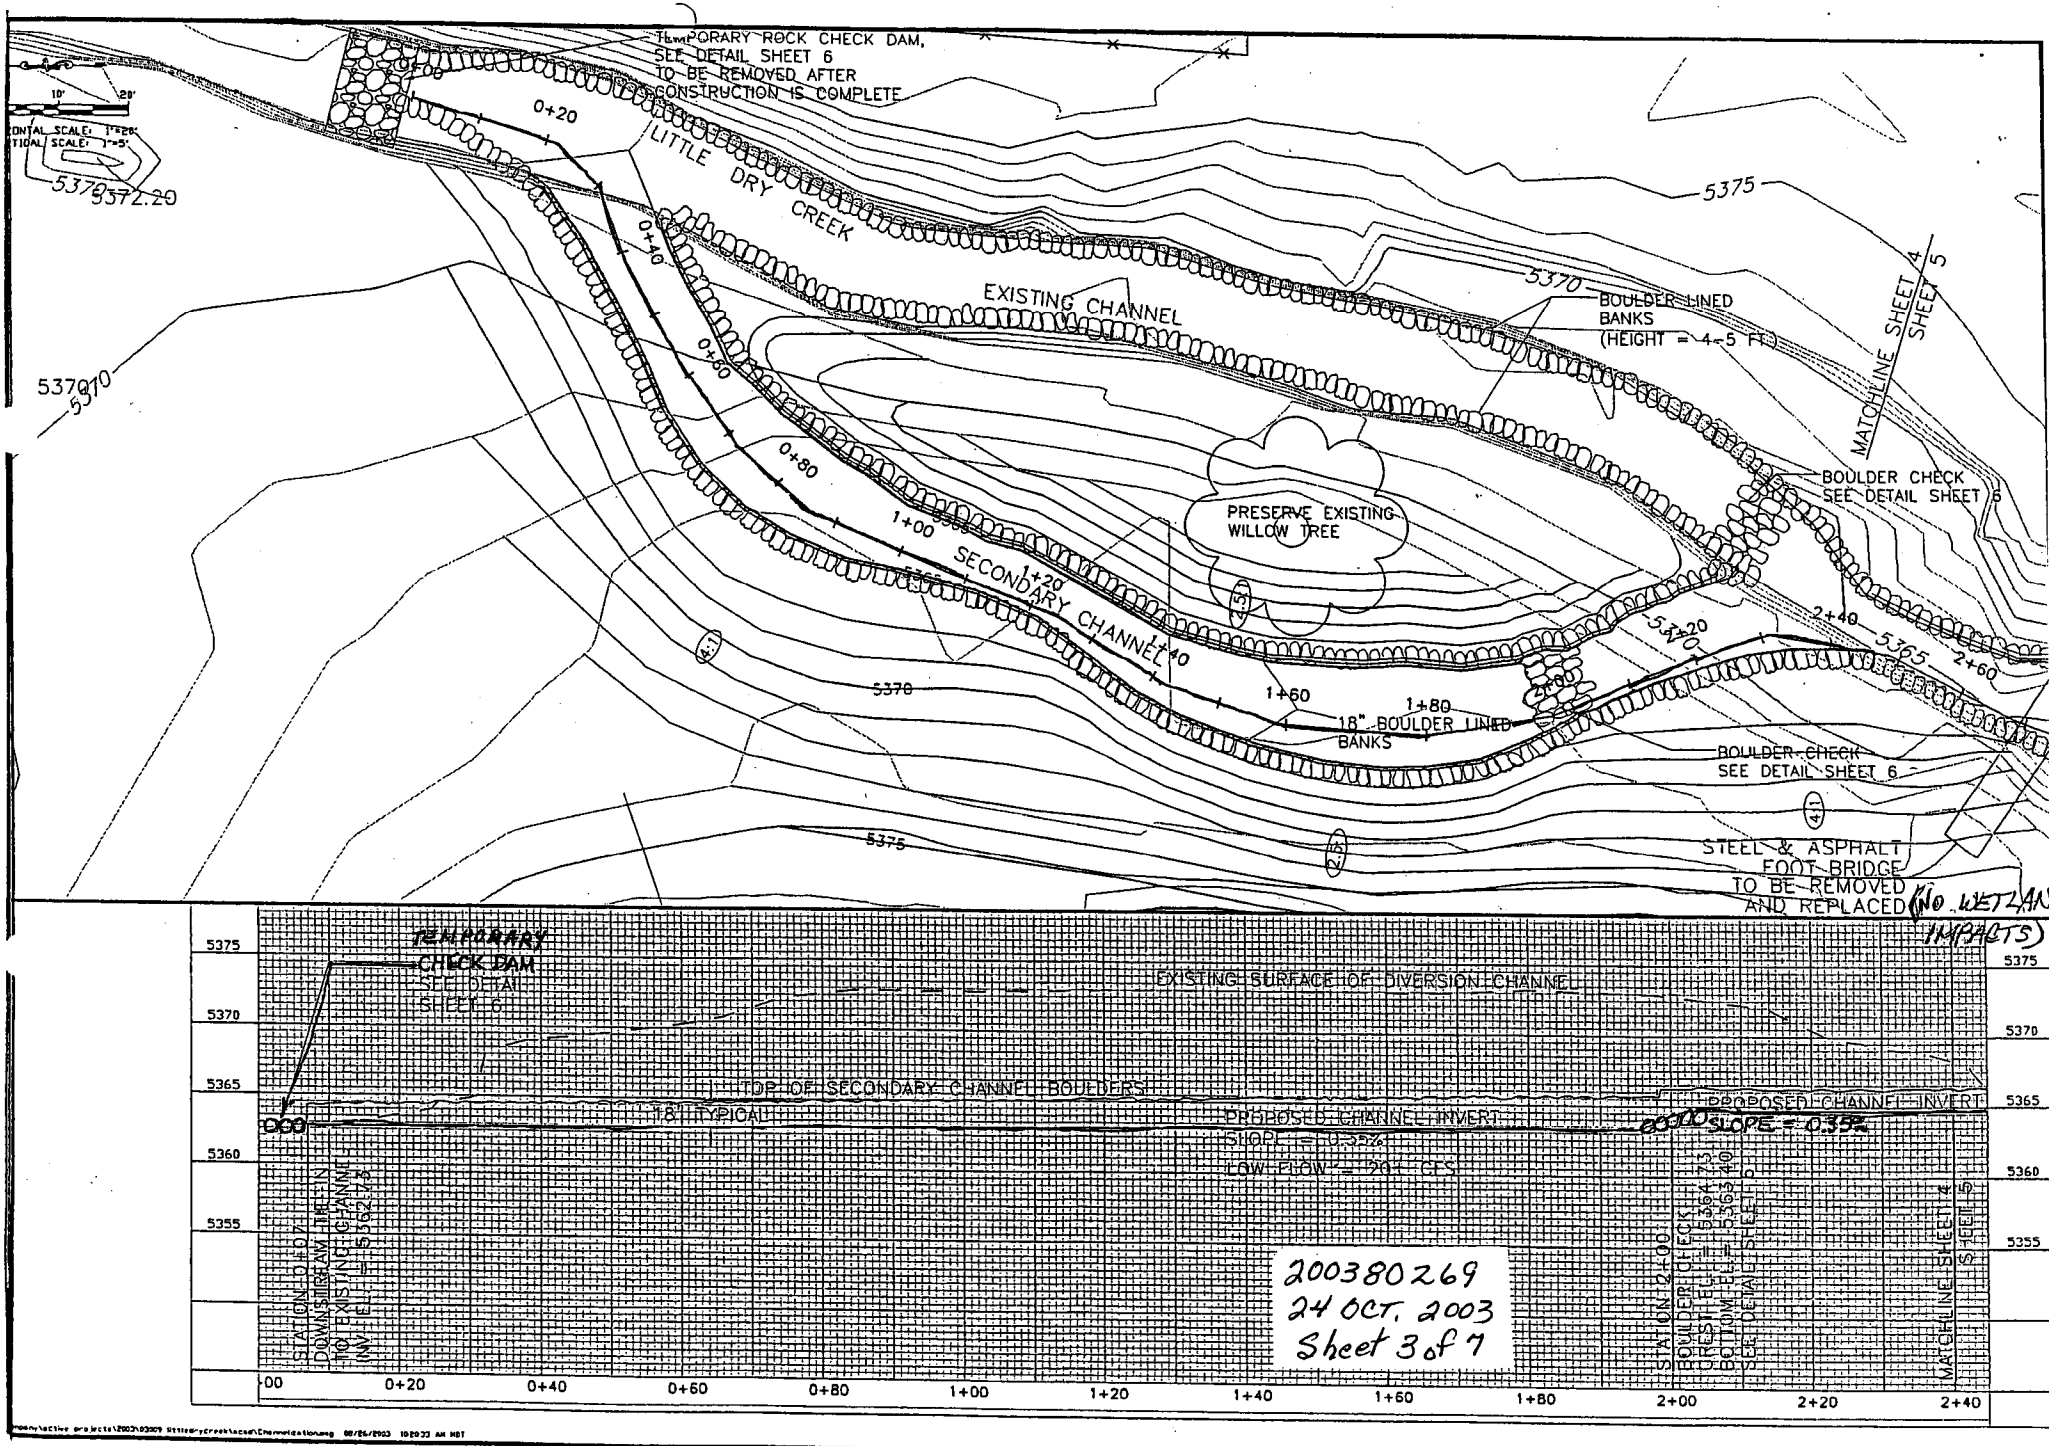

SECONDARY CHANNEL

LITTLE DRY CREEK

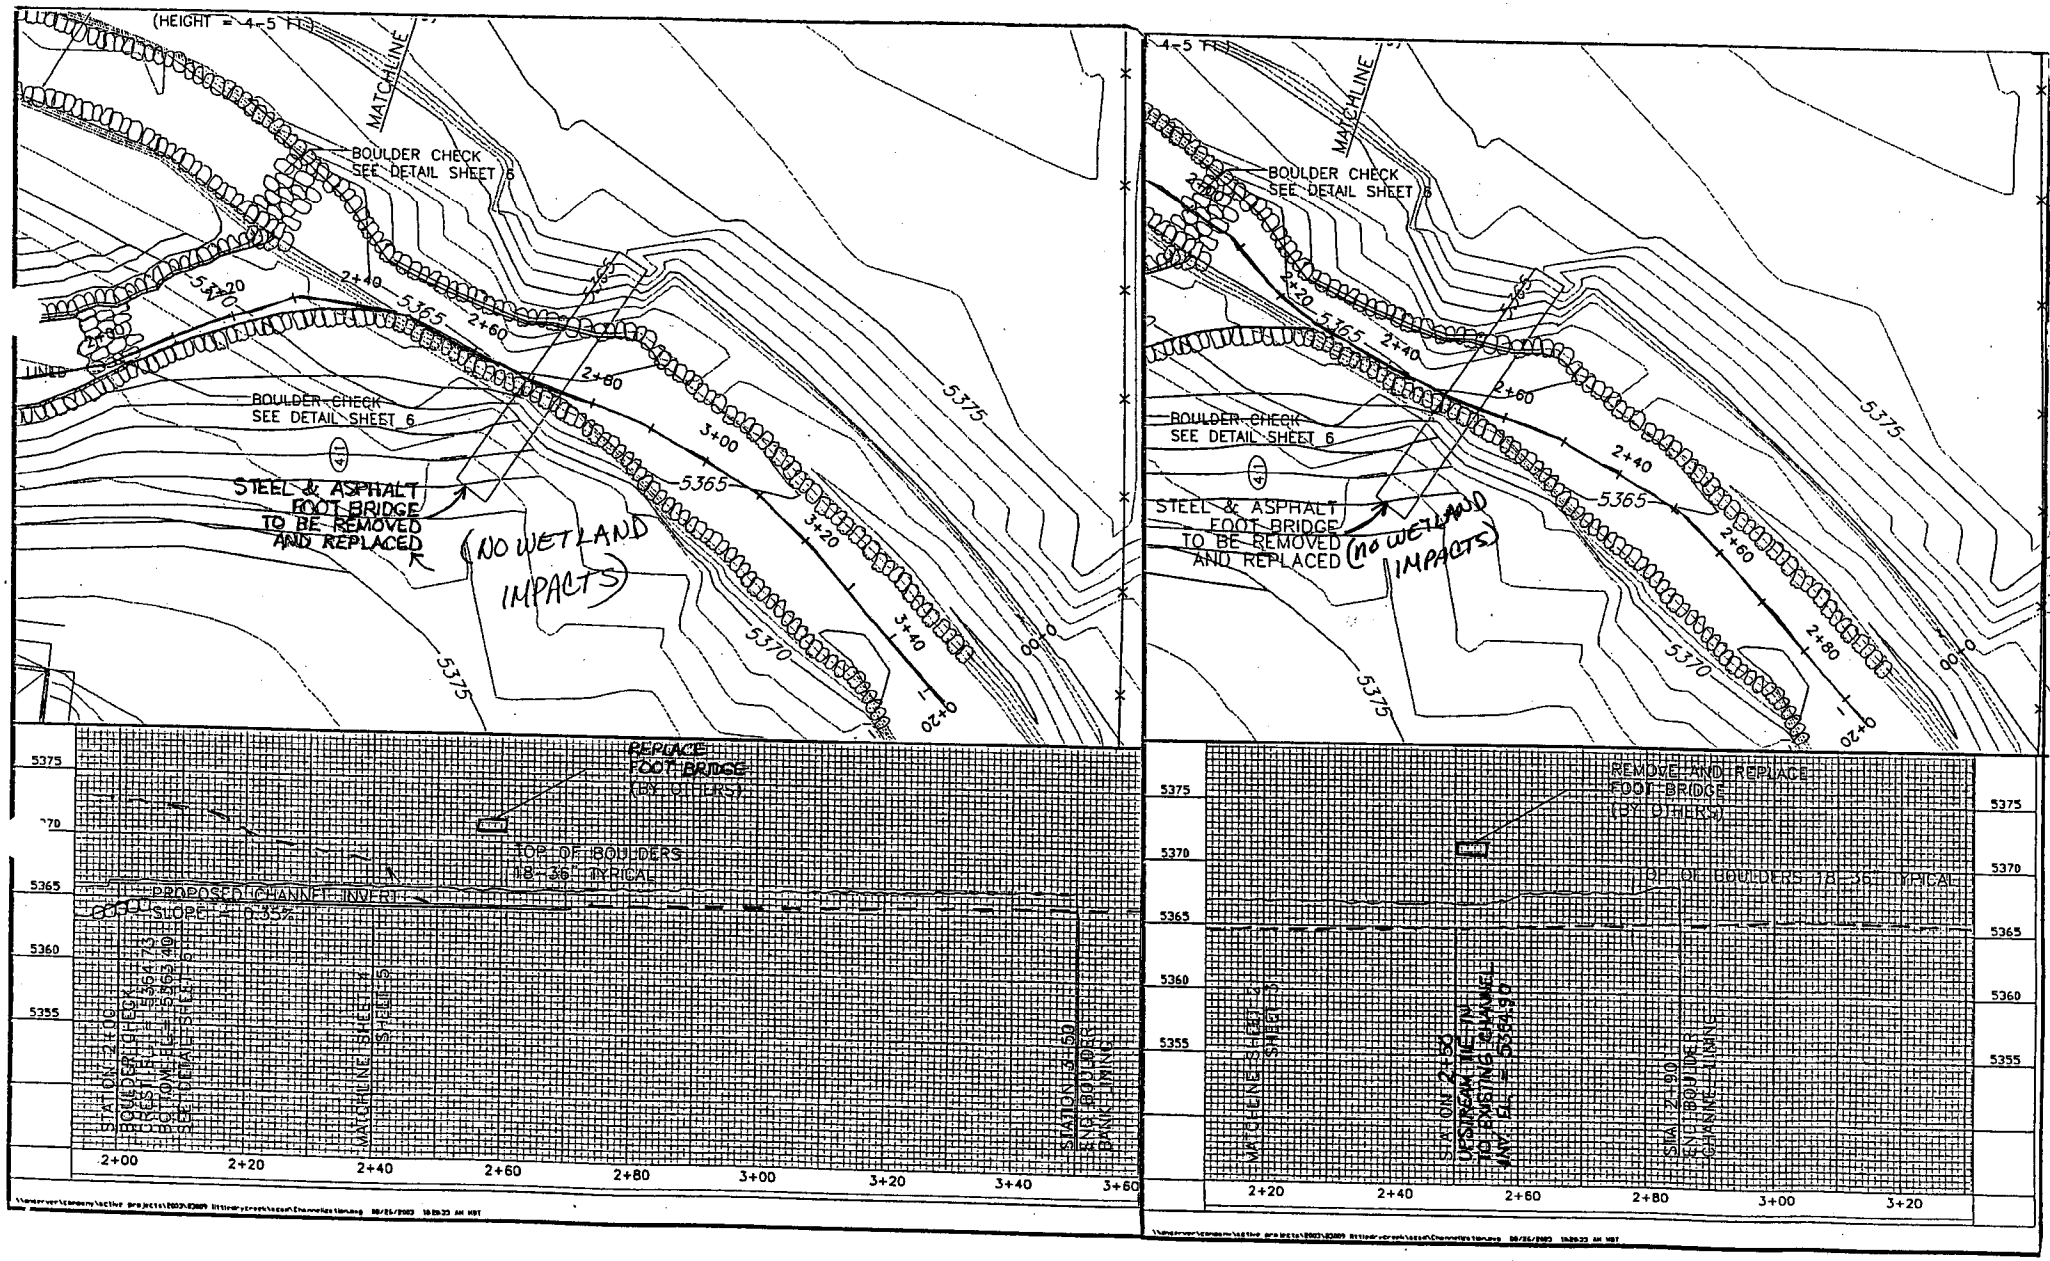

200380269
24 OCT. 2003
Sheet 4 of 7

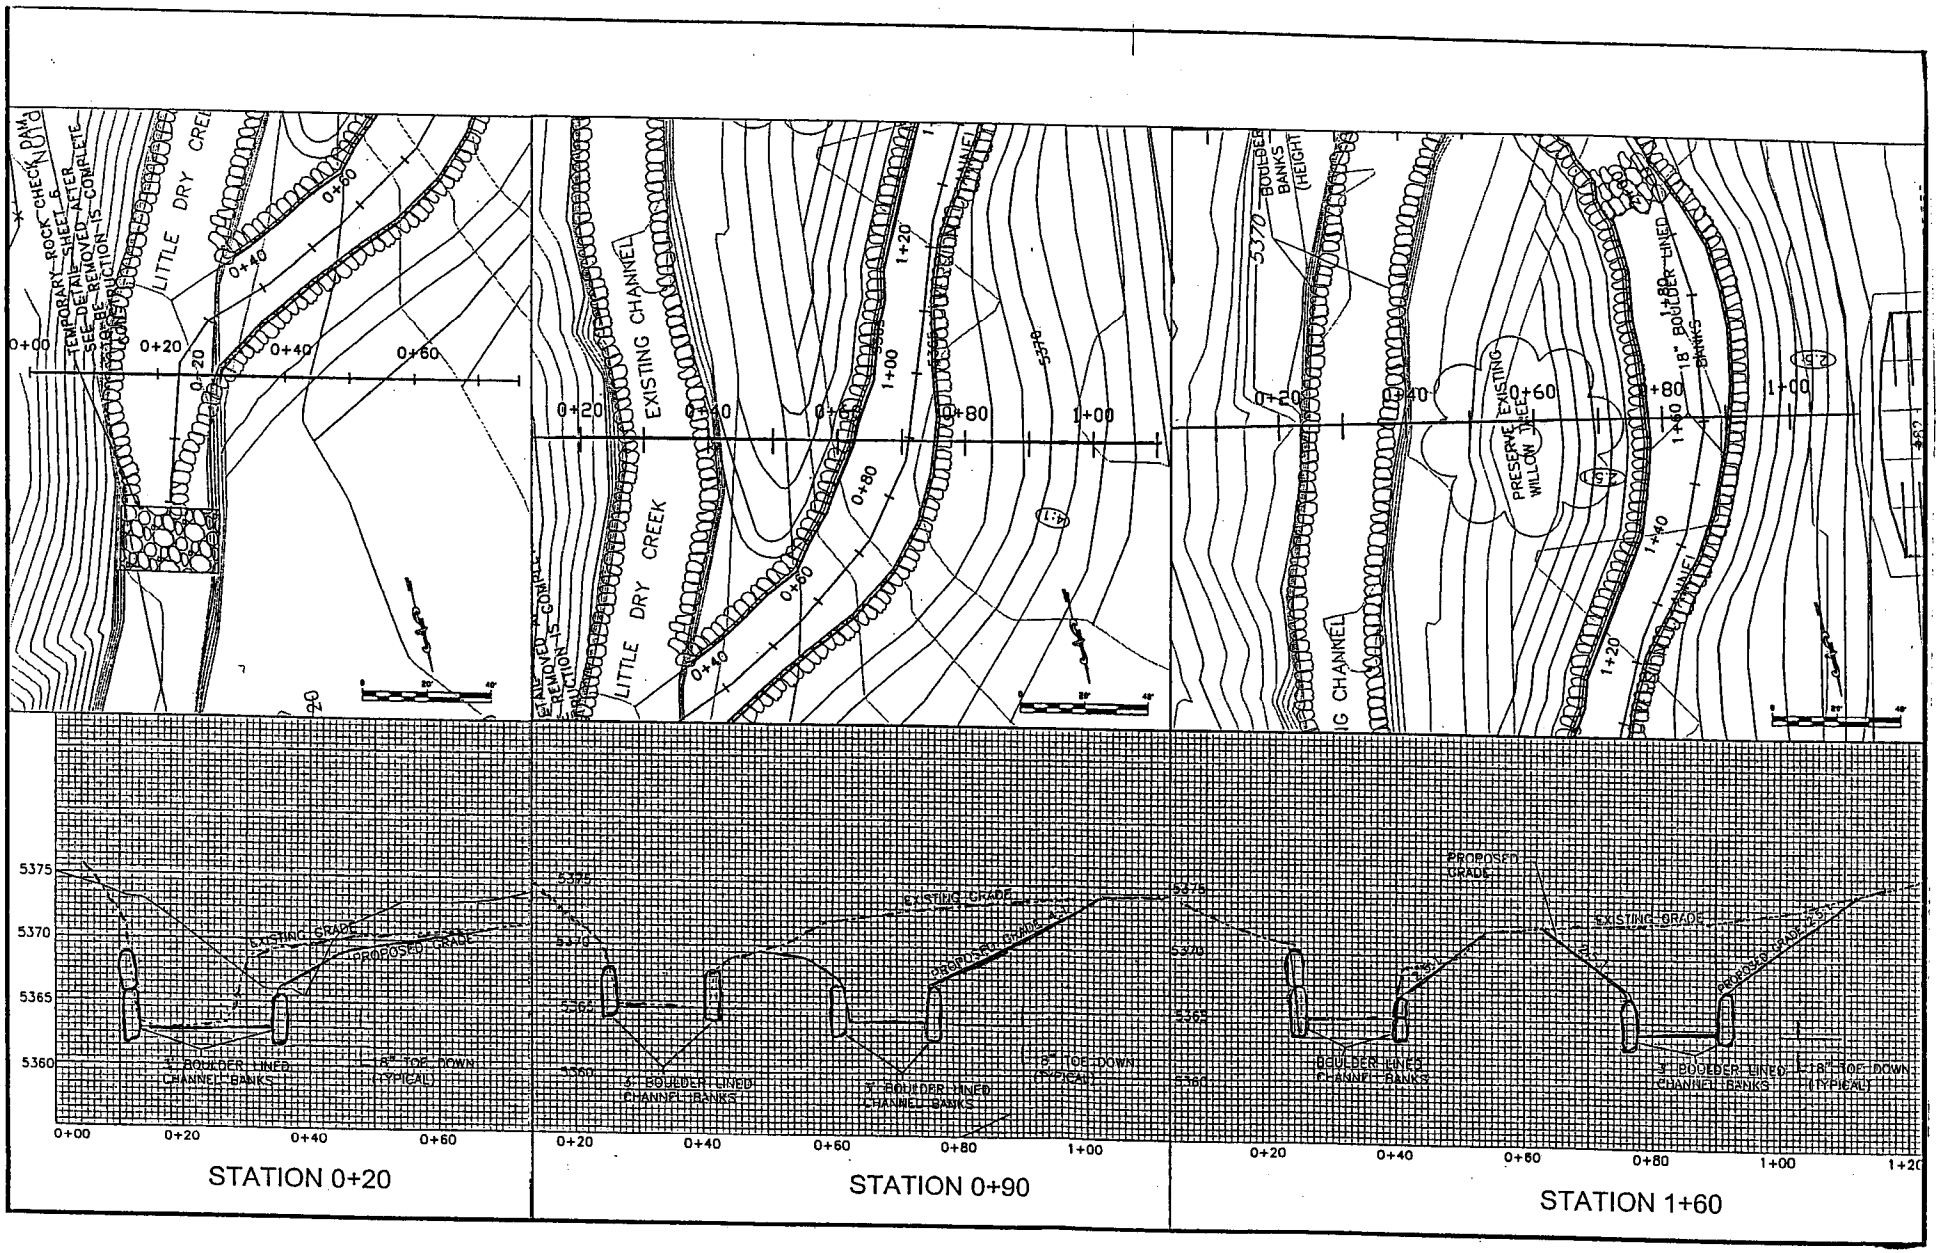

200380269
24 OCT. 2003
Sheet 5 of 7

LITTLE DRY CREEK
BANK PROTECTION
CHANNEL CROSS SECTIONS

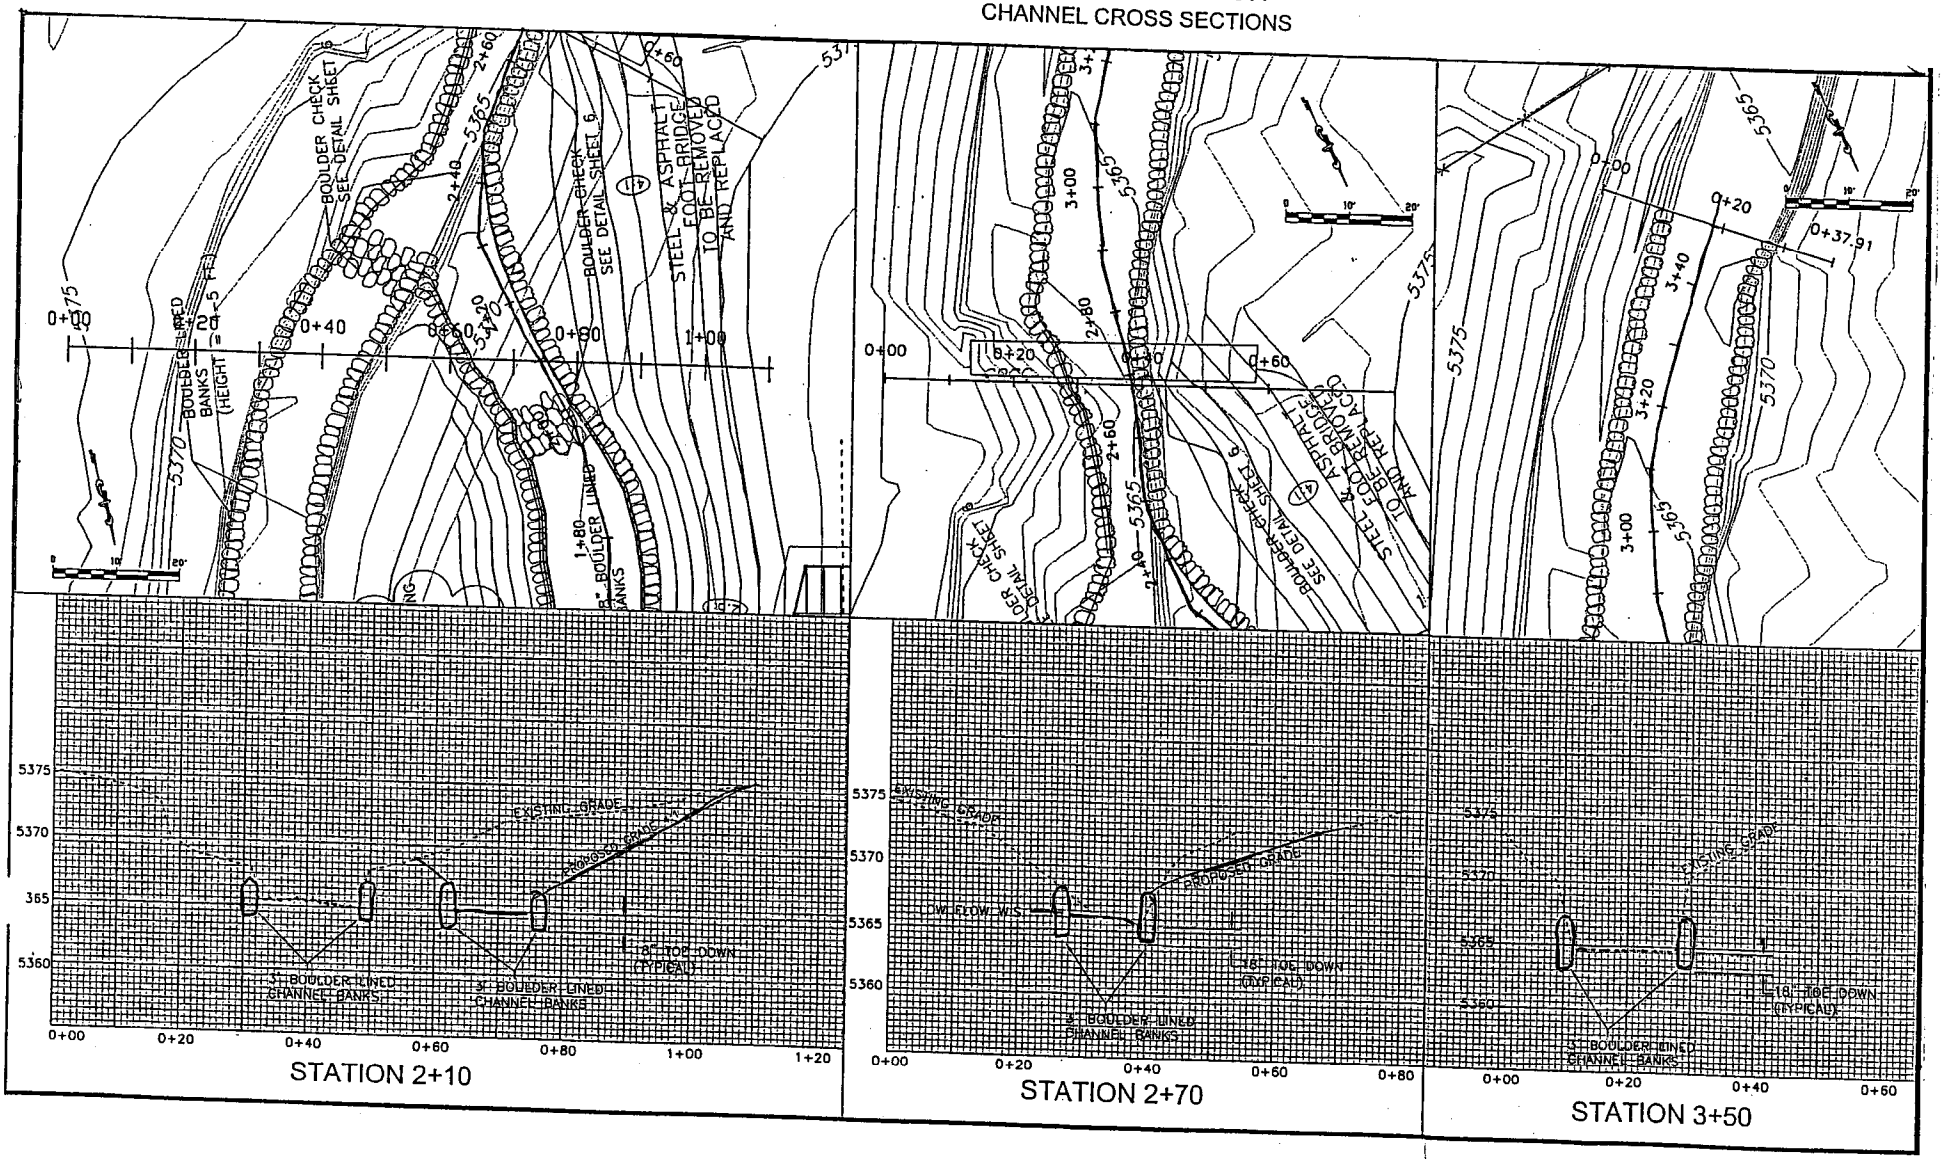

200380269
24 OCT. 2003
Sheet 6 of 7

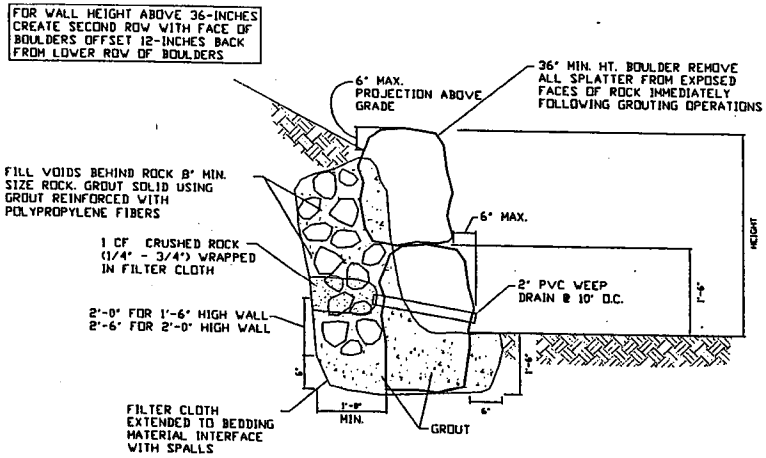

STACKED BOULDER WALL DETAIL
TYPICAL SECTION
SCALE: NTS

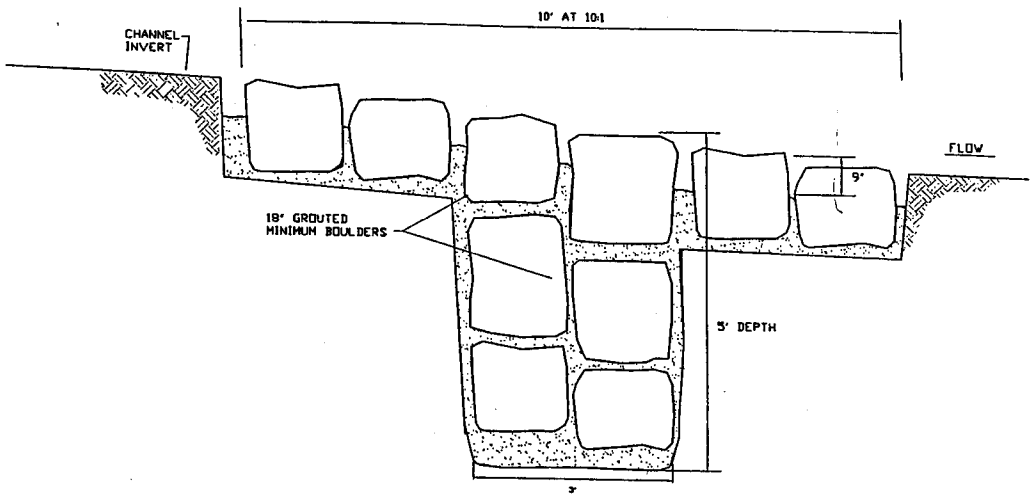

BOULDER CHECK STRUCTURE DETAIL
SCALE: 1"=1'

DEFINITION

SMALL TEMPORARY DAM CONSTRUCTED ACROSS A SWALE OR DRAINAGE DITCH

PURPOSES

TO REDUCE THE VELOCITY OF STORMWATER FLOWS AND EROSION OF THE SWALE OR DITCH

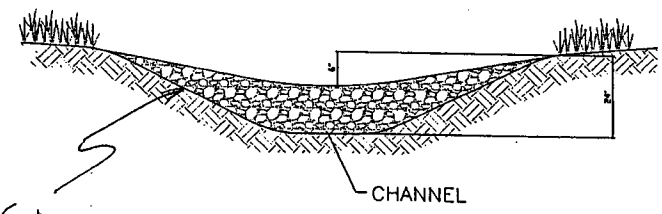

FRONT VIEW
TEMPORARY ROCK CHECK DAM
SCALE: NTS

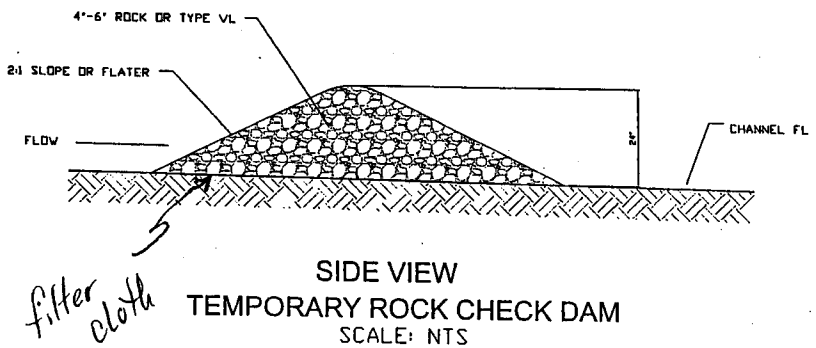

SIDE VIEW
TEMPORARY ROCK CHECK DAM
SCALE: NTS

200380269
24 OCT. 2003
Sheet 7 of 7