REX HAAG
(APPLICANT)

COURSESIDE SUBDIVISION
800 KENDALL STREET
LAKEWOOD, COLORADO

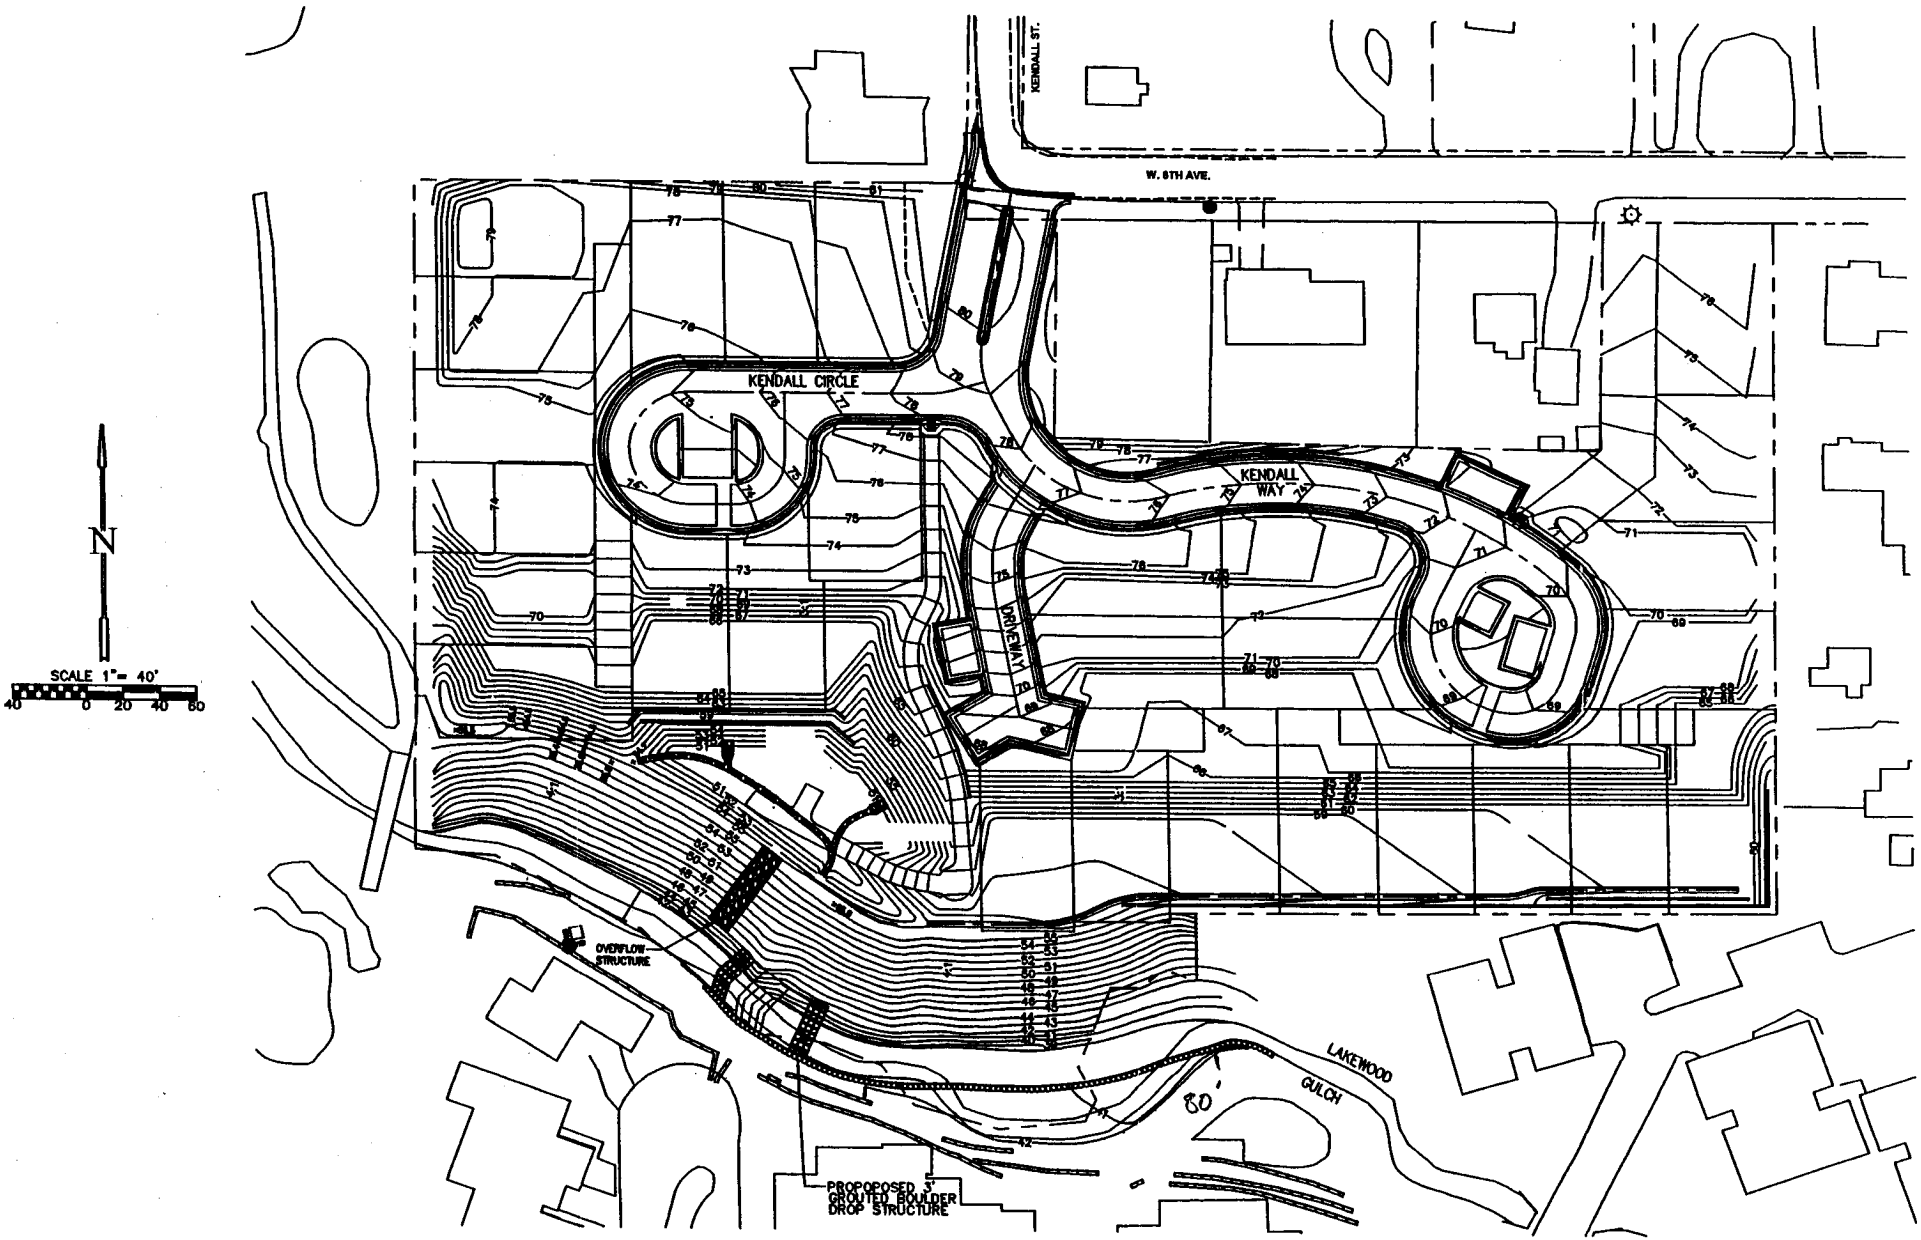

PLAN VIEW

EXHIBIT NO. 2

REX HAAG
(APPLICANT)

COURSESIDE SUBDIVISION
800 KENDALL STREET
LAKEWOOD, COLORADO

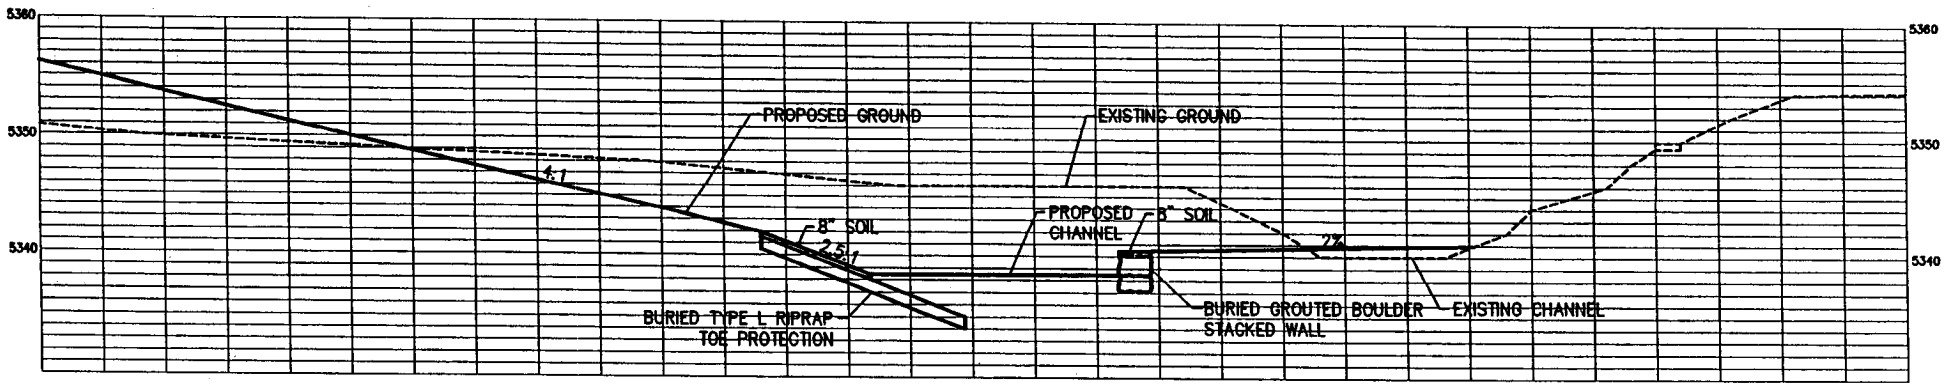

TYPICAL CHANNEL SECTION
SCALE: 1" = 5' HORZ
1" = 5' VERT

LAKEWOOD GULCH

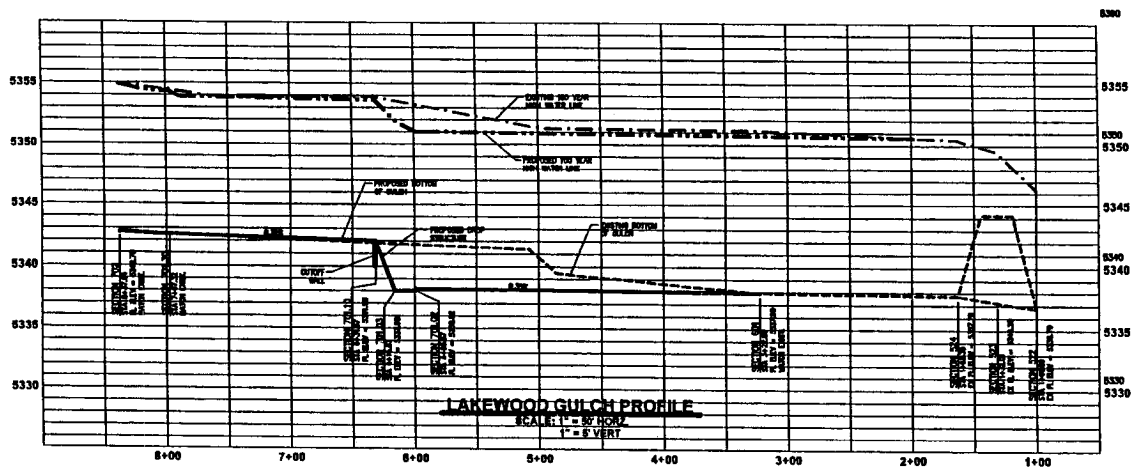

LAKEWOOD GULCH PROFILE
SCALE: 1" = 50' HORZ
1" = 5' VERT

EXHIBIT NO. 3

REX HAAG
(APPLICANT)

COURSESIDE SUBDIVISION
800 KENDALL STREET
LAKEWOOD, COLORADO

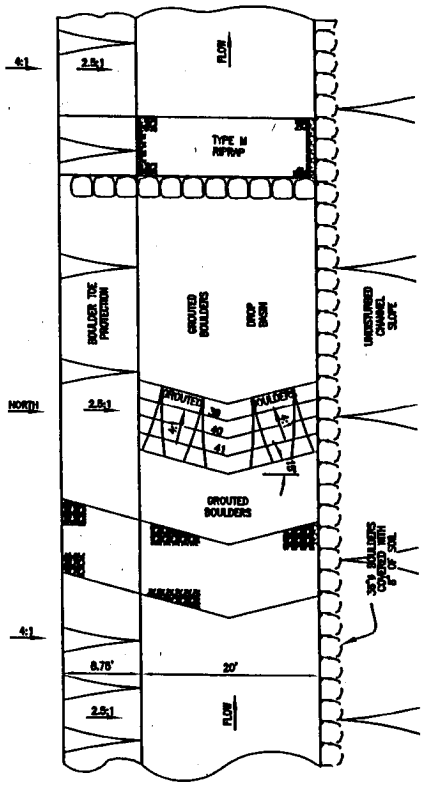

PLAN
SCALE: 1" = 10'

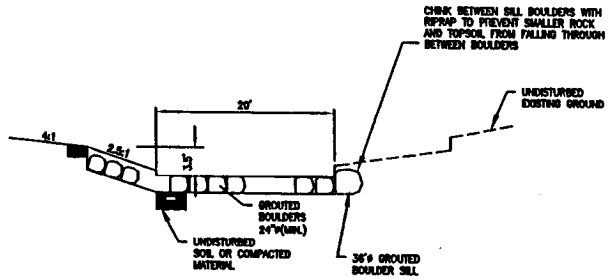

SECTION
SCALE: 1" = 10'

LAKEWOOD CULCH

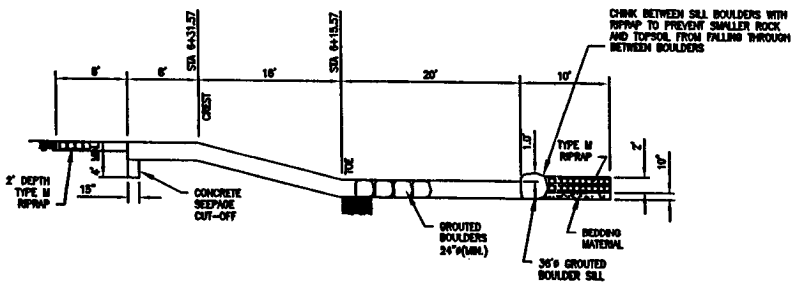

PROFILE
SCALE: 1" = 10'

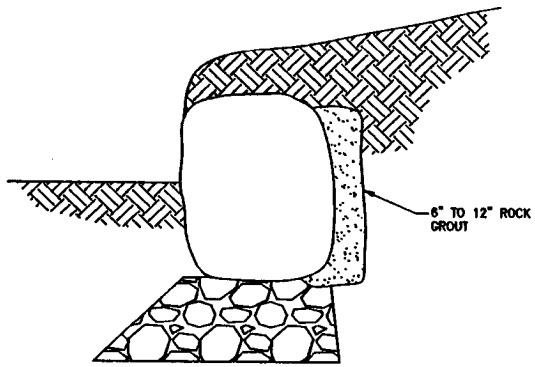

CHANNEL EDGE DETAIL
NO SCALE

CHANNEL DROP STRUCTURE

EXHIBIT NO. 4