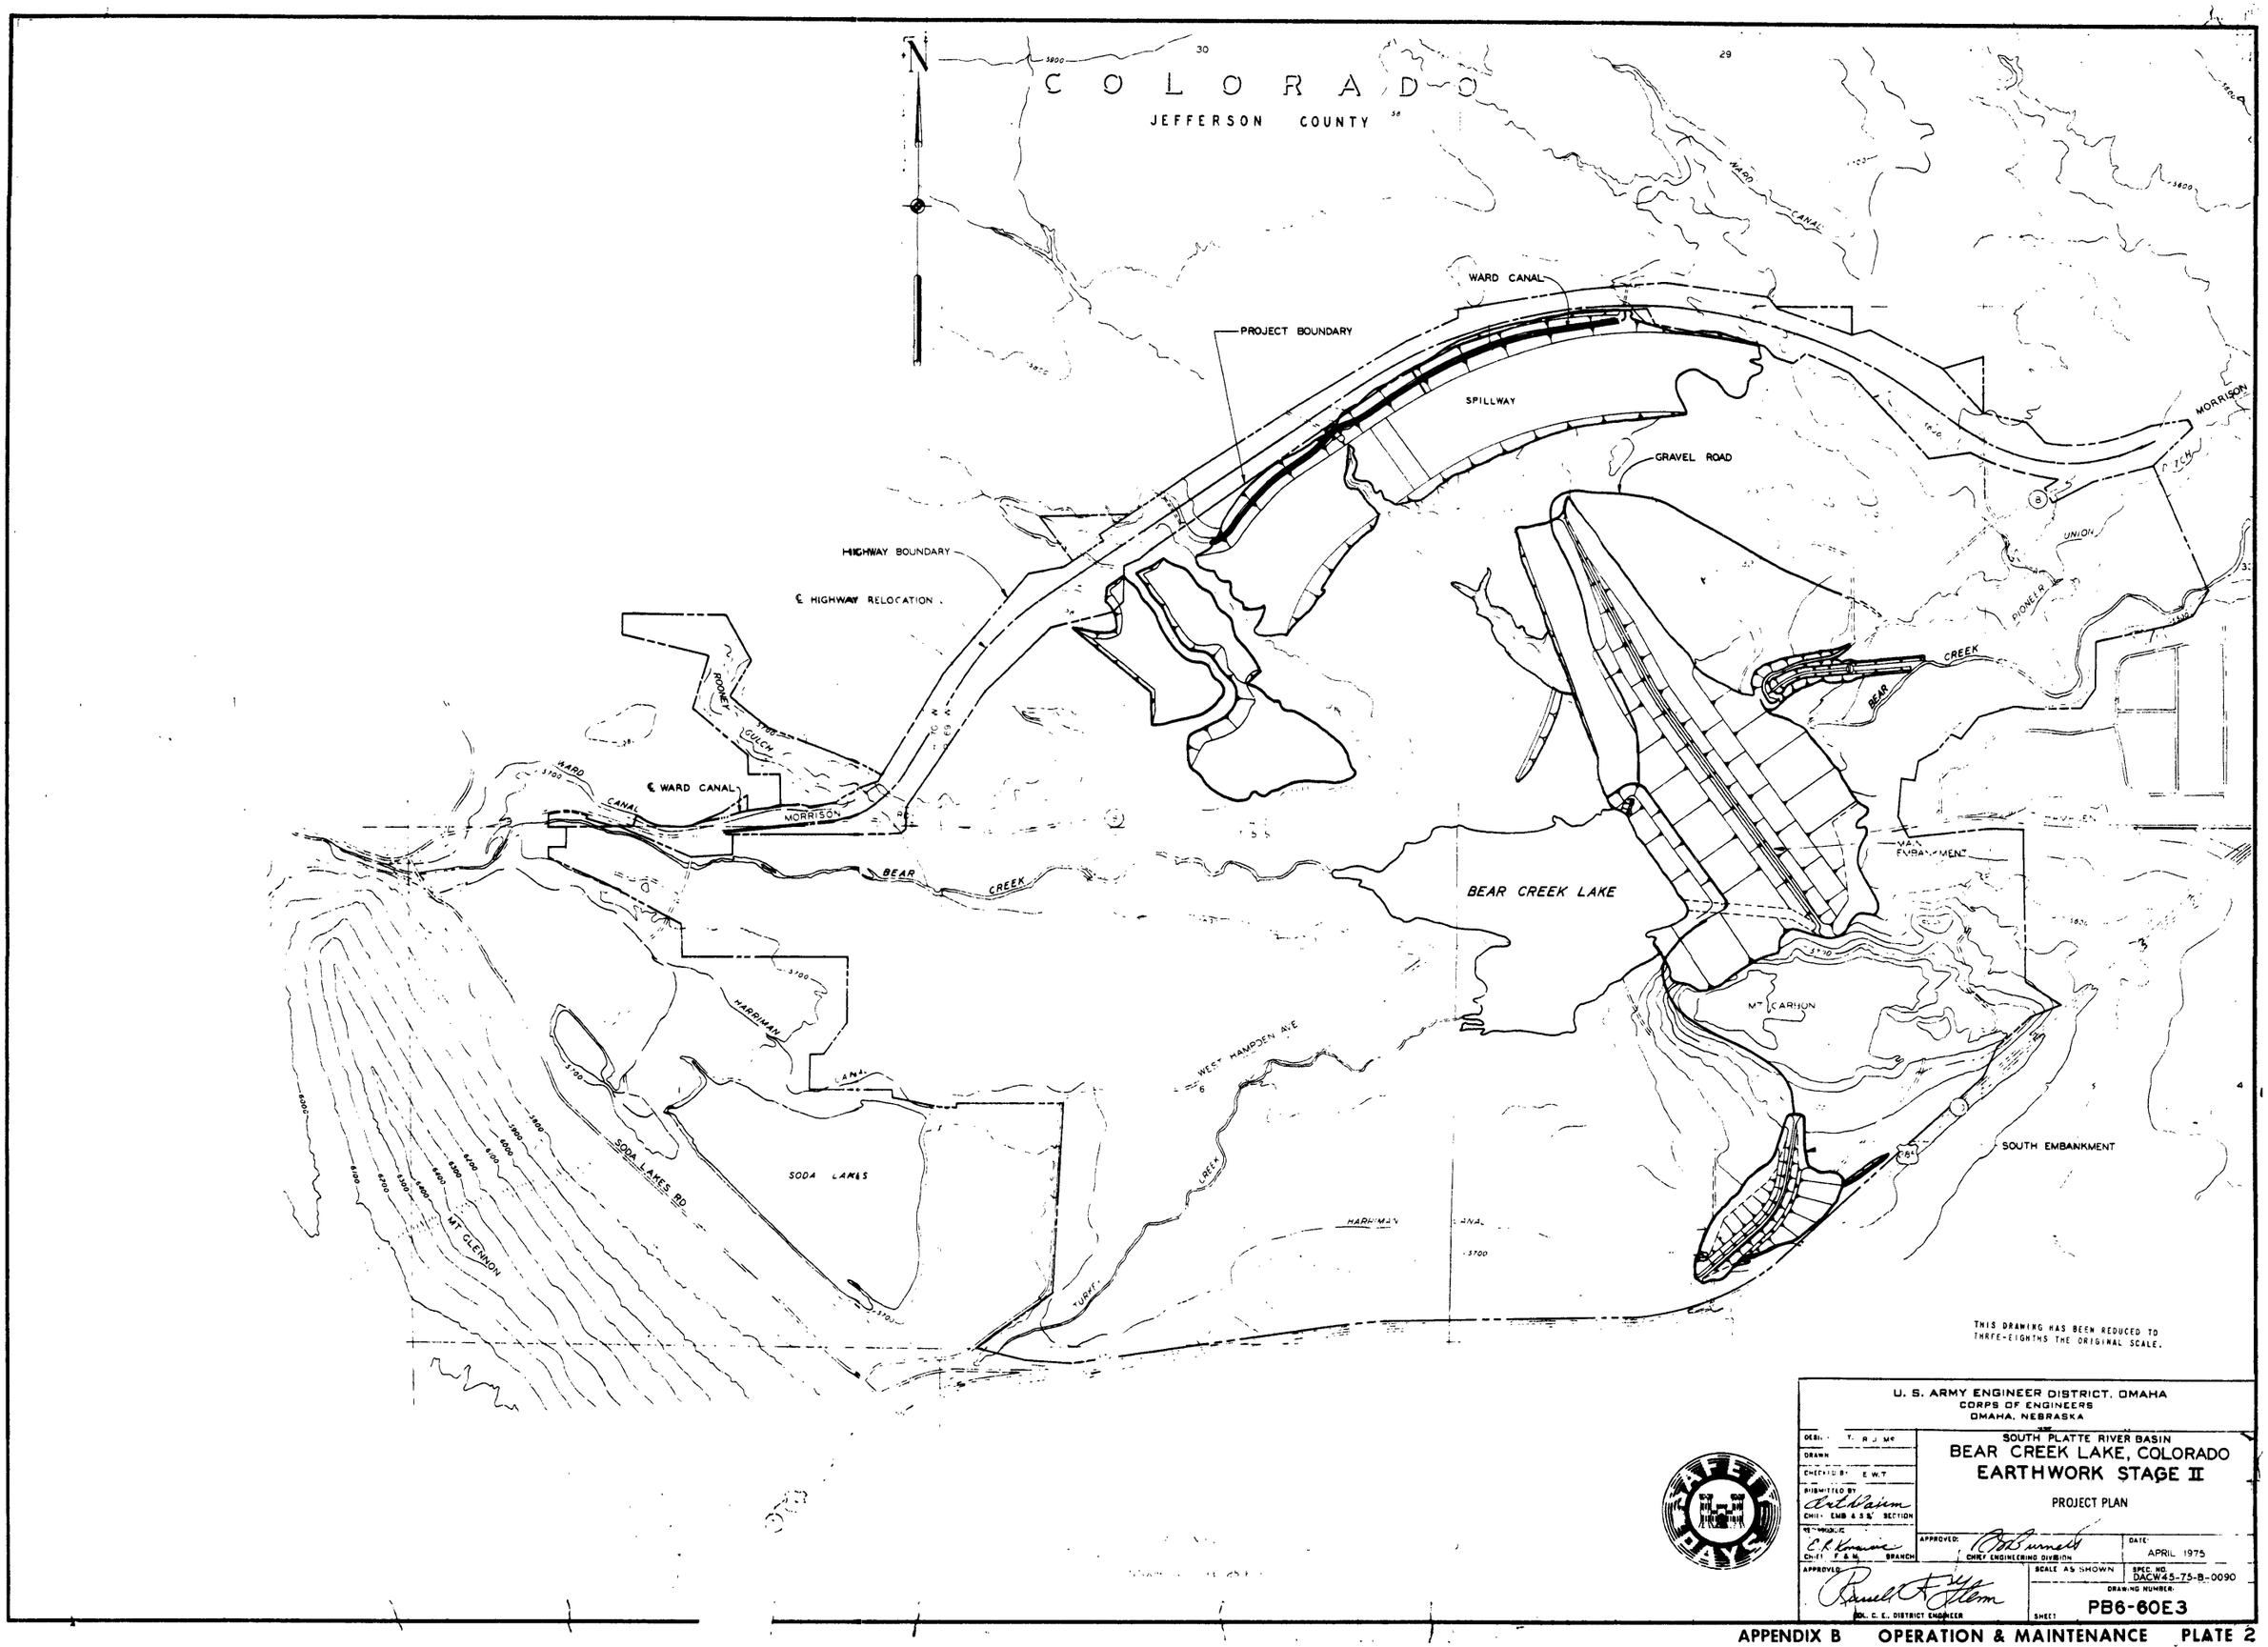
COLORADO
JEFFERSON COUNTY
WARD CANAL
PROJECT BOUNDARY
SPILLWAY
GRAVEL ROAD
HIGHWAY BOUNDARY
℄ HIGHWAY RELOCATION
℄ WARD CANAL
MORRISON
BEAR CREEK
BEAR CREEK LAKE
MAIN EMBANKMENT
SOUTH EMBANKMENT
Mt CARBON
Mt GLENSON
SODA LAKES
SODA LAKES RD
HARRIMAN
WEST HAMPDEN AVE
PIONEER
UNION
RICH
RODNEY
GULCH
TURKEY
CREEK
THIS DRAWING HAS BEEN REDUCED TO THREE-EIGHTHS THE ORIGINAL SCALE.
U. S. ARMY ENGINEER DISTRICT, OMAHA
CORPS OF ENGINEERS
OMAHA, NEBRASKA
SOUTH PLATTE RIVER BASIN
BEAR CREEK LAKE, COLORADO
EARTHWORK STAGE II
PROJECT PLAN
DESIGNED: T. R. J. McC
DRAWN:
CHECKED BY: E.W.T.
SUBMITTED BY: CHIEF, EMB & S.S. SECTION
RECOMMENDED: CHIEF, F & M BRANCH
APPROVED: CHIEF ENGINEERING DIVISION
DATE: APRIL 1975
APPROVED: COL. C. E., DISTRICT ENGINEER
SCALE: AS SHOWN
SPEC. NO. DACW45-75-B-0090
DRAWING NUMBER:
SHEET PB6-60E3