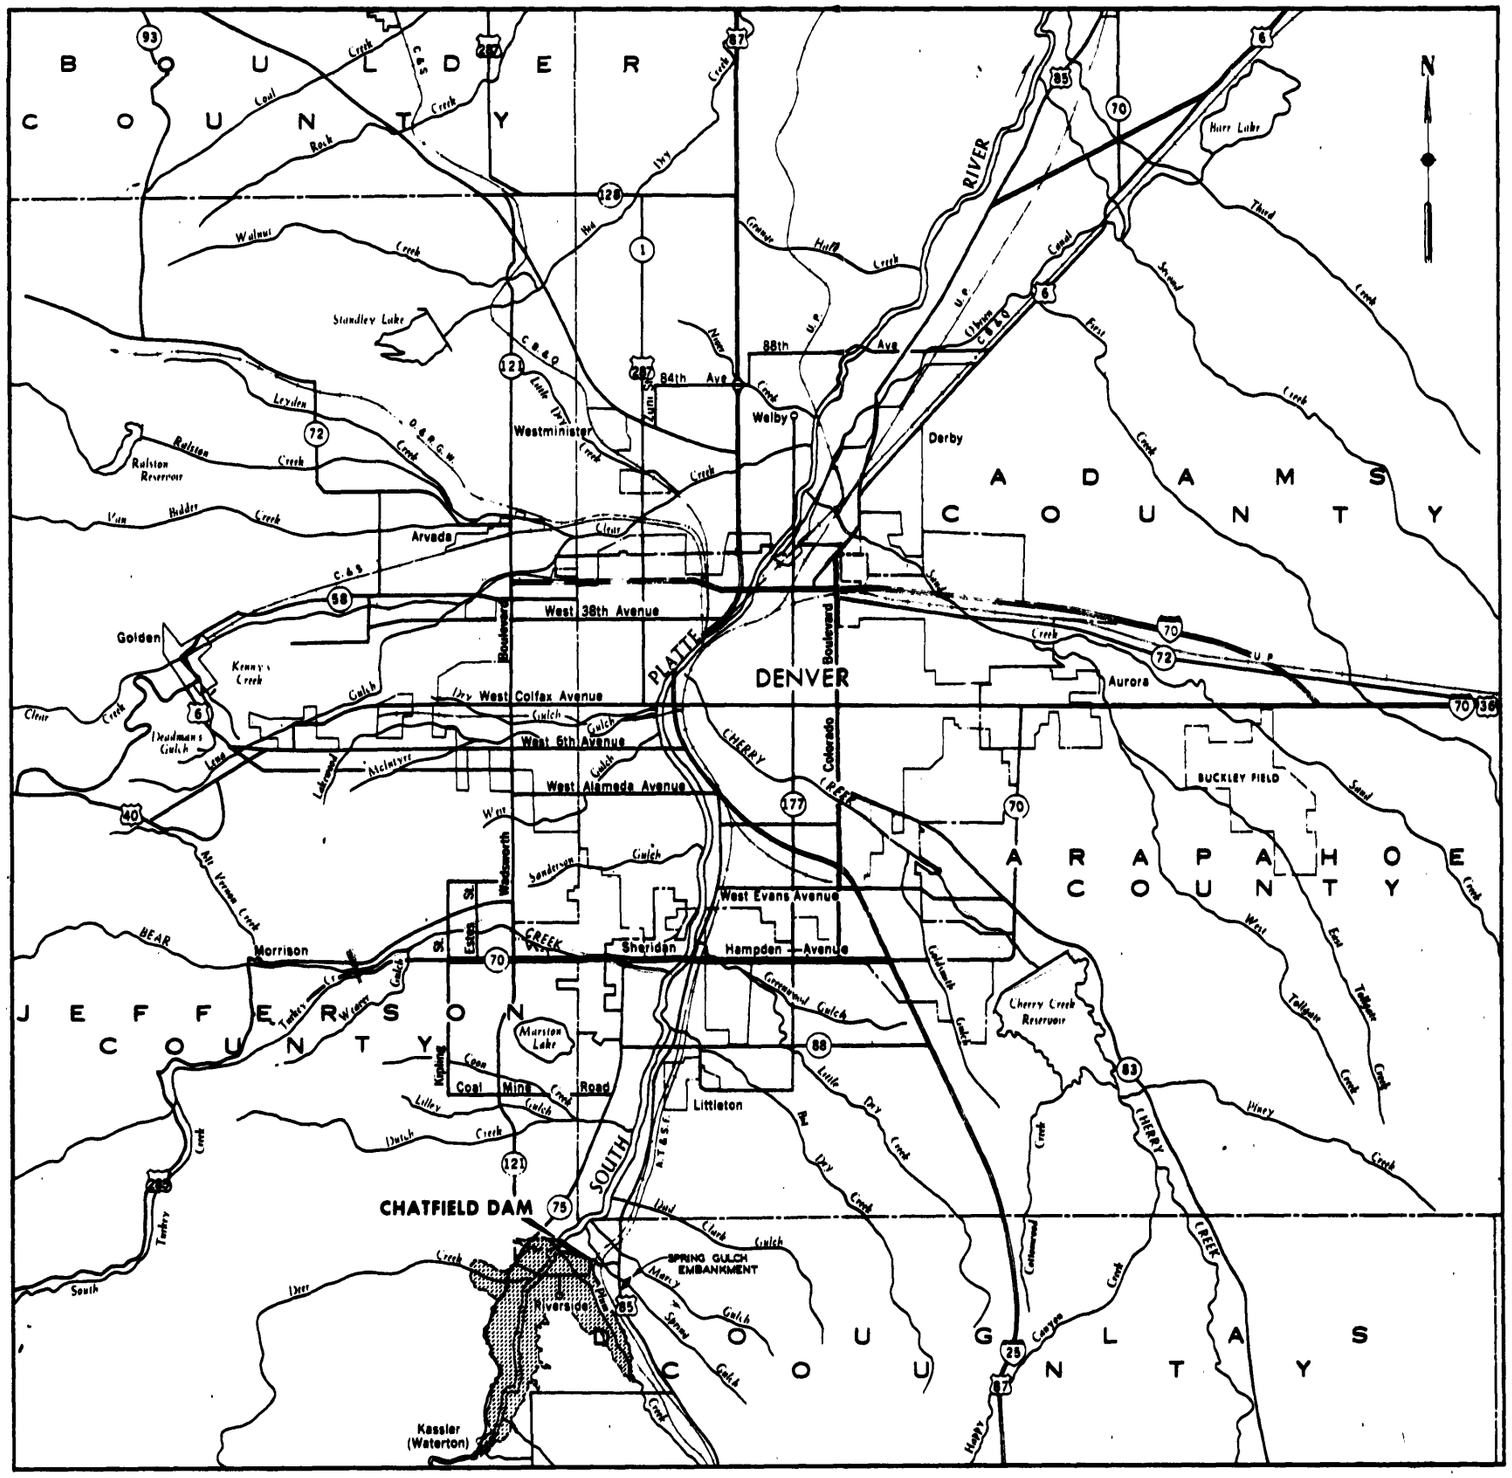

VICINITY MAP

SCALE IN FEET

8000 0 8000 16000 24000

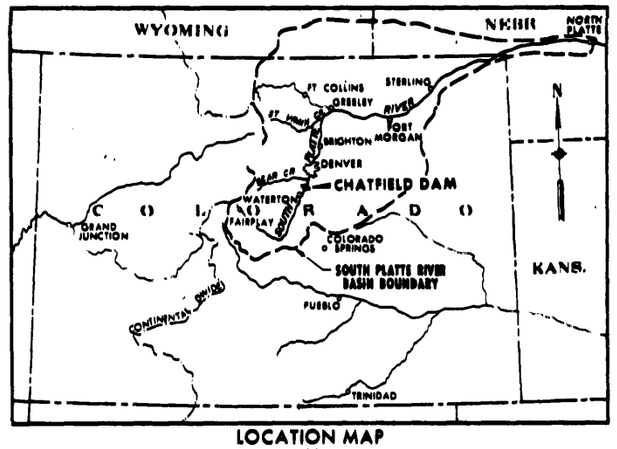

LOCATION MAP
NO SCALE

THIS DRAWING HAS BEEN REDUCED TO THREE-EIGHTHS THE ORIGINAL SCALE.

U. S. ARMY ENGINEER DISTRICT, OMAHA
CORPS OF ENGINEERS
OMAHA, NEBRASKA

SOUTH PLATTE RIVER, COLORADO
CHATFIELD DAM AND RESERVOIR
EARTHWORK - STAGE III
VICINITY AND LOCATION MAPS

DESIGNED BY: R. J. M.
DRAWN BY:
TRACED BY:
CHECKED BY: S. V. J.
DATE: JAN. 1970
SCALE: AS SHOWN
APPROVED: B. P. Sandergrass
DRAWING NUMBER SHEET PC6 - 40E1