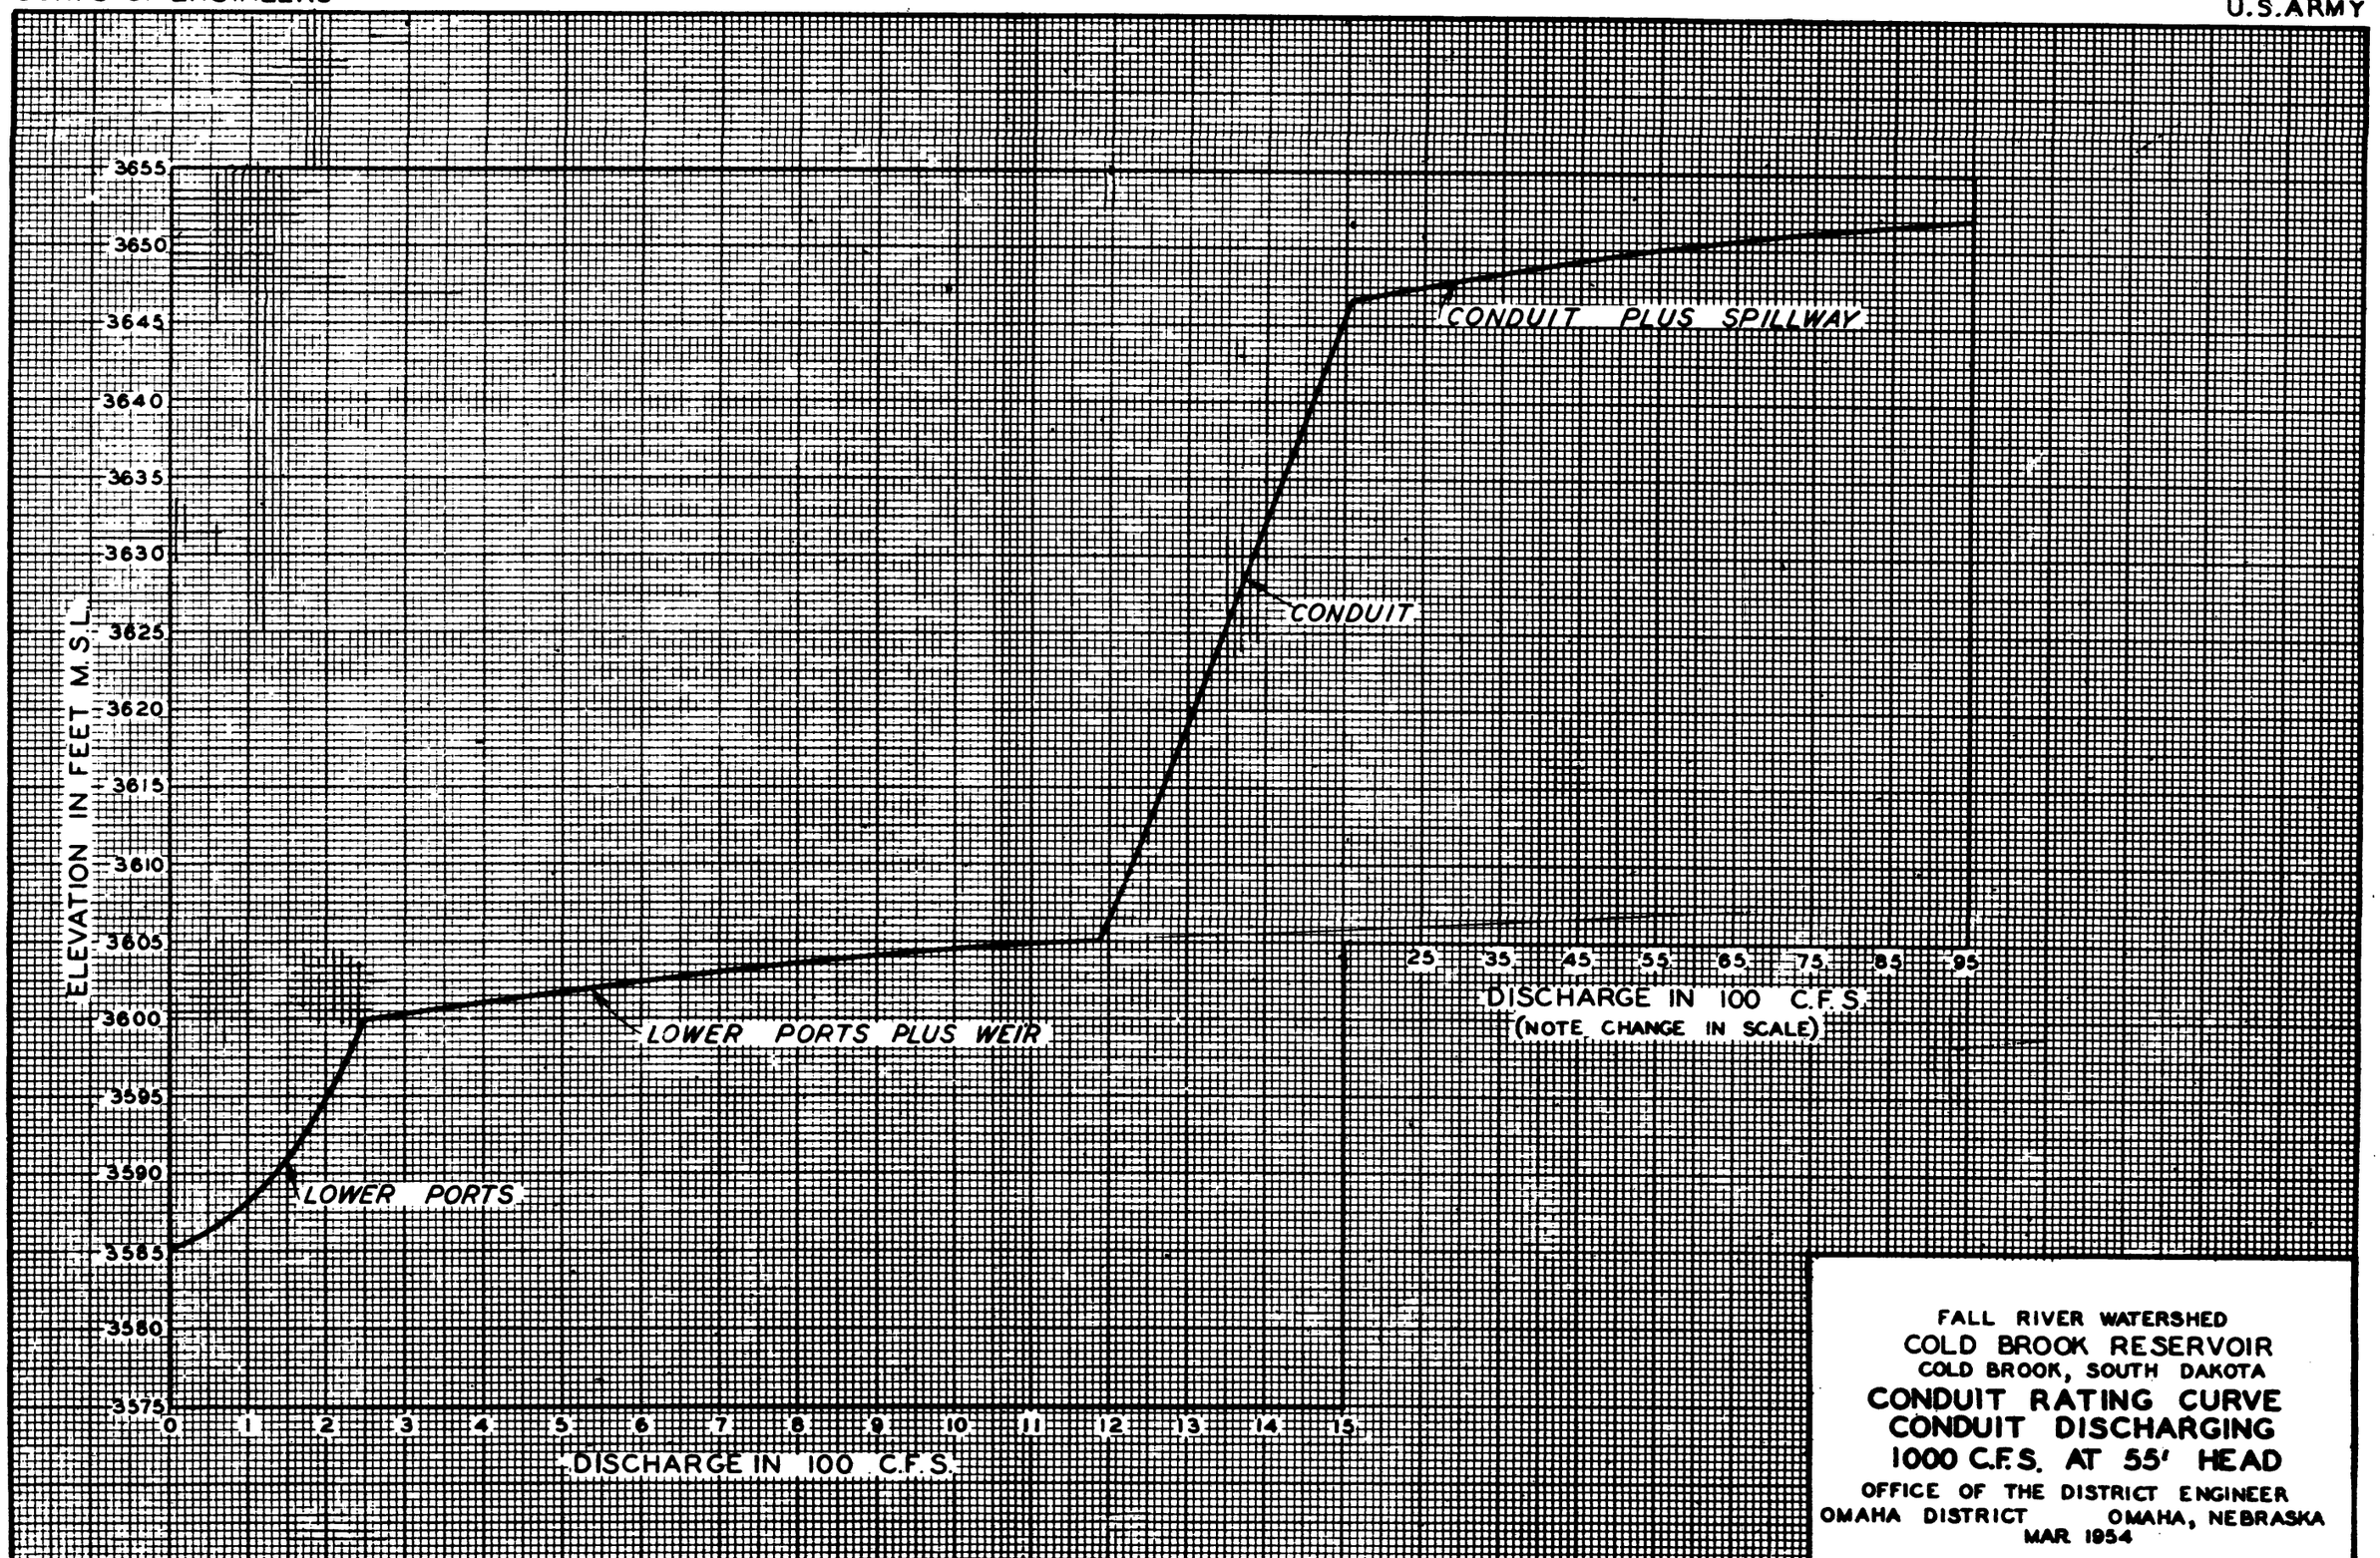
ELEVATION IN FEET M.S.L.
3655
3650
3645
3640
3635
3630
3625
3620
3615
3610
3605
3600
3595
3590
3585
3580
3575
0 1 2 3 4 5 6 7 8 9 10 11 12 13 14 15
DISCHARGE IN 100 C.F.S.
25 35 45 55 65 75 85 95
DISCHARGE IN 100 C.F.S.
(NOTE CHANGE IN SCALE)
CONDUIT PLUS SPILLWAY
CONDUIT
LOWER PORTS PLUS WEIR
LOWER PORTS
FALL RIVER WATERSHED
COLD BROOK RESERVOIR
COLD BROOK, SOUTH DAKOTA
CONDUIT RATING CURVE
CONDUIT DISCHARGING
1000 C.F.S. AT 55' HEAD
OFFICE OF THE DISTRICT ENGINEER
OMAHA DISTRICT OMAHA, NEBRASKA
MAR 1954