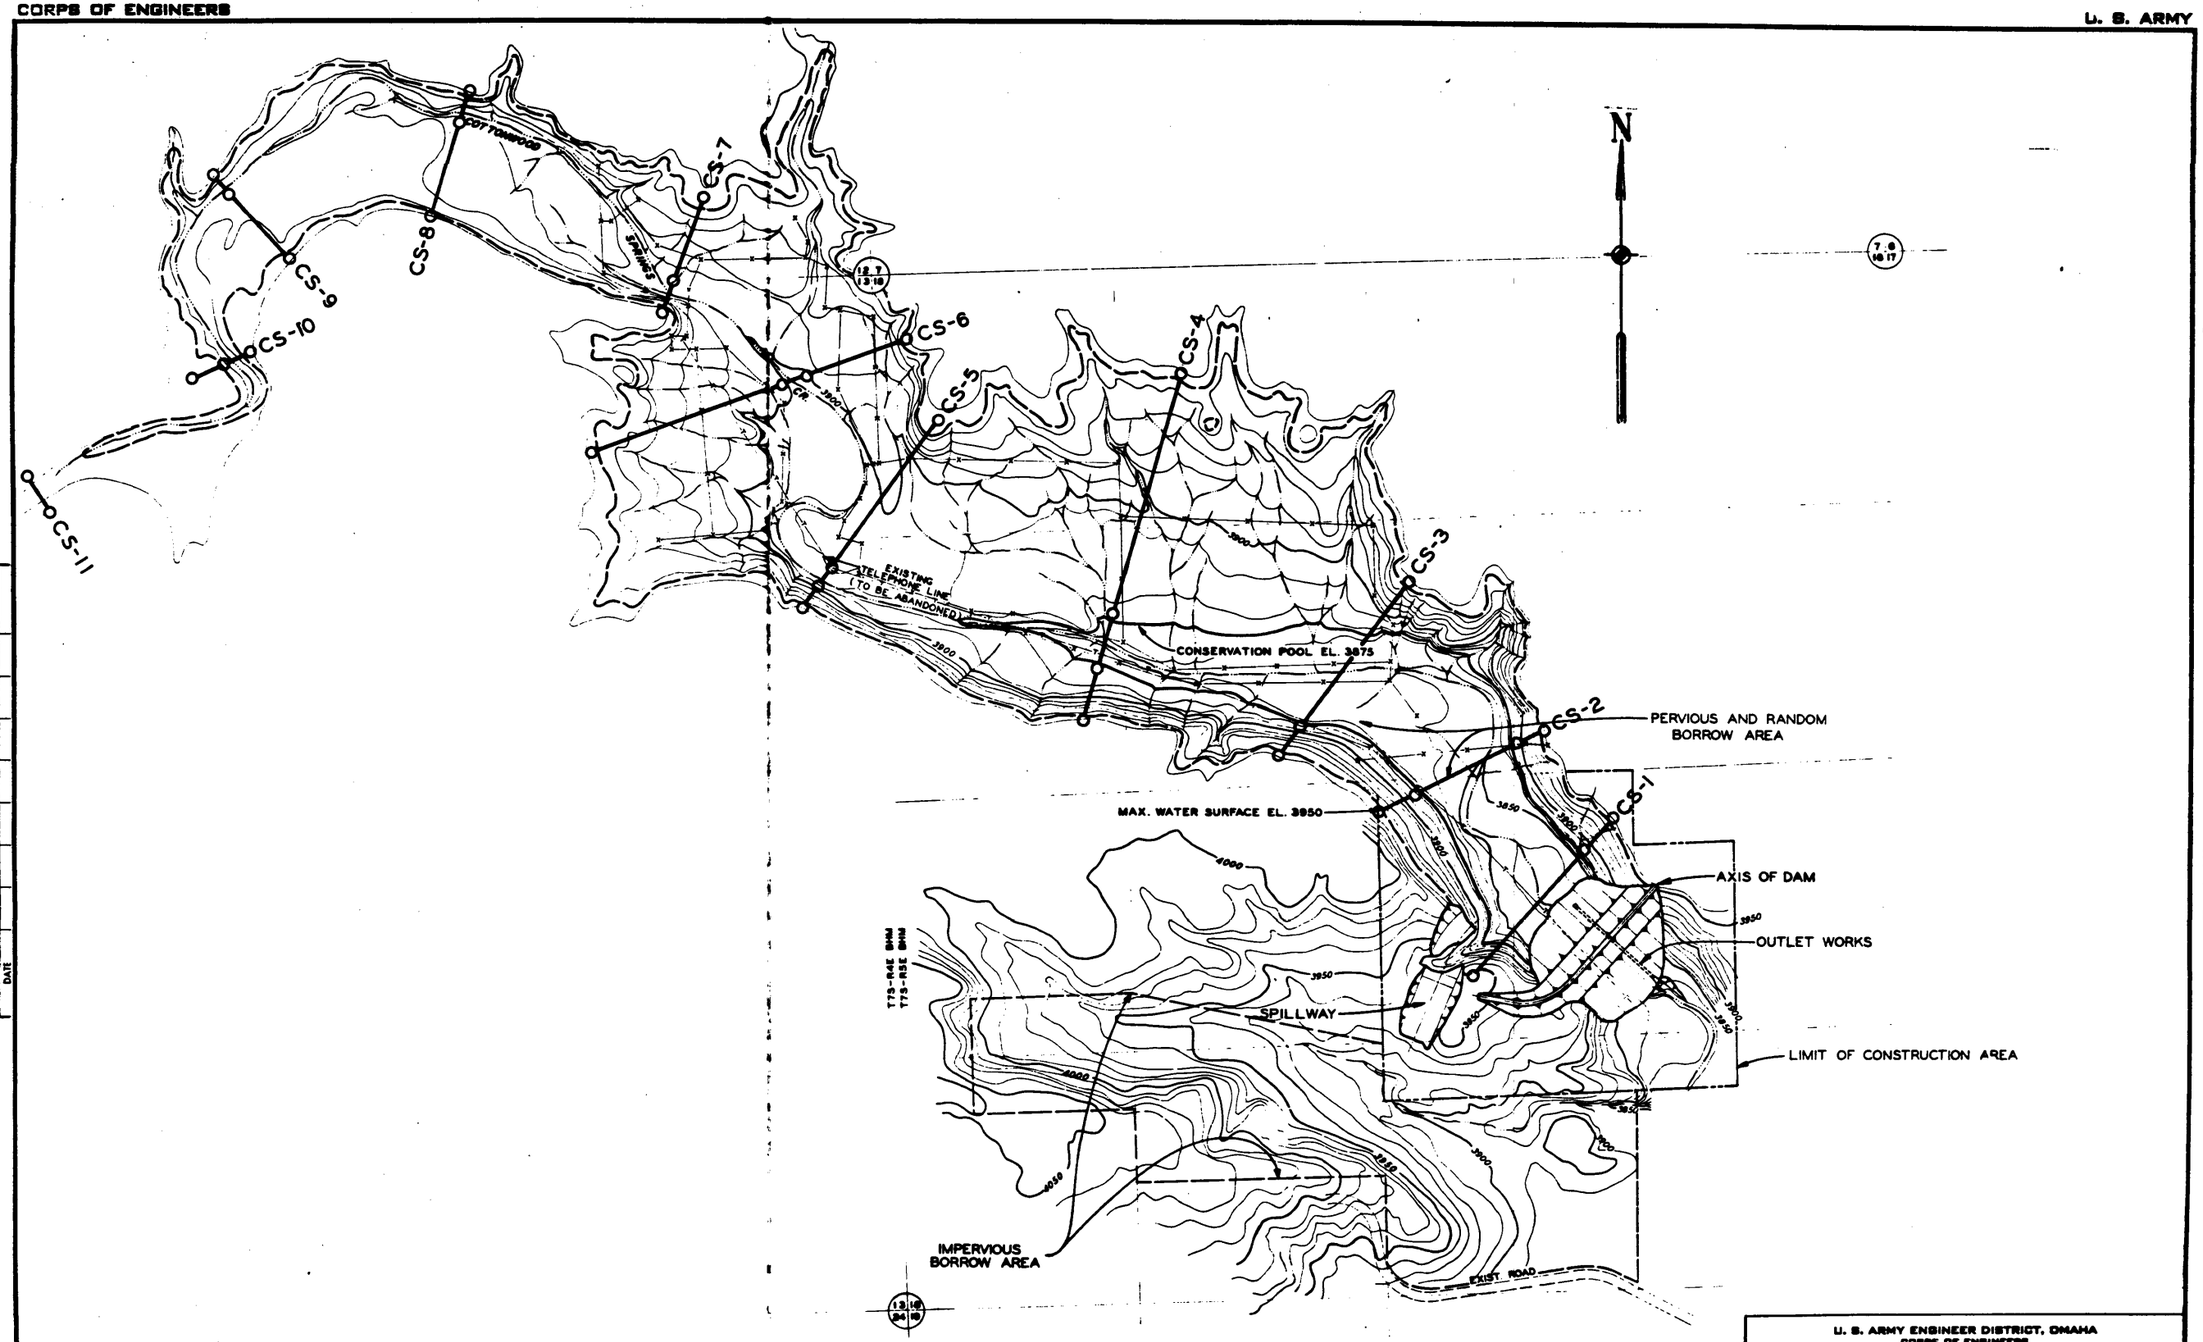

U. S. ARMY ENGINEER DISTRICT, OMAHA
CORPS OF ENGINEERS
OMAHA, NEBRASKA

FALL RIVER BASIN, SOUTH DAKOTA

COTTONWOOD SPRINGS CREEK DAM AND RESERVOIR

GENERAL PLAN
LOC. OF AGGRADATION RANGES

DESIGNED BY: C. W. H.
DRAWN BY: R J G / D E H
TRACED BY: R J G / D E H
CHECKED BY: C. W. H.
SUBMITTED BY: [signature] CHIEF, ENG. FDN. & MTLS. SEC.
APPROVED: [signature] CHIEF FDN. & MTLS. BR.
APPROVED: Charles L. Hipp CHIEF ENGINEERING DIVISION
DATE: JUNE 1966
APPROVED: Harold J. St. Clair COL. C.E. DISTRICT ENGINEER
SCALE: AS SHOWN
SPEC. NO. 4-10-[illegible]
DRAWING NUMBER
SHEET

OPERATION & MAINTENANCE PLATE 6

A 105 Micro-master Film or a Paper Reproducible Record Copy Must Be Made Before Every Amendment and/or Modification

AMENDMENT	DATE	MODIFICATION	DATE