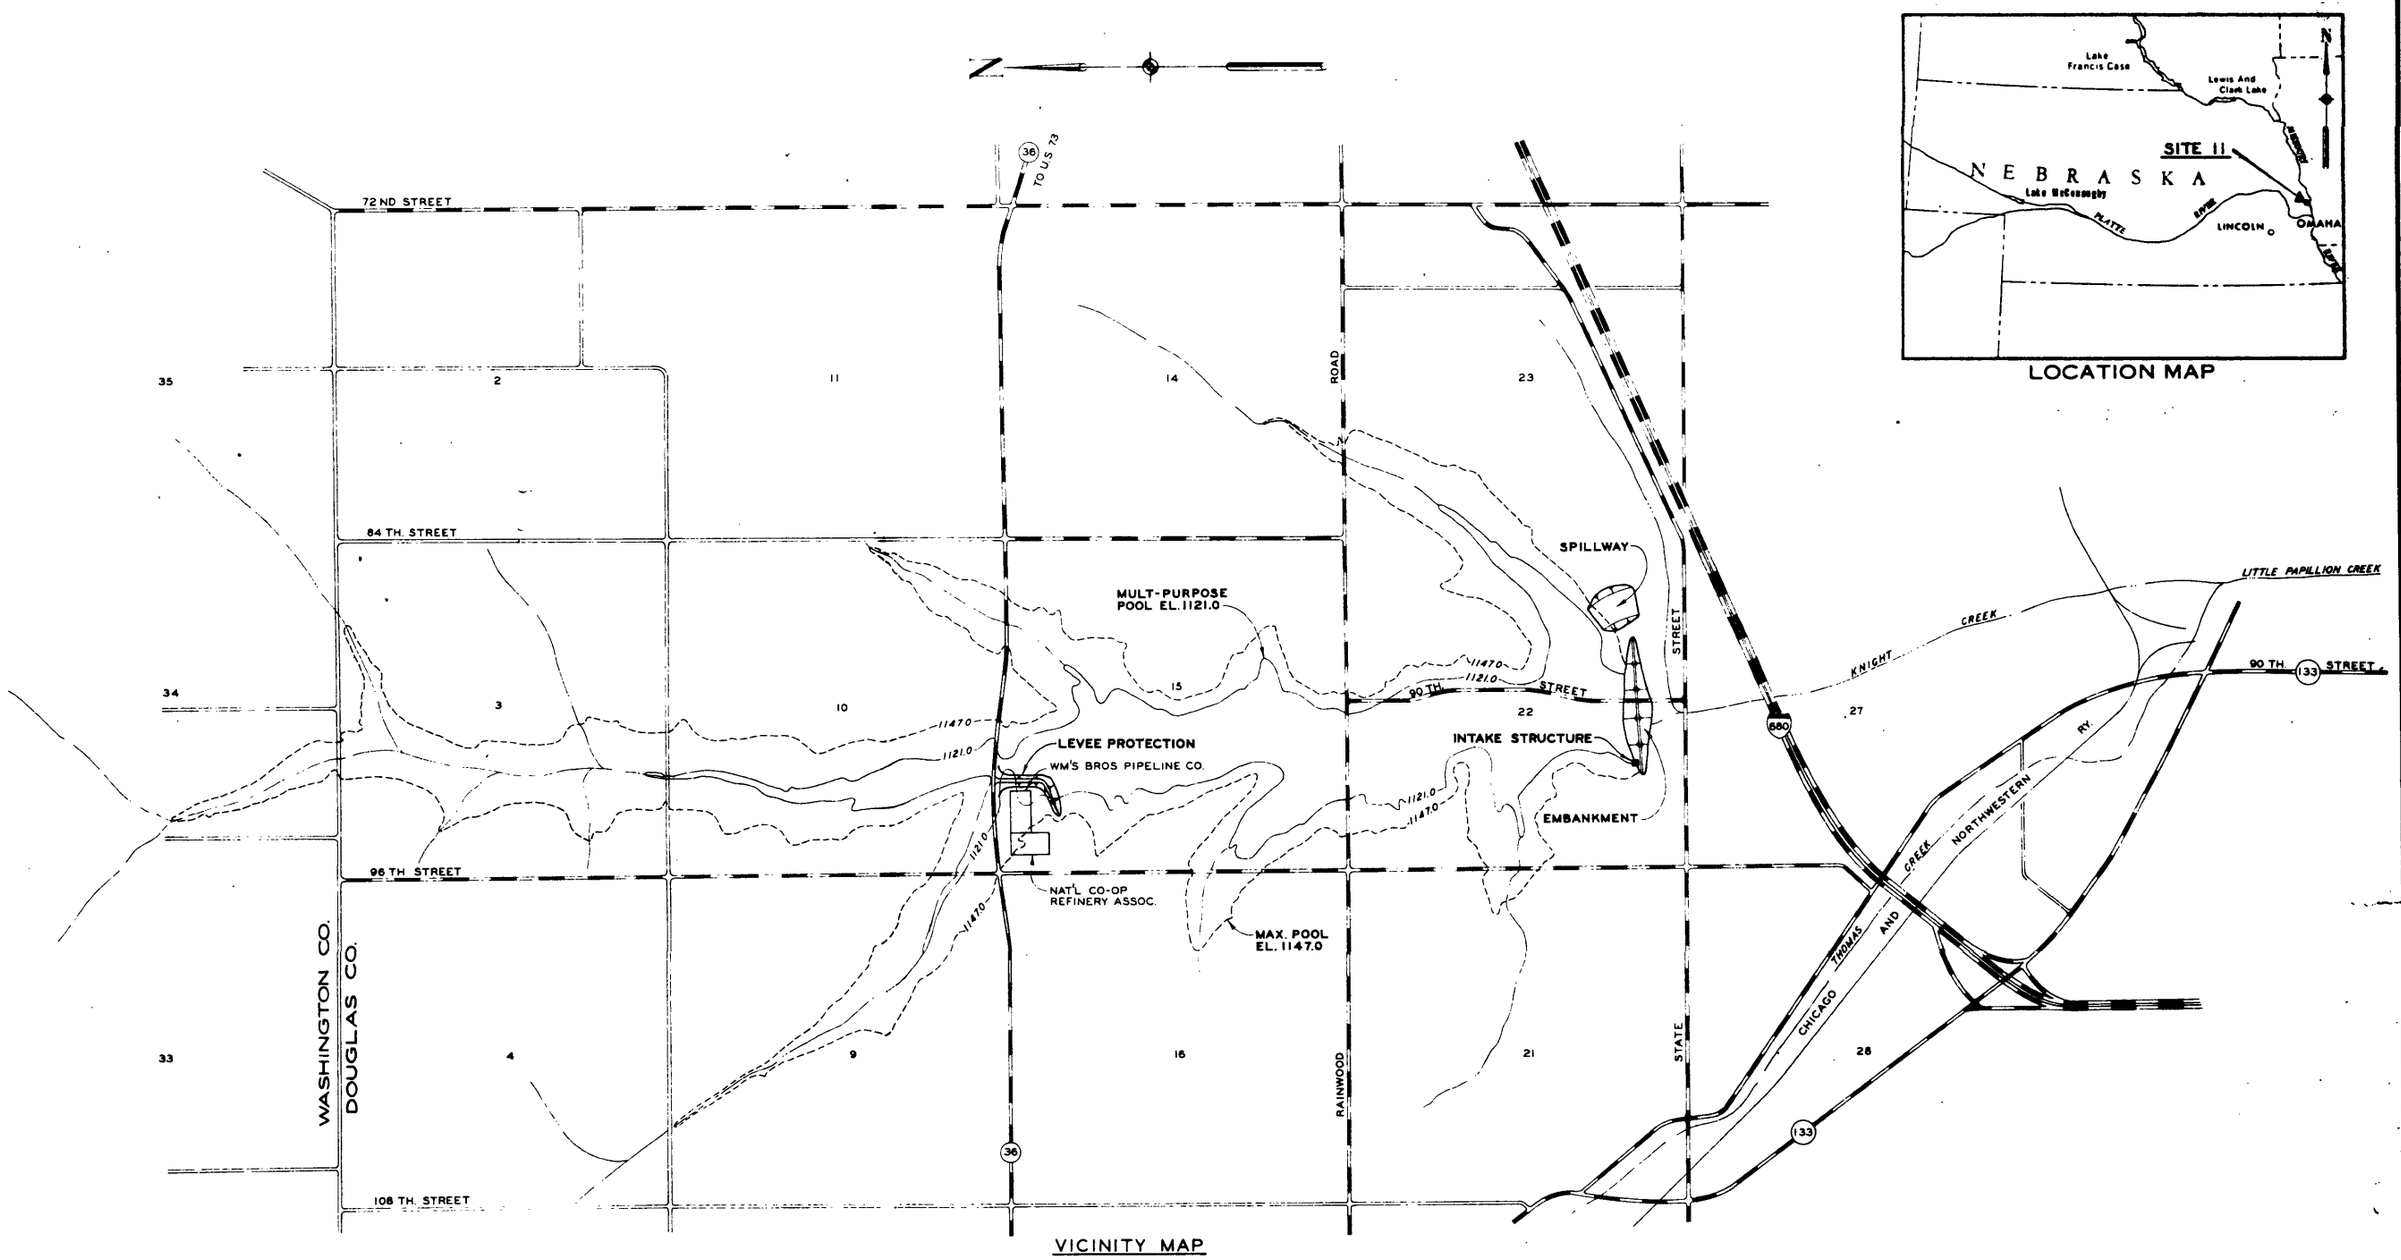

VICINITY MAP

SCALE IN FEET

1000 0 1000 2000

APPENDIX A_2 INDEX

PLATE NO.	TITLE	DRAWING NO.
1-1	VICINITY MAP, LOCATION MAP AND INDEX	MPC10-40E1
1-2	GENERAL PLAN AND AREA USE SHEET 1 OF 3	MPC10-40E2
1-3	GENERAL PLAN AND AREA USE SHEET 2 OF 3	MPC10-40E3
1-4	REAL ESTATE GENERAL PLAN AND AREA USE SHEET 3 OF 3	MPC10-40E4
1-5	EMBANKMENT & EXCAVATION PLAN	MPC10-40E5
1-6	EMBANKMENT SECTION AND UPSTREAM PROFILE	MPC10-40E6
1-7	STILLING BASIN GRADING PLAN	MPC10-40E9
1-8	STILLING BASIN SECTIONS	MPC10-40E10
1-9	INTAKE STRUCTURE GRADING PLAN AND SECTIONS	MPC10-50E11
1-10	SETTLEMENT GAGE AND PIEZOMETERS PLAN AND SECTION	MPC10-40E12
1-11	SETTLEMENT GAGE AND PIEZOMETERS DETAILS	MPC10-40E13
1-12	FENCING PLAN AND DETAILS	MPC10-40E14
1-13	RECREATION FACILITIES GENERAL PLAN	MPC18-160E3
1-14	OUTLET WORKS PLAN, PROFILE AND PIPE DETAILS	MPC10-40E19
1-15	PIPE AND MANHOLE DETAILS	MPC10-40E20
1-16	INTAKE STRUCTURE MISCELLANEOUS DETAILS	MPC10-40E24
1-17	STILLING BASIN PLAN AND SECTION	MPC10-40E25
1-18	WATER STAGE RECORDER DETAILS SHEET 1	MPC10-40E28
1-19	ACCESS ROAD PLAN, PROFILE & SECTION	MPC10-40E30
1-20	INTAKE STRUCTURE 30"X30" SLIDE GATE AND FRAME	

THIS DRAWING HAS BEEN REDUCED TO THREE-EIGHTHS THE ORIGINAL SCALE.

U. S. ARMY ENGINEER DISTRICT, OMAHA
CORPS OF ENGINEERS
OMAHA, NEBRASKA

DESIGNED BY: V E G
DRAWN BY: J. H H.
CHECKED BY: C.V J
SUBMITTED BY:
CHIEF DESIGN SECTION

PAPILLION CREEK AND TRIBUTARIES LAKES, NEBRASKA
SITE 11
EMBANKMENT & OUTLET WORKS
VICINITY MAP, LOCATION MAP AND INDEX

APPROVED: Alfred L. Grisebling
COL. S. E. DISTRICT ENGINEER

DATE: MAR. 1973
SCALE: AS SHOWN
SPEC. NO. DACW 45-73-B-0082
DRAWING NUMBER
SHEET MPC10-40E1