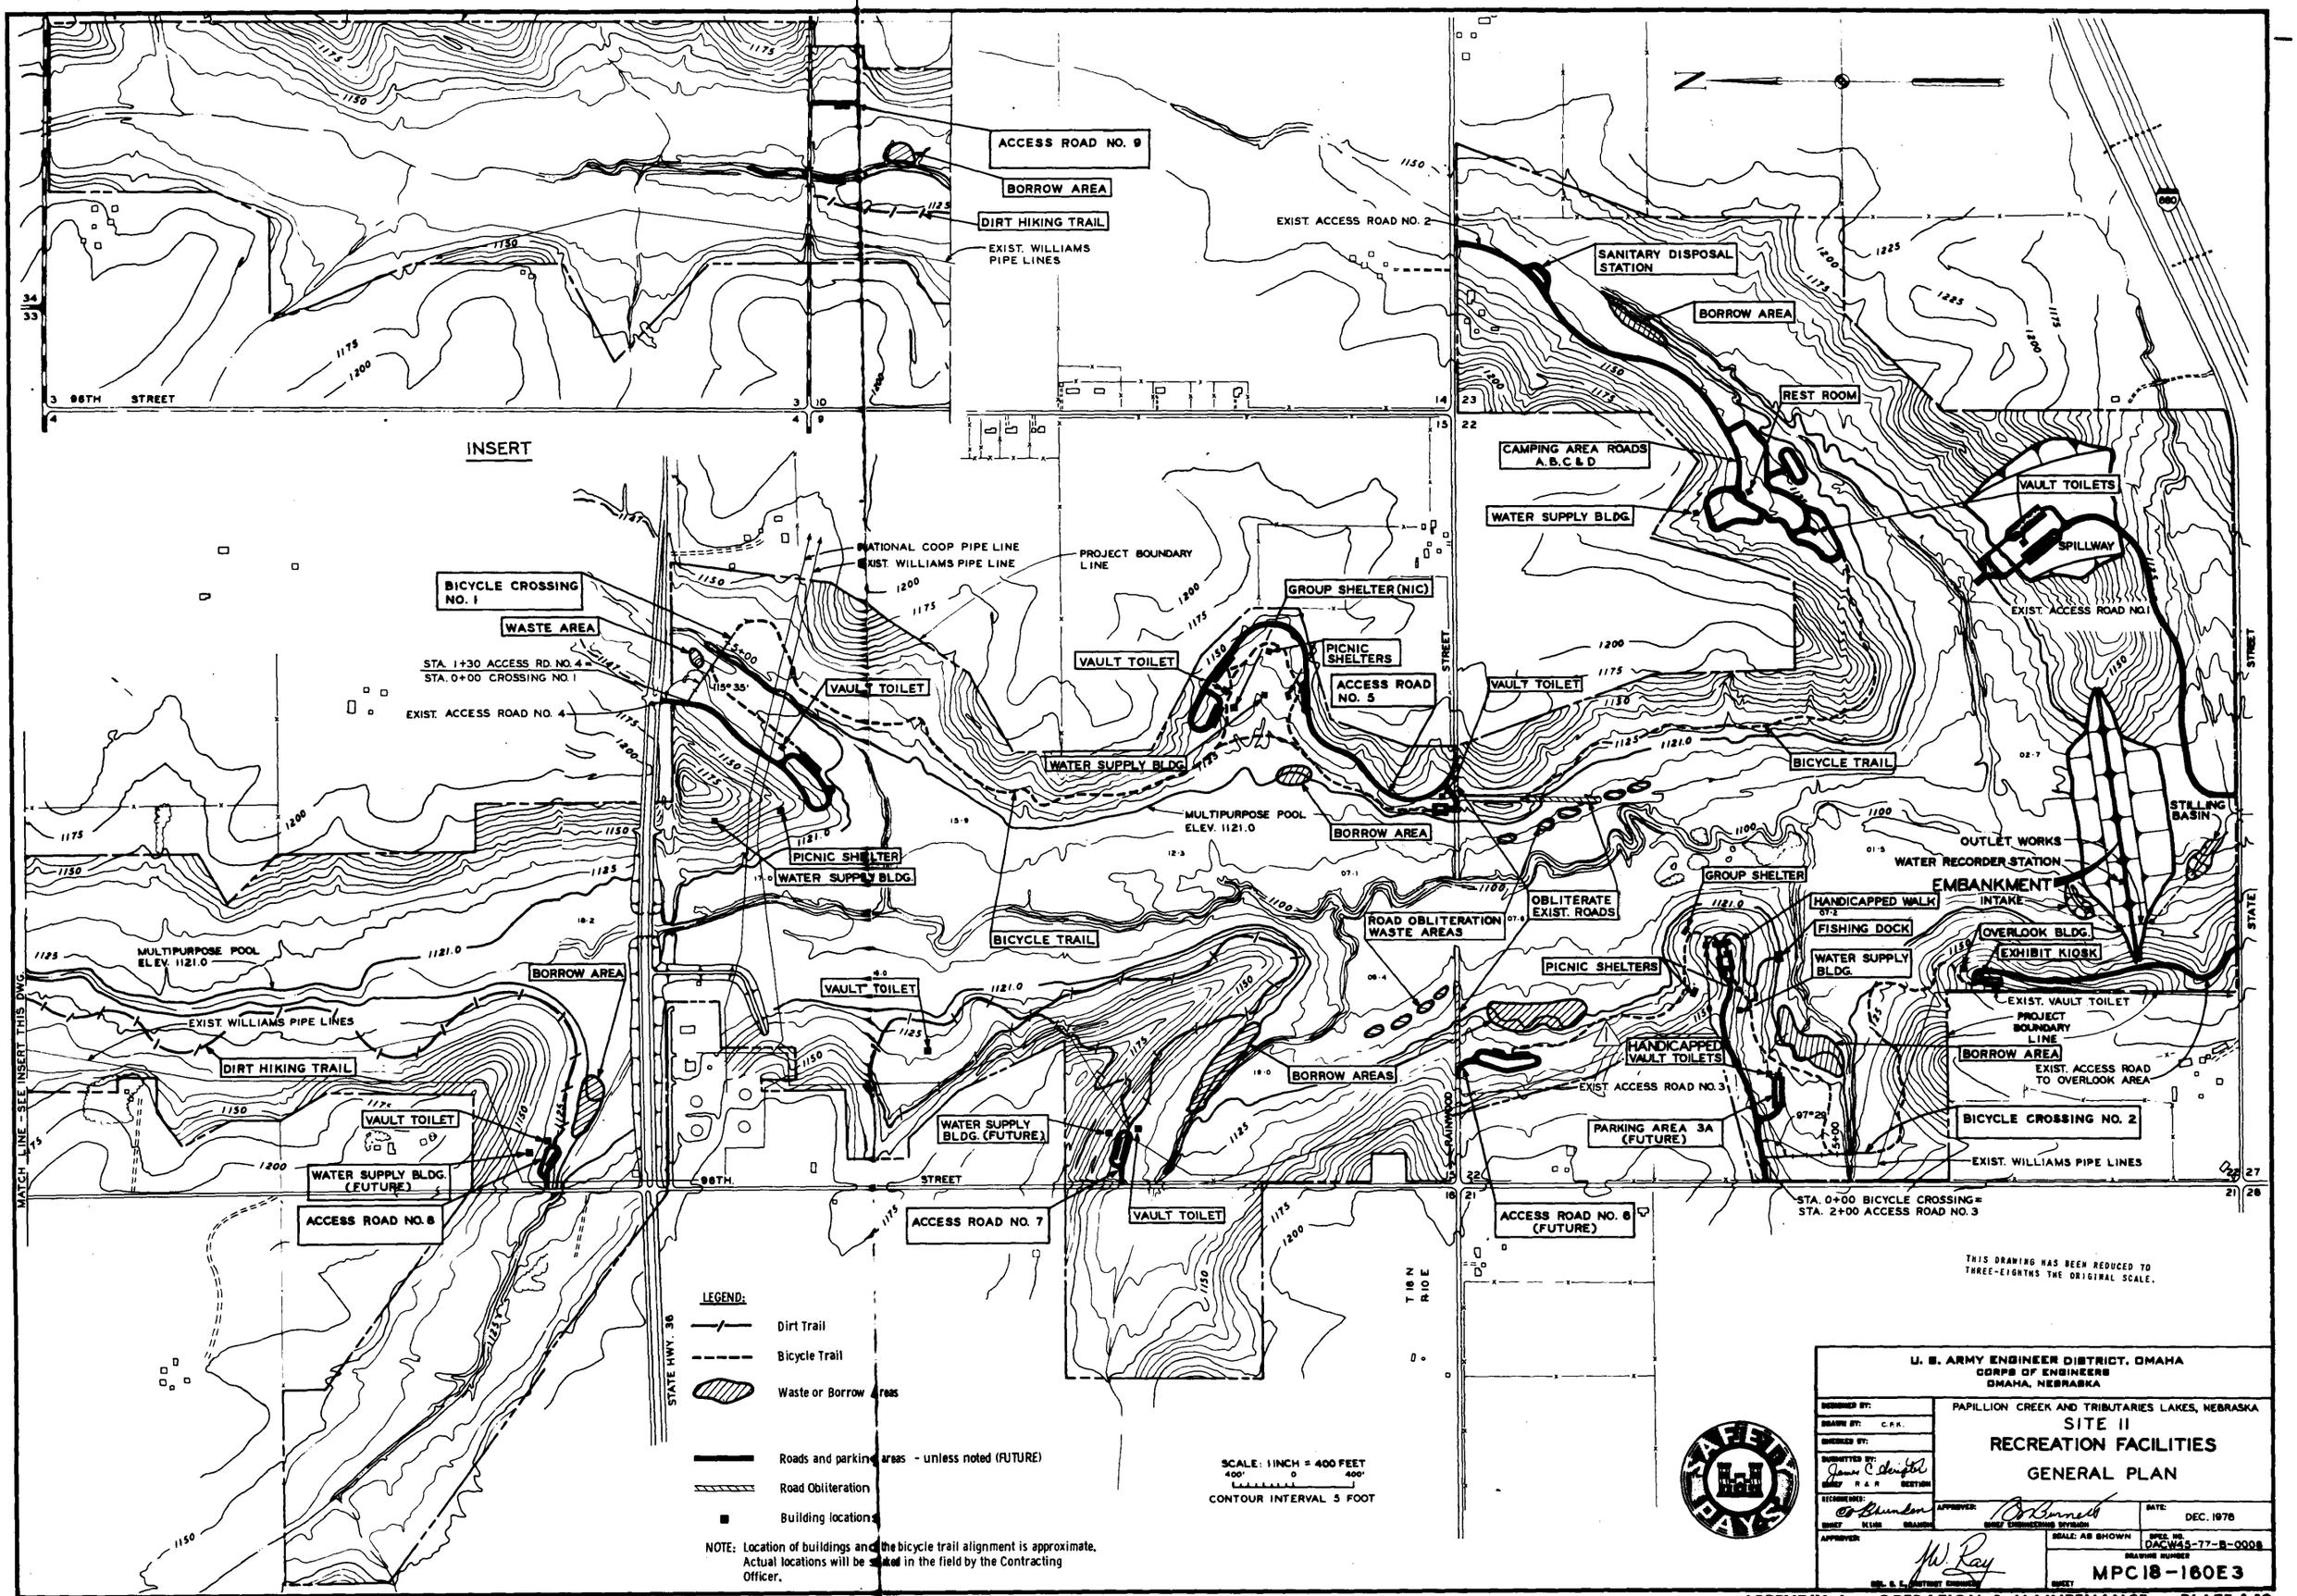
ACCESS ROAD NO. 9
BORROW AREA
DIRT HIKING TRAIL
EXIST. WILLIAMS PIPE LINES
EXIST. ACCESS ROAD NO. 2
SANITARY DISPOSAL STATION
BORROW AREA
REST ROOM
CAMPING AREA ROADS A,B,C & D
WATER SUPPLY BLDG.
VAULT TOILETS
SPILLWAY
EXIST. ACCESS ROAD NO. 1
96TH STREET
INSERT
NATIONAL COOP PIPE LINE
EXIST. WILLIAMS PIPE LINE
PROJECT BOUNDARY LINE
BICYCLE CROSSING NO. 1
WASTE AREA
STA. 1+30 ACCESS RD. NO. 4 = STA. 0+00 CROSSING NO. 1
EXIST. ACCESS ROAD NO. 4
VAULT TOILET
GROUP SHELTER (NIC)
PICNIC SHELTERS
ACCESS ROAD NO. 5
WATER SUPPLY BLDG.
MULTIPURPOSE POOL ELEV. 1121.0
BORROW AREA
BICYCLE TRAIL
STILLING BASIN
OUTLET WORKS
WATER RECORDER STATION
EMBANKMENT
INTAKE
PICNIC SHELTER
WATER SUPPLY BLDG.
GROUP SHELTER
OBLITERATE EXIST. ROADS
ROAD OBLITERATION WASTE AREAS
HANDICAPPED WALK
FISHING DOCK
OVERLOOK BLDG.
EXHIBIT KIOSK
WATER SUPPLY BLDG.
PICNIC SHELTERS
EXIST. VAULT TOILET
PROJECT BOUNDARY LINE
BORROW AREA
EXIST. ACCESS ROAD TO OVERLOOK AREA
MULTIPURPOSE POOL ELEV. 1121.0
BORROW AREA
EXIST. WILLIAMS PIPE LINES
DIRT HIKING TRAIL
VAULT TOILET
BORROW AREAS
HANDICAPPED VAULT TOILETS
EXIST. ACCESS ROAD NO. 3
PARKING AREA 3A (FUTURE)
BICYCLE CROSSING NO. 2
EXIST. WILLIAMS PIPE LINES
WATER SUPPLY BLDG. (FUTURE)
WATER SUPPLY BLDG. (FUTURE)
ACCESS ROAD NO. 8
ACCESS ROAD NO. 7
VAULT TOILET
ACCESS ROAD NO. 6 (FUTURE)
STA. 0+00 BICYCLE CROSSING = STA. 2+00 ACCESS ROAD NO. 3
MATCH LINE - SEE INSERT THIS DWG.
STATE HWY. 36
T 18 N R 10 E
LEGEND:
Dirt Trail
Bicycle Trail
Waste or Borrow Areas
Roads and parking areas - unless noted (FUTURE)
Road Obliteration
Building locations
NOTE: Location of buildings and the bicycle trail alignment is approximate. Actual locations will be staked in the field by the Contracting Officer.
SCALE: 1 INCH = 400 FEET
400' 0 400'
CONTOUR INTERVAL 5 FOOT
THIS DRAWING HAS BEEN REDUCED TO THREE-EIGHTHS THE ORIGINAL SCALE.
SAFETY DAYS
U. S. ARMY ENGINEER DISTRICT, OMAHA
CORPS OF ENGINEERS
OMAHA, NEBRASKA
DESIGNED BY:
DRAWN BY: C.R.K.
CHECKED BY:
SUBMITTED BY:
CHIEF R & R SECTION
RECOMMENDED:
CHIEF DESIGN BRANCH
APPROVED:
CHIEF ENGINEERING DIVISION
APPROVED:
COL. C. L. DISTRICT ENGINEER
PAPILLION CREEK AND TRIBUTARIES LAKES, NEBRASKA
SITE II
RECREATION FACILITIES
GENERAL PLAN
DATE: DEC. 1978
SCALE: AS SHOWN
SPEC. NO. DACW45-77-B-0008
DRAWING NUMBER
SHEET MPC18-160E3