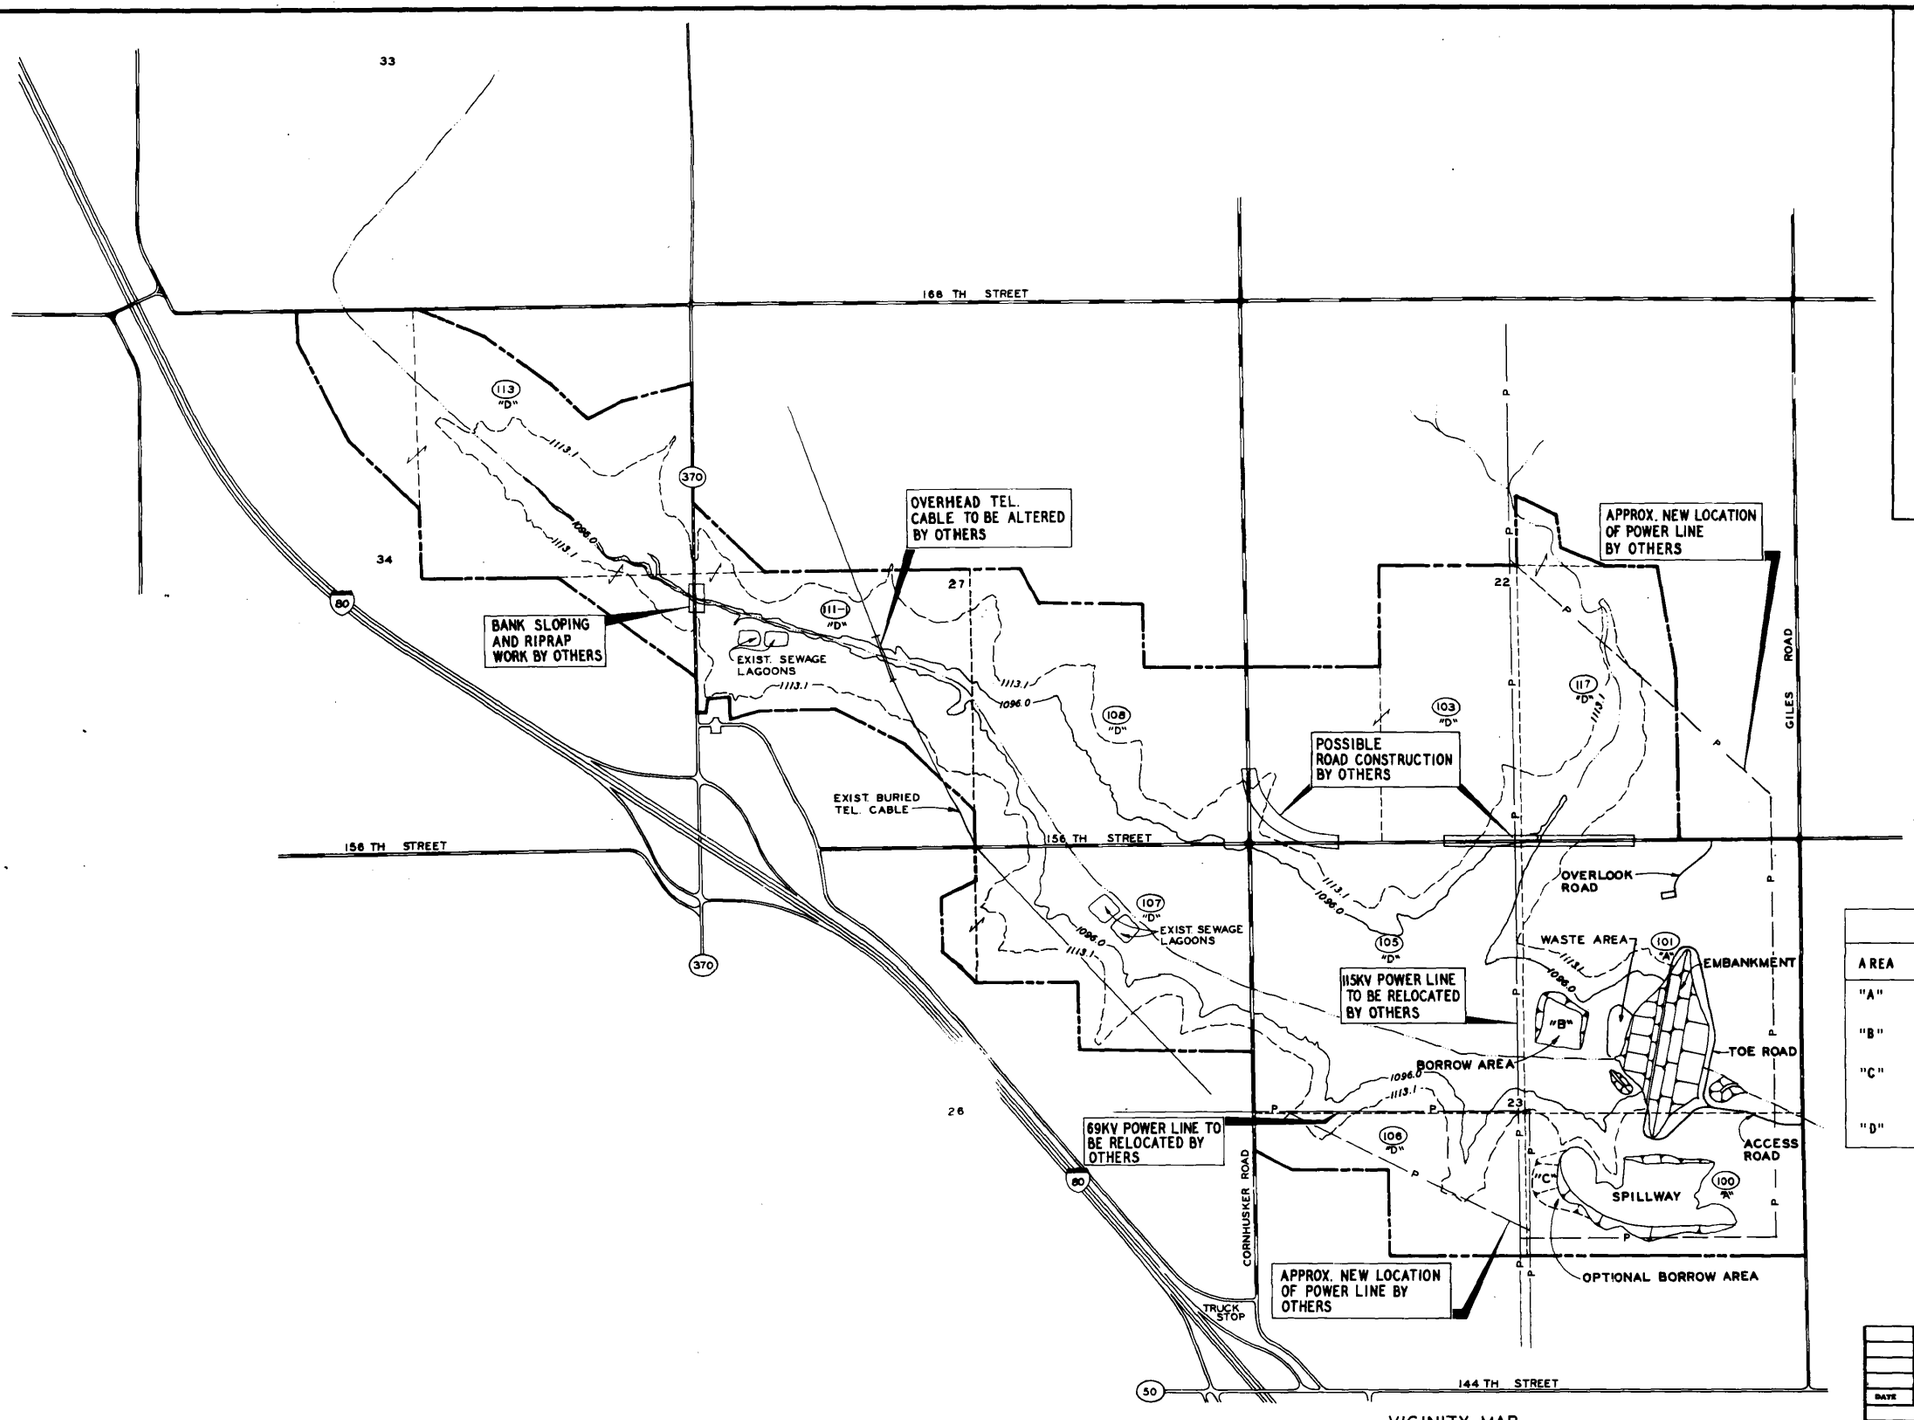

VICINITY MAP

SCALE: 1 INCH = 600 FEET
600' 0 600'

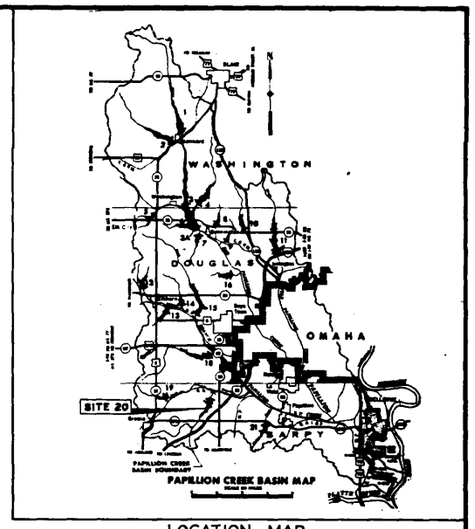

LOCATION MAP

LEGEND:

- 1096.0 — Multipurpose Pool Elevation
- 1113.1 — S. P. F. Pool Elevation
- Project Boundary
- Paved Roads
- Gravel Surfaced Roads

AREA USE SCHEDULE

AREA	DESCRIPTION	USE
"A"	Plant & Work Area	Assigned to this contract as work area for clearing & construction work
"B"	Borrow Area	Assigned to this contract for Borrow Area
"C"	Borrow Area	Assigned to this contract as an optional Borrow Area depending on accessibility of Borrow Area "B"
"D"	Work Area	Assigned to this Contract for clearing

THIS DRAWING HAS BEEN REDUCED TO THREE-EIGHTHS THE ORIGINAL SCALE.

DATE	DESCRIPTION	MADE	APPR'D

REVISIONS

U. S. ARMY ENGINEER DISTRICT, OMAHA
CORPS OF ENGINEERS
OMAHA, NEBRASKA

DESIGNED BY:
DRAWN BY: J. L. H.
CHECKED BY:
SUBMITTED BY:
CHIEF SECTION
RECOMMENDED: C. O. Blunton
CHIEF DESIGN BRANCH
APPROVED: F. D. Kiy
COL. C. E., DISTRICT ENGINEER

PAPILLION CREEK AND TRIBUTARIES LAKES, NEBRASKA
SITE 20
EMBANKMENT & OUTLET WORKS
VICINITY MAP, LOCATION MAP
GENERAL PLAN, AREA USE PLAN AND INDEX

APPROVED: R. D. Brandt
CHIEF ENGINEERING DIVISION
DATE:
SCALE: AS SHOWN
SPEC. NO. DACW45-81-B-0168
DRAWING NUMBER
SHEET MPC20-40E1

THIS PLAN ACCOMPANIES CONTRACT No. DACW45-81-C-0235 MODIFICATION No.

SAFETY PAYS