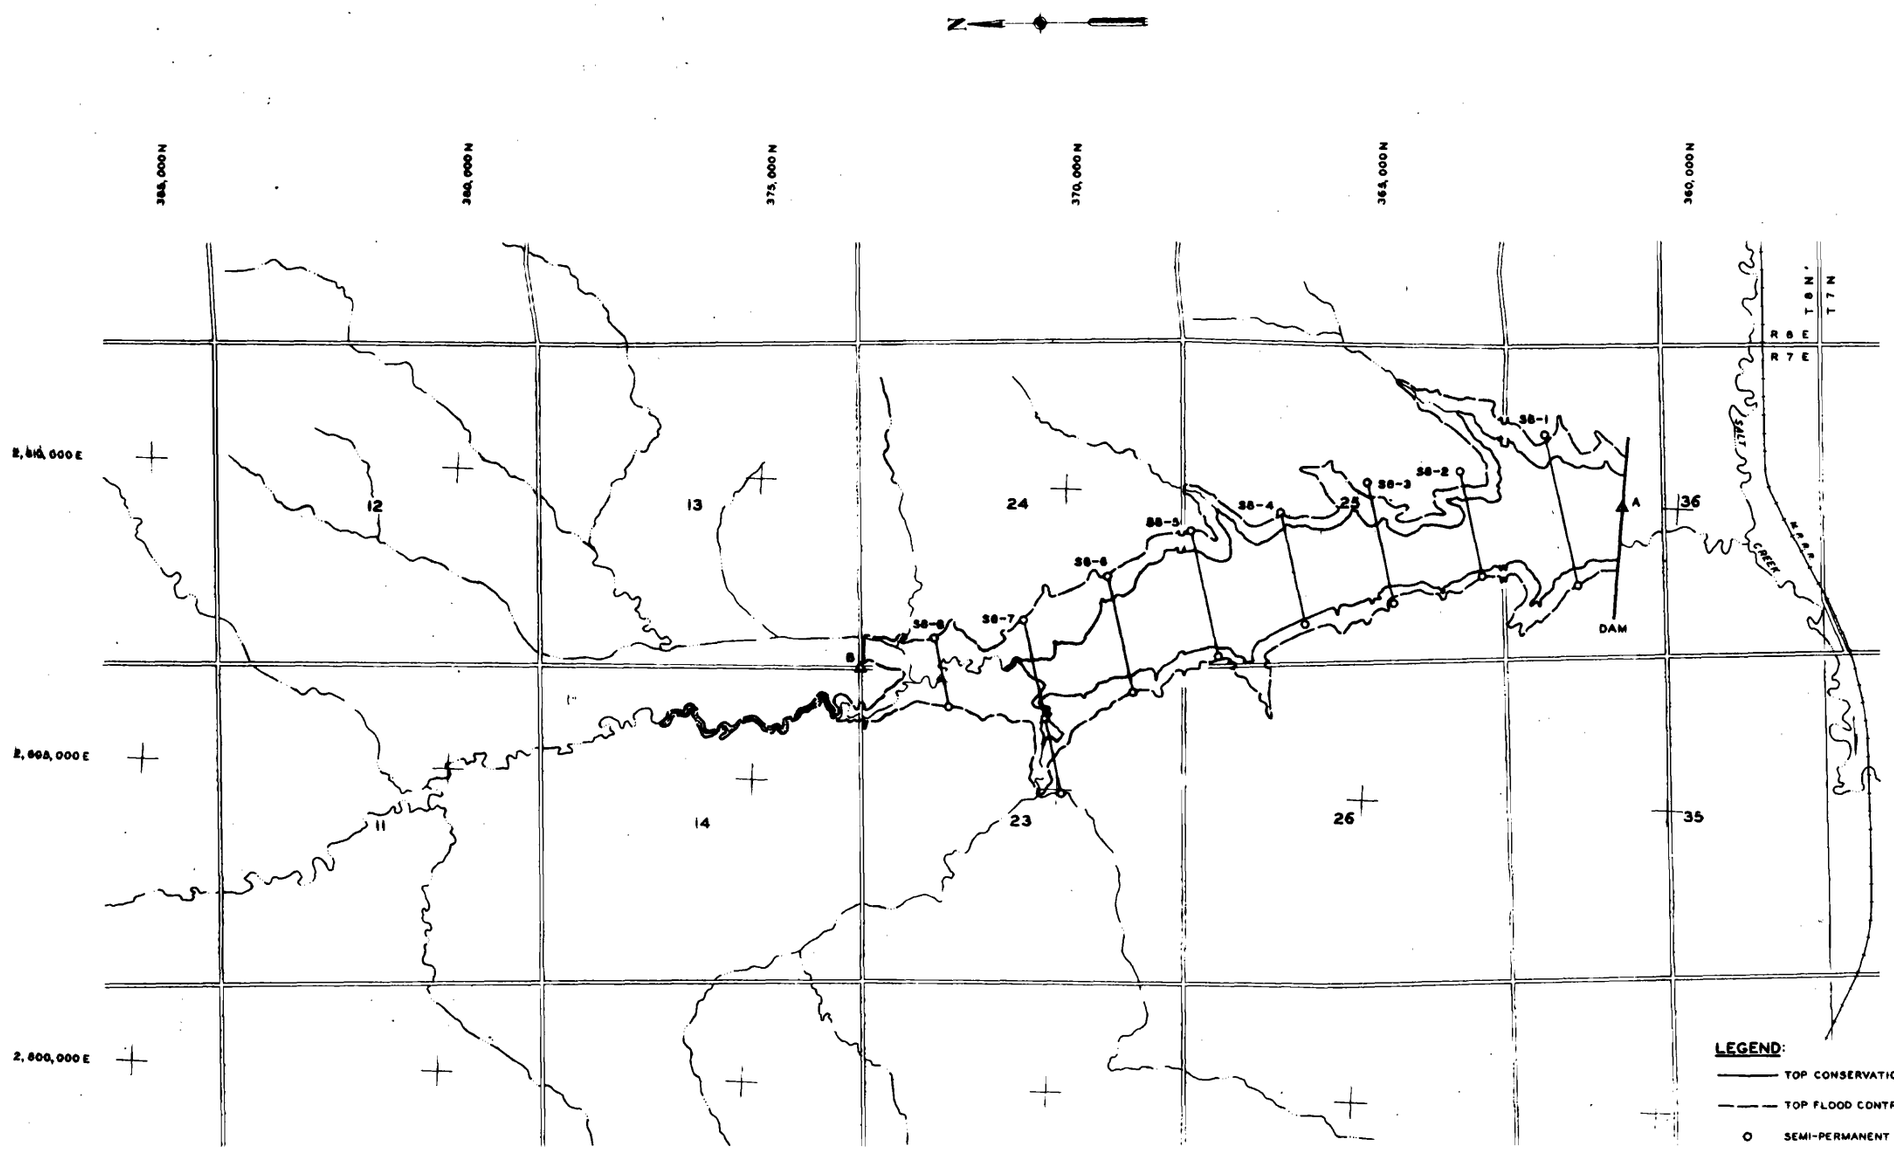

LEGEND:

——— TOP CONSERVATION POOL - ELEVATION 1289.5 MSL

— — — TOP FLOOD CONTROL POOL - ELEVATION 1302 MSL

O SEMI-PERMANENT MONUMENT

△ TRIANGULATION STATION

NOTE:

DAM SITE LOCATED IN SECTION 36, T 8N, R 7E, LANCASTER COUNTY, NEBRASKA

THIS DRAWING HAS BEEN REDUCED TO THREE-EIGHTHS THE ORIGINAL SCALE.

SCALE IN FEET

1000 0 1000 2000 3000

U. S. ARMY ENGINEER DISTRICT, OMAHA
CORPS OF ENGINEERS
OMAHA, NEBRASKA

DESIGNED BY:
DRAWN BY:
CHECKED BY:
SUBMITTED BY:
CHIEF WESTERN
RECOMMENDED:
CHIEF DESIGN BRANCH
APPROVED:
COL. U. S. A., DISTRICT ENGINEER

SALT CREEK AND ITS TRIBUTARIES, NEBRASKA

WAGON TRAIN DAM AND LAKE SITE NO. 8

LOCATION OF AGGRADATION RANGES

APPROVED:
CHIEF ENGINEERING DIVISION
DATE:
SCALE: AS SHOWN
SPEC. NO. DACW 45
DRAWING NUMBER
SHEET