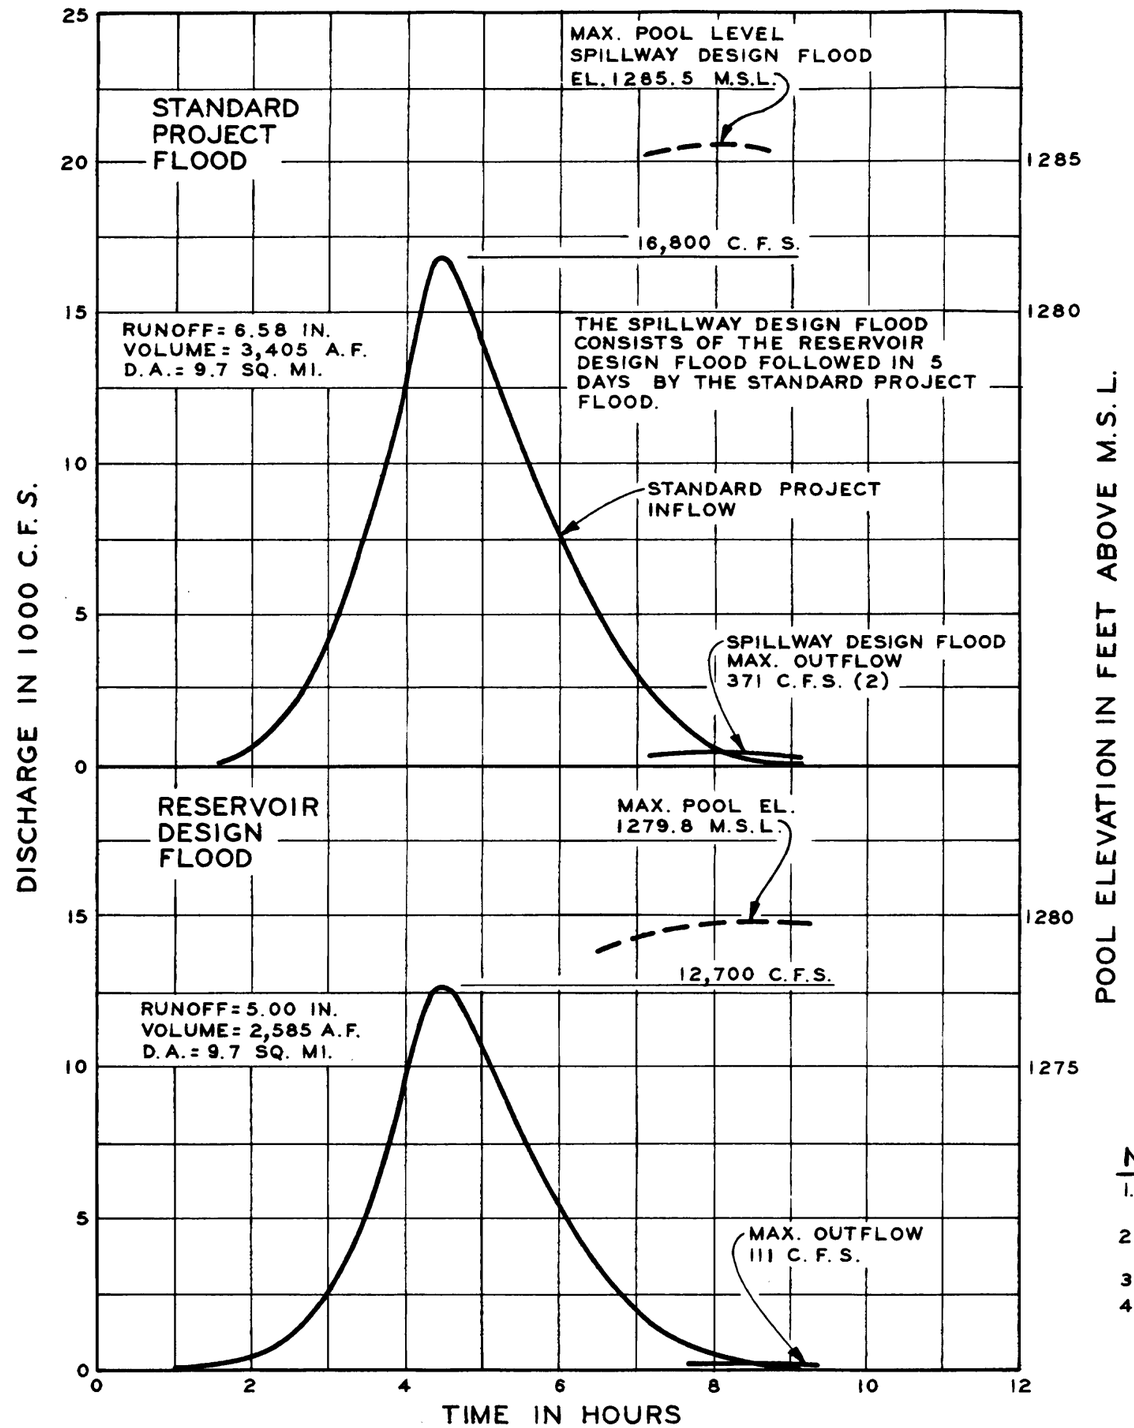

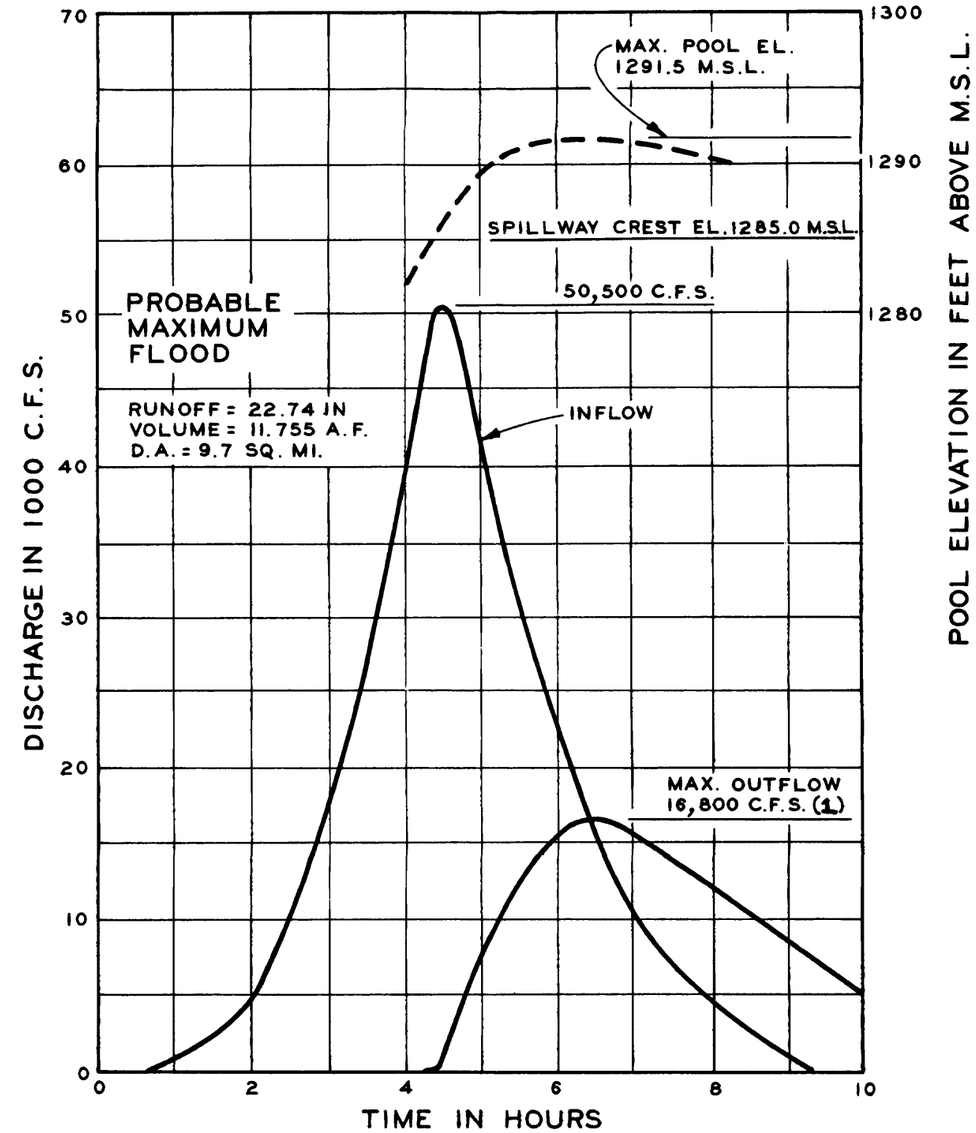

NOTES:

1. SPILLWAY=16,670 C.F.S.
   OUTLET = 130 C.F.S.
2. SPILLWAY = 250 C.F.S.
   OUTLET = 121 C.F.S.
3. OUTLETS ASSUMED 50% OPERATIVE
4. STARTING POOL FOR ALL FLOODS IS EL. 1271.1 FEET M.S.L.

SALT CREEK AND TRIBUTARIES
STAGECOACH LAKE
DAM NO. 9
DESIGN FLOOD

U. S. ARMY ENGINEER DISTRICT, OMAHA
CORPS OF ENGINEERS OMAHA, NEBRASKA