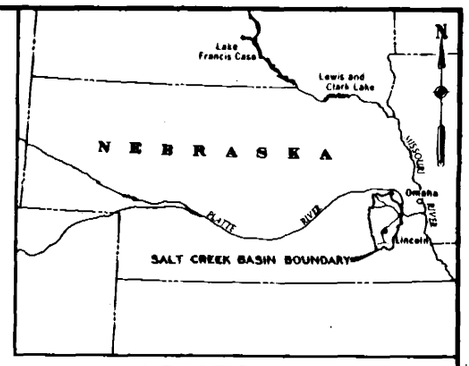

LOCATION MAP

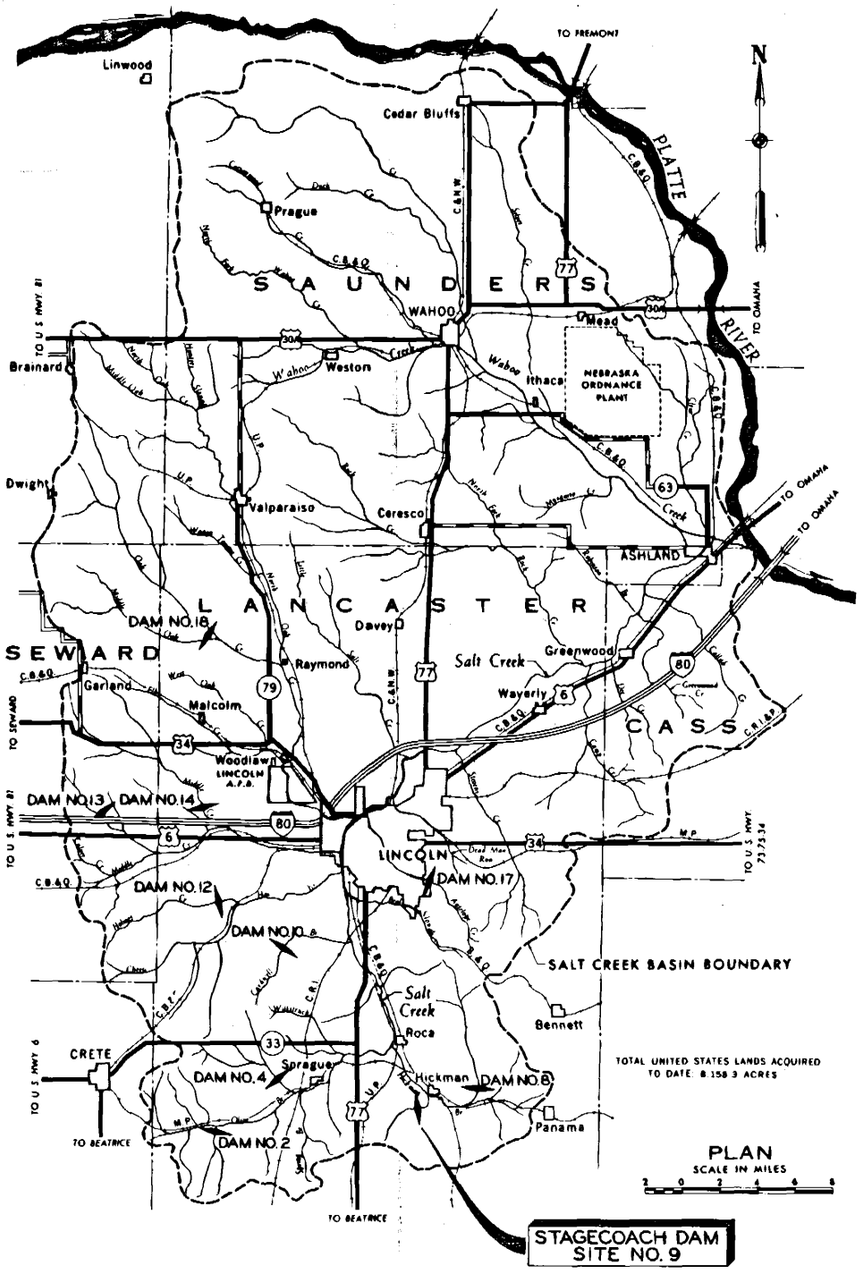

THIS DRAWING HAS BEEN REDUCED TO THREE-EIGHTHS THE ORIGINAL SCALE.

U. S. ARMY ENGINEER DISTRICT, OMAHA
CORPS OF ENGINEERS
OMAHA, NEBRASKA

SALT CREEK AND ITS TRIBUTARIES, NEBRASKA
STAGECOACH DAM AND LAKE
SITE NO. 9

PROJECT LOCATION MAP

DESIGNED BY:
DRAWN BY:
CHECKED BY:
SUBMITTED BY:
CHIEF SECTION
RECOMMENDED:
CHIEF DESIGN BRANCH
APPROVED:
CHIEF ENGINEERING DIVISION
DATE:
APPROVED:
DIST. ENGINEER
SCALE: AS SHOWN
SPEC. NO. DACA45
DRAWING NUMBER
SHEET

SAFETY PAYS