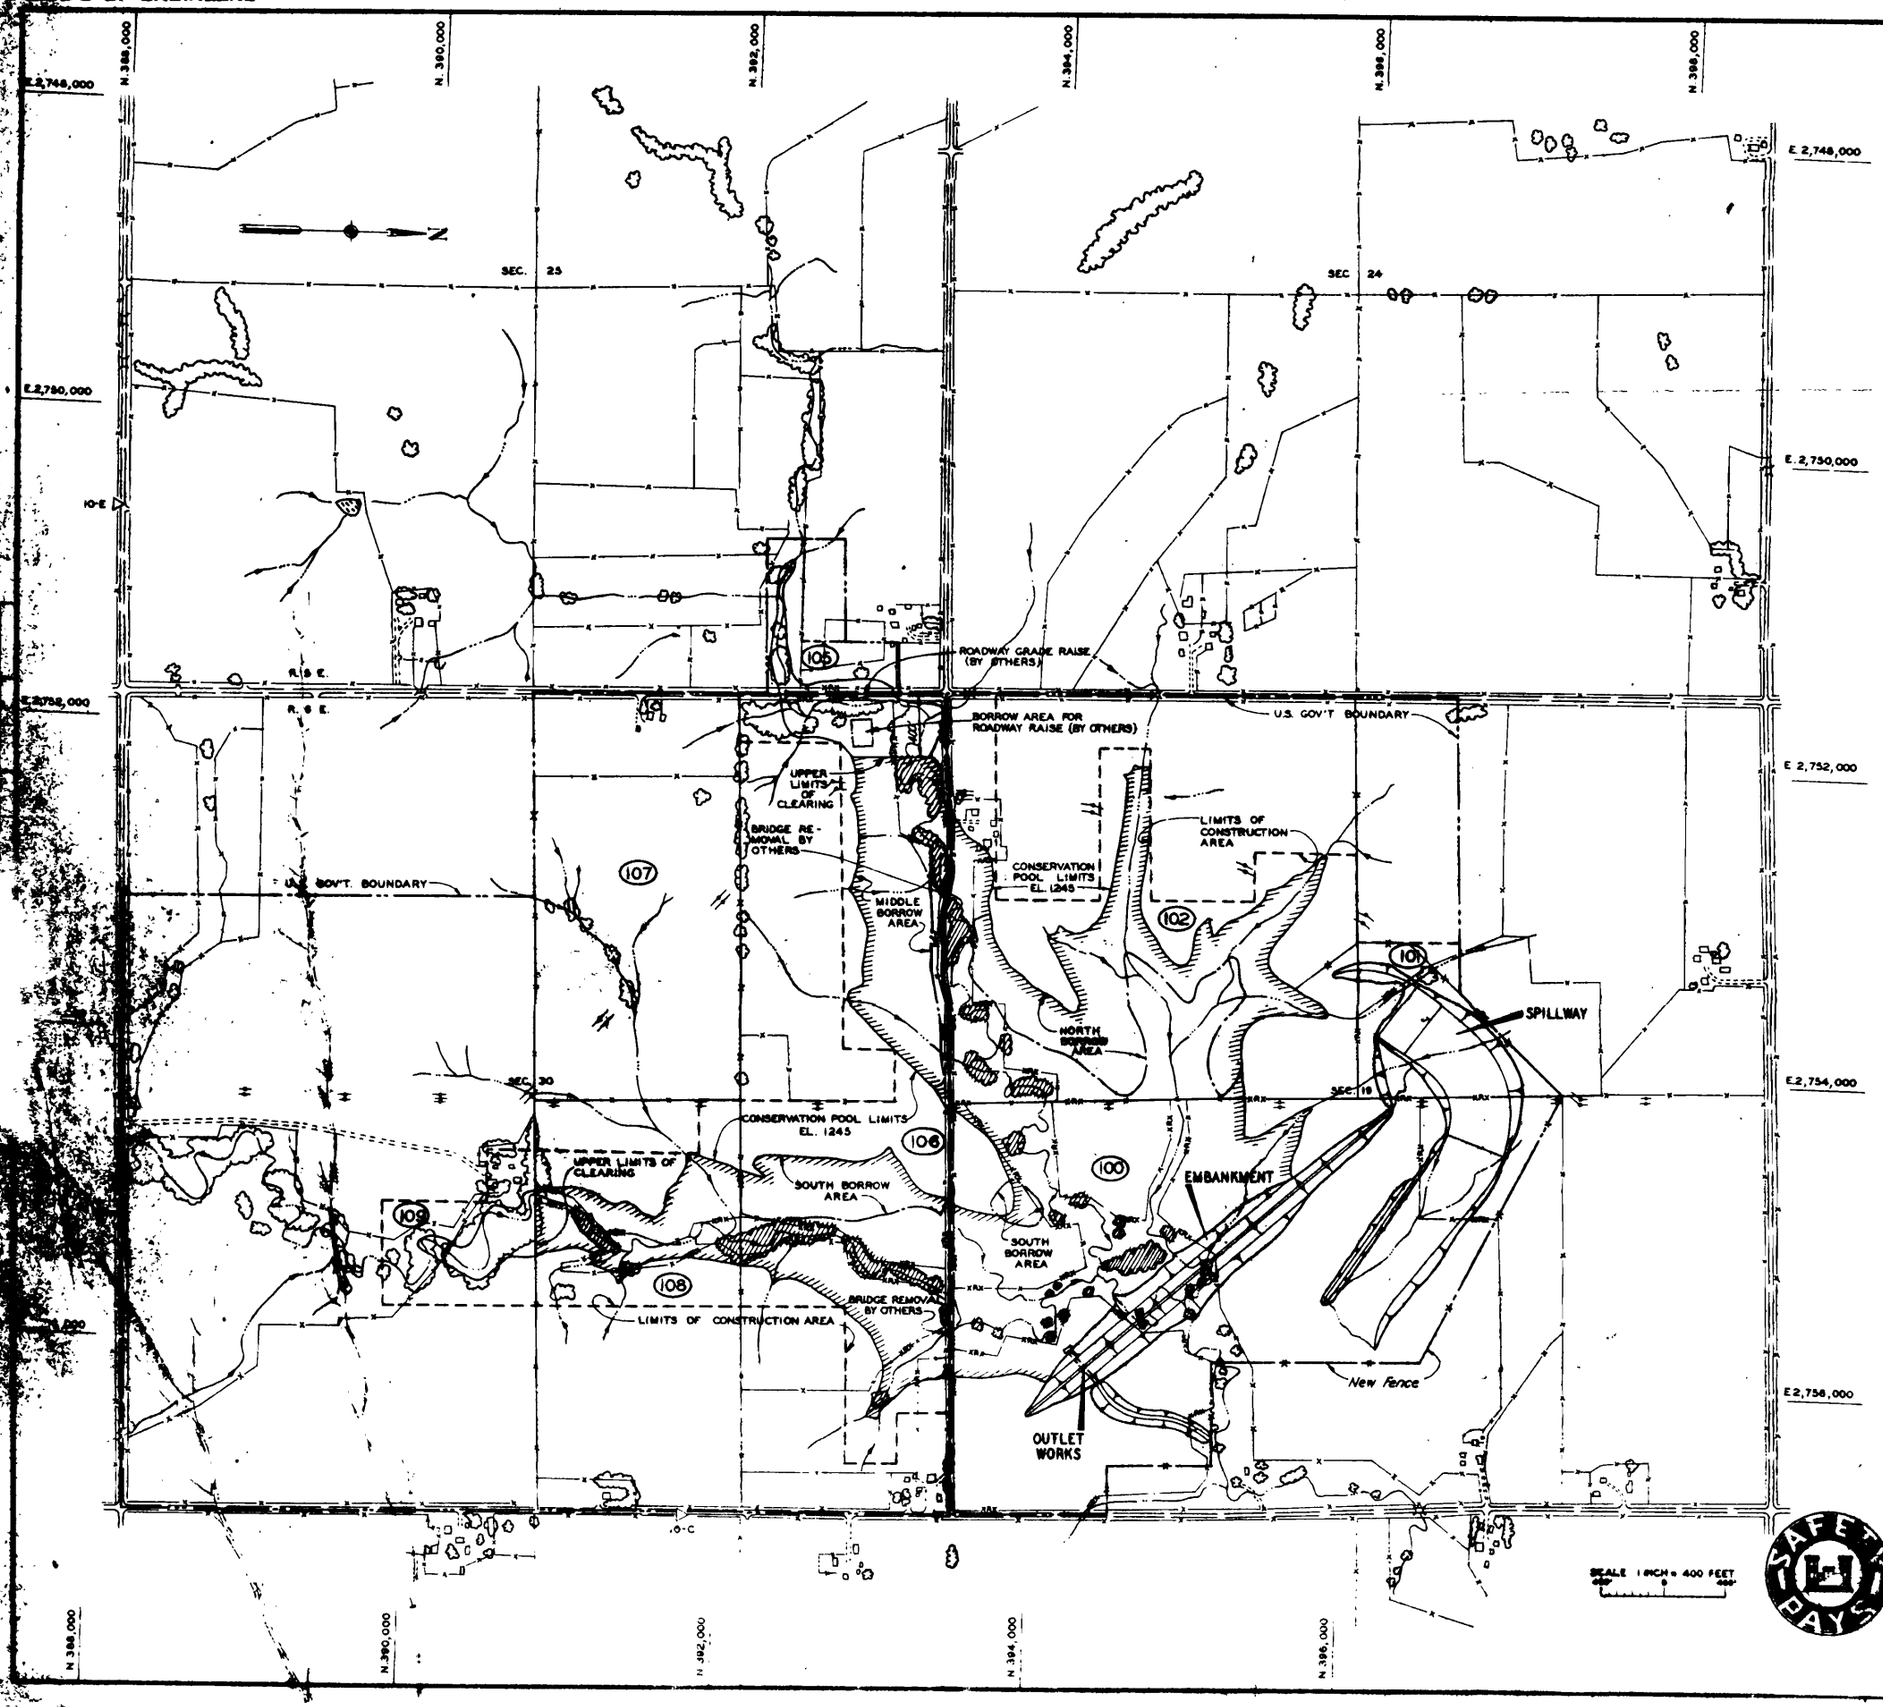

LEGEND:

- APPROX. AREAS OF TREES AND BRUSH.
- APPROX. AREA TO BE CLEARED.
- FENCE (APPROX. LOCATION)
- FENCE TO BE REMOVED
- U.S. GOV'T. BOUNDARY
- LIMITS OF CONSTRUCTION AREA
- BORROW AREA
- EXISTING POWERLINE
- BUILDING LOCATIONS
- TRACT BOUNDARY LINE
- POWERLINE RELOCATION (BY OTHERS)
- CLEARING LIMITS

GENERAL NOTES:

1. All utility lines within the limits of the conservation pool will be removed by others.

THIS DRAWING HAS BEEN REDUCED TO THREE-EIGHTHS THE ORIGINAL SCALE.

U. S. ARMY ENGINEER DISTRICT, OMAHA
CORPS OF ENGINEERS
OMAHA, NEBRASKA

SALT CREEK AND ITS TRIBUTARIES, NEBRASKA
YANKEE HILL DAM AND LAKE
SITE NO. 10
GENERAL PLAN
AND AREA USE

DESIGNED BY: M. J. S. / J. W. K.
DRAWN BY: E. H. B.
TRACED BY: E. H. B.
CHECKED BY: R. A. C. / L. J. S.
SUBMITTED BY: F. K. Knight, CHIEF, EMF, FDR & ASSOCIATION
APPROVED: H. A. Sikes, CHIEF, FDR & MTL DESIGN
APPROVED: Charles L. Hipp, CHIEF, ENGINEERING DIVISION
APPROVED: Harold J. St. Clair, COL., E.E., DISTRICT ENGINEER
DATE: MARCH 1965
SCALE: AS SHOWN
SPEC. NO.
CHANGED NUMBER
SHEET MSC 11 - 310E 2

OPERATION & MAINTENANCE PLATE B-2