CORPS OF ENGINEERS

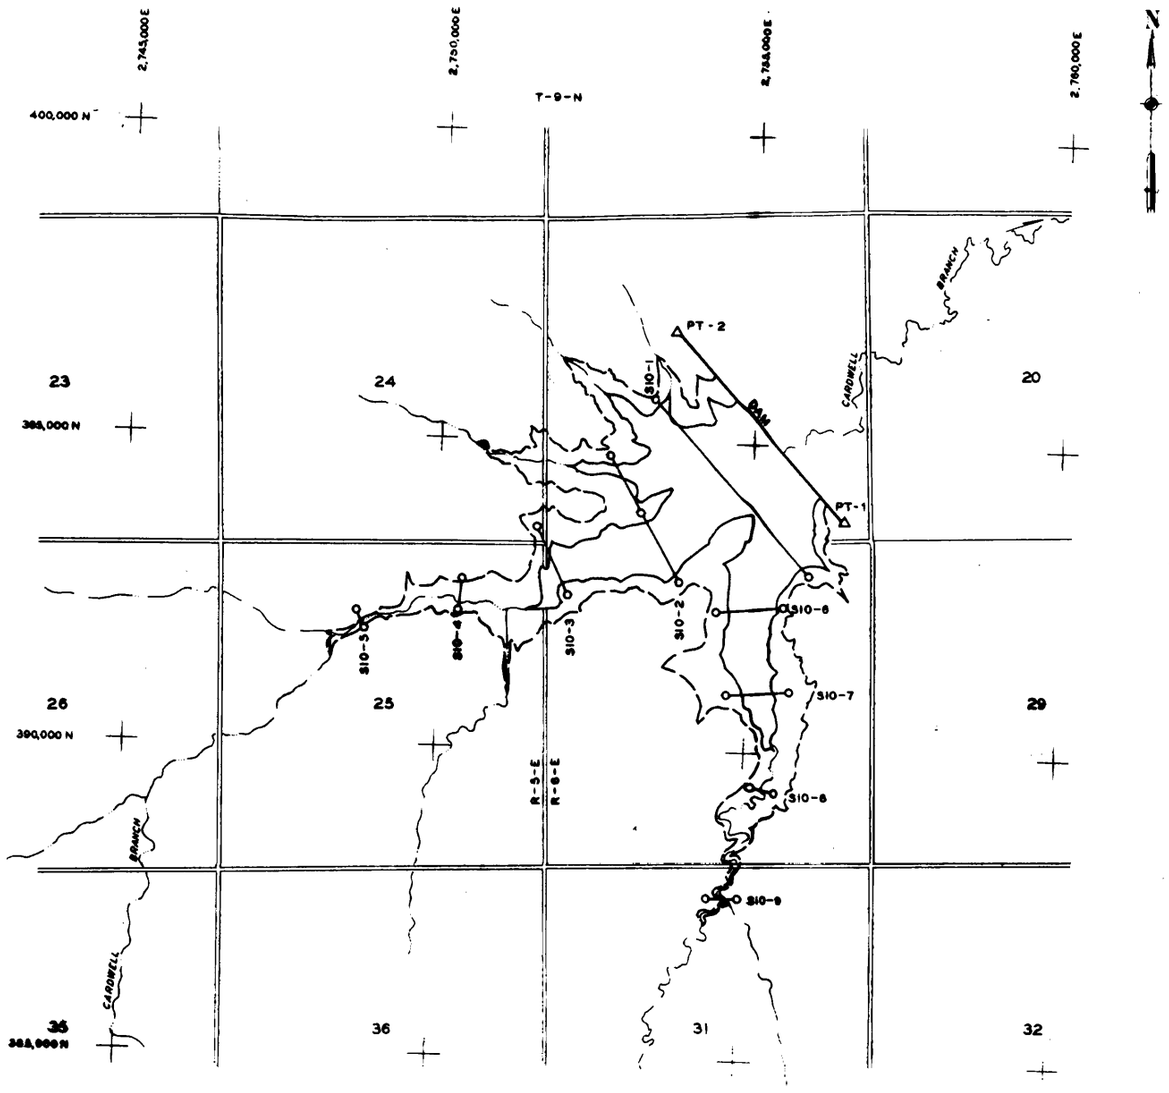

SCALE IN FEET
1000 0 1000 2000 3000

LEGEND:

——— TOP CONSERVATION POOL - ELEVATION 1345.0 MSL

— — — TOP FLOOD CONTROL POOL - ELEVATION 1362.0 MSL

O SEMI-PERMANENT MONUMENT

Δ TRIANGULATION STATION

NOTE:

DAM SITE LOCATED IN SECTION 18, T9N, R6E, LANCASTER COUNTY, NEBRASKA

THIS DRAWING HAS BEEN REDUCED TO THREE-EIGHTHS THE ORIGINAL SCALE.

U. S. ARMY ENGINEER DISTRICT, OMAHA
CORPS OF ENGINEERS
OMAHA, NEBRASKA

DESIGNED BY:
DRAWN BY:
CHECKED BY:
SUBMITTED BY:
CHIEF SECTION
RECOMMENDED:
CHIEF DESIGN BRANCH
APPROVED:
COL. U. S. DISTRICT ENGINEER

SALT CREEK AND TRIBUTARIES, NEB.
YANKEE HILL DAM
SITE NO. 10
LOCATION OF AGGRADATION RANGES

APPROVED: CHIEF ENGINEERING DIVISION
DATE:
SCALE: AS SHOWN
SPEC. NO. DACW 45
DRAWING NUMBER
SHEET

OPERATION & MAINTENANCE