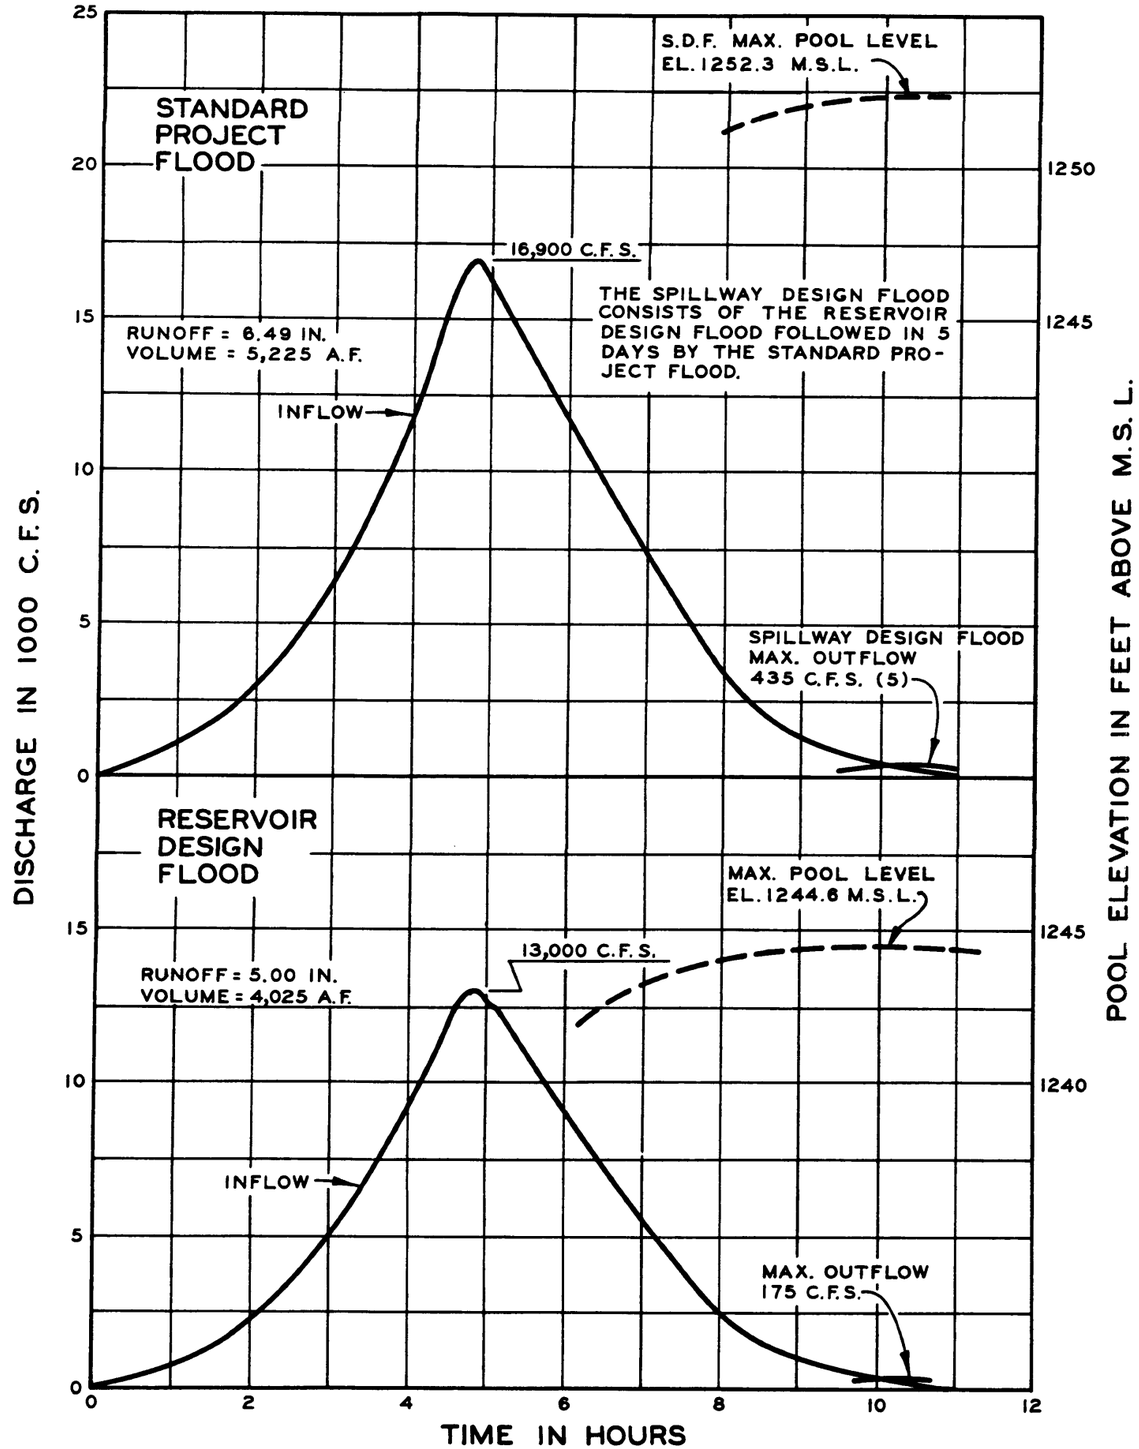

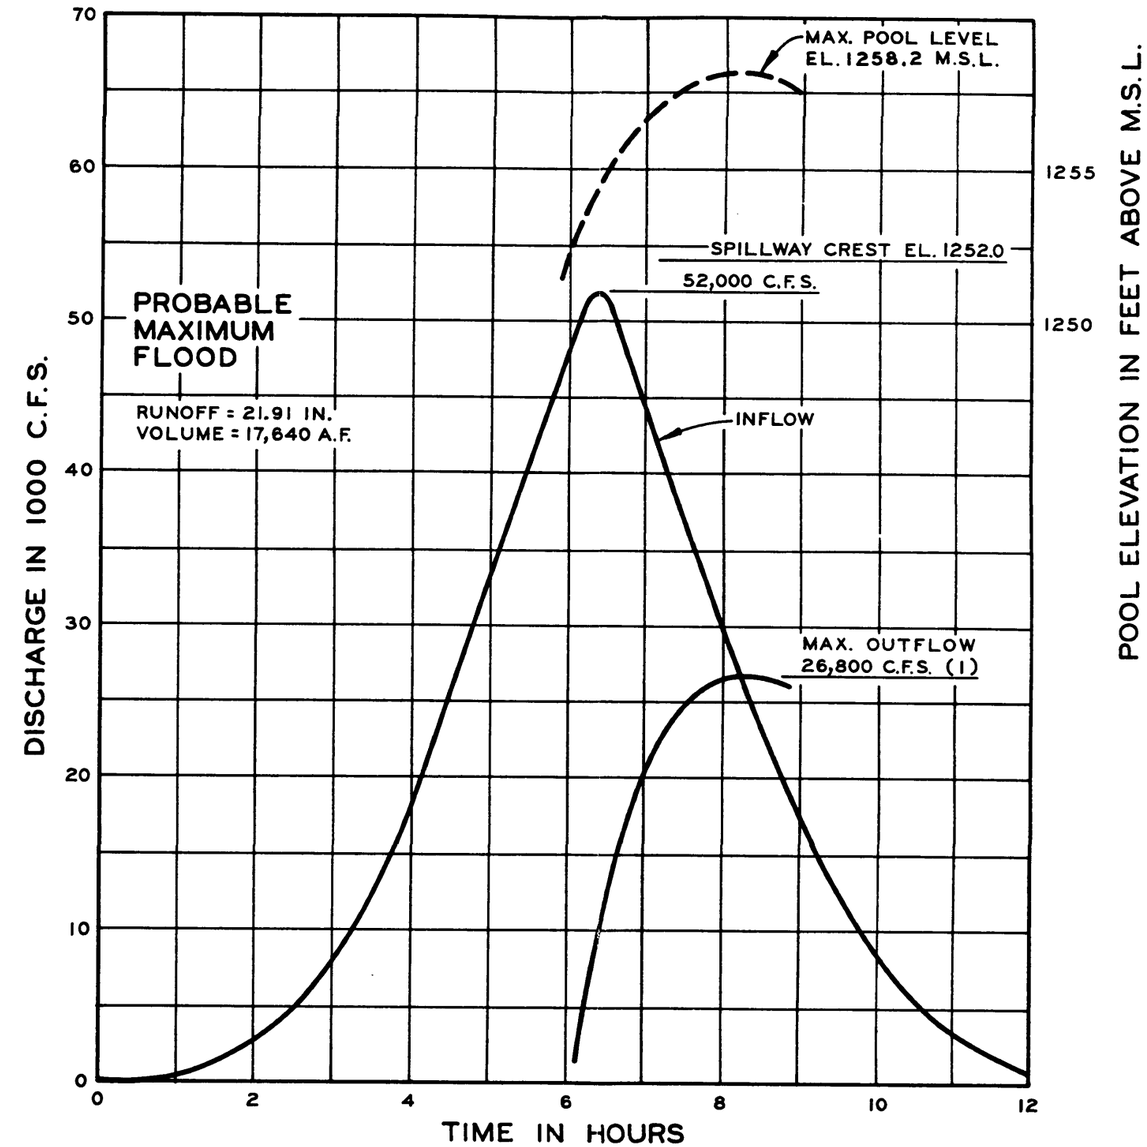

NOTES:

1. SPILLWAY = 26,570 C.F.S.
   OUTLETS = 230 C.F.S.
2. STARTING POOL FOR ALL FLOODS IS EL. 1232.9 FEET M.S.L.
3. D.A. = 15.1 SQ. MI.
4. OUTLETS ASSUMED 50% OPERATIVE
5. SPILLWAY = 220 C.F.S.
   OUTLET = 215 C.F.S.

SALT CREEK AND TRIBUTARIES

CONESTOGA LAKE

DAM NO. 12

DESIGN FLOODS

U. S. ARMY ENGINEER DISTRICT, OMAHA
CORPS OF ENGINEERS OMAHA, NEBRASKA