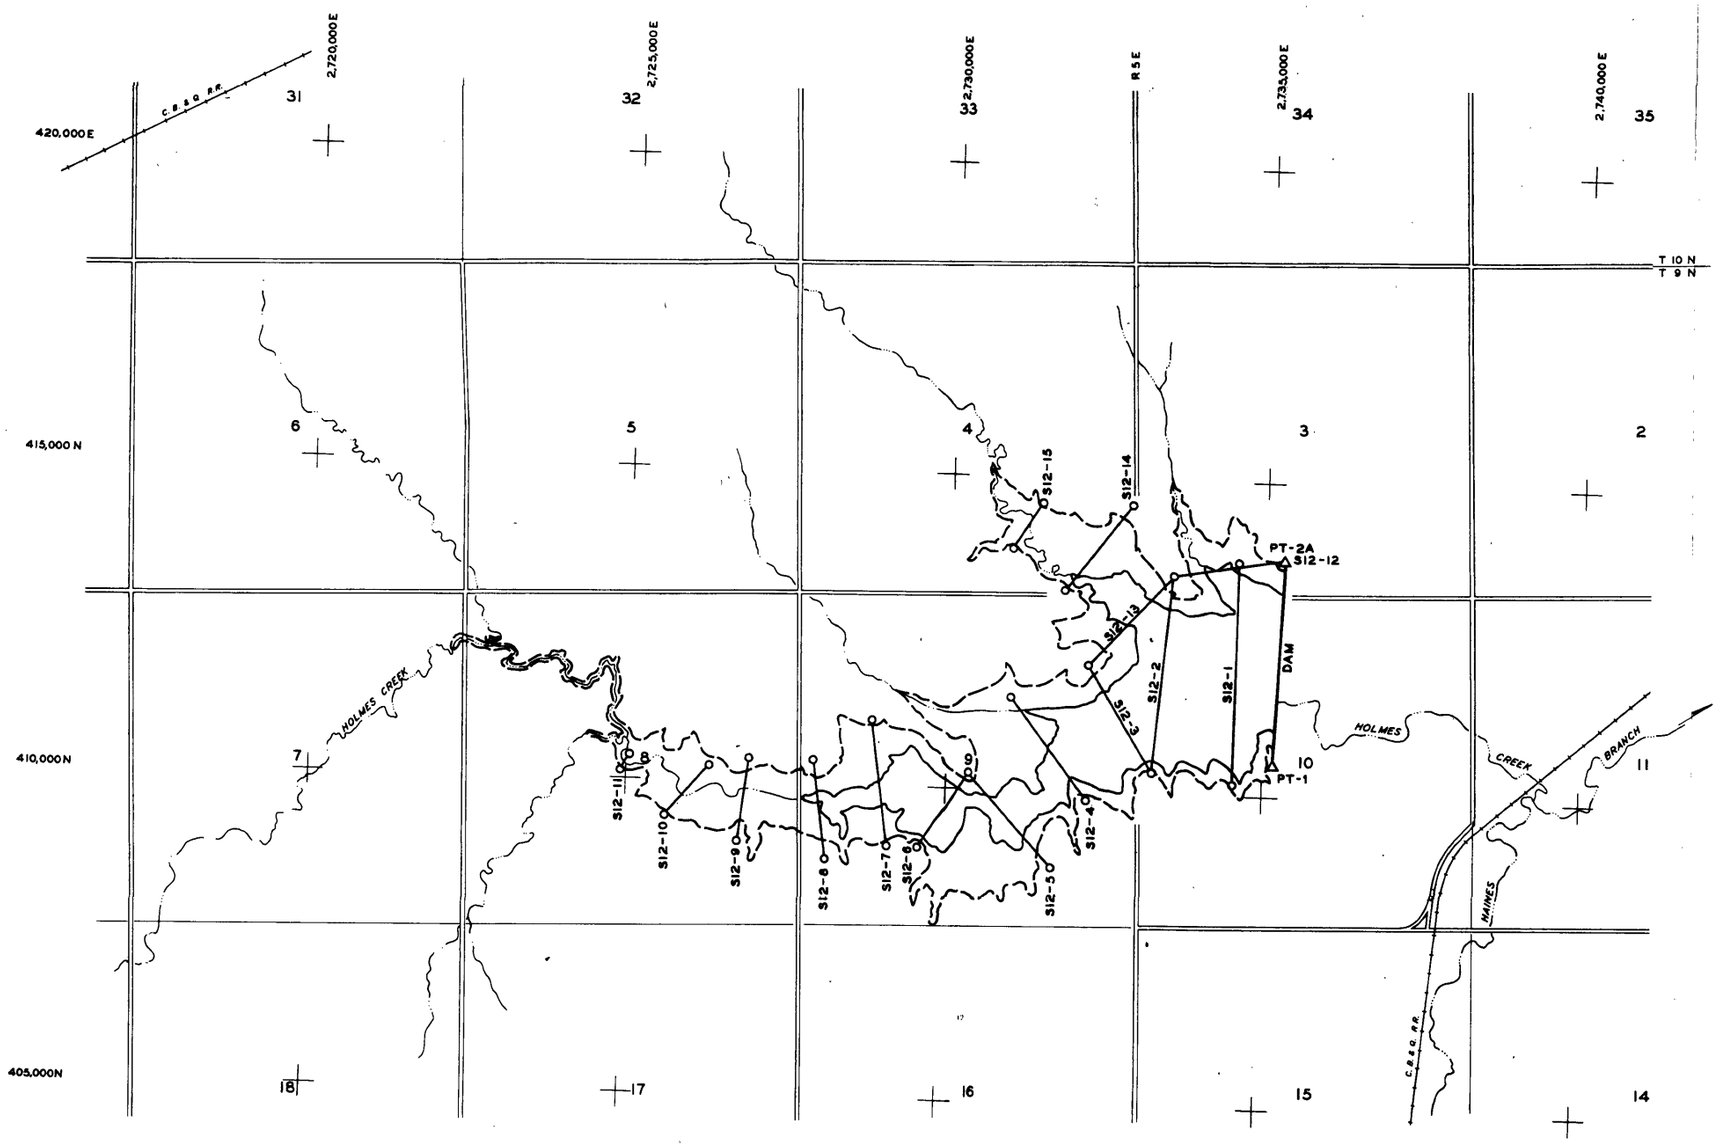

LEGEND:

——— TOP CONSERVATION POOL - ELEVATION [redacted] MSL

— — — TOP FLOOD CONTROL POOL - ELEVATION [redacted] MSL

○ SEMI-PERMANENT MONUMENT

△ TRIANGULATION STATION

NOTE:

DAM SITE LOCATED IN SECTION [redacted]
LANCASTER COUNTY, NEBRASKA

SCALE IN FEET
1000 0 1000 2000 3000

THIS DRAWING HAS BEEN REDUCED TO THREE-EIGHTHS THE ORIGINAL SCALE.

U. S. ARMY ENGINEER DISTRICT, OMAHA
CORPS OF ENGINEERS
OMAHA, NEBRASKA

SALT CREEK AND ITS TRIBUTARIES, NEBRASKA
CONESTOGA DAM AND LAKE
SITE NO. 12

LOCATION OF AGGRADATION RANGES

DESIGNED BY:
DRAWN BY:
CHECKED BY:
SUBMITTED BY:
CHIEF SECTION
RECOMMENDED:
CHIEF DESIGN BRANCH
APPROVED:
CHIEF ENGINEERING DIVISION
DATE:
APPROVED:
COL. S. E., DISTRICT ENGINEER
SCALE: AS SHOWN
SPEC. NO. DACW 45
DRAWING NUMBER
SHEET