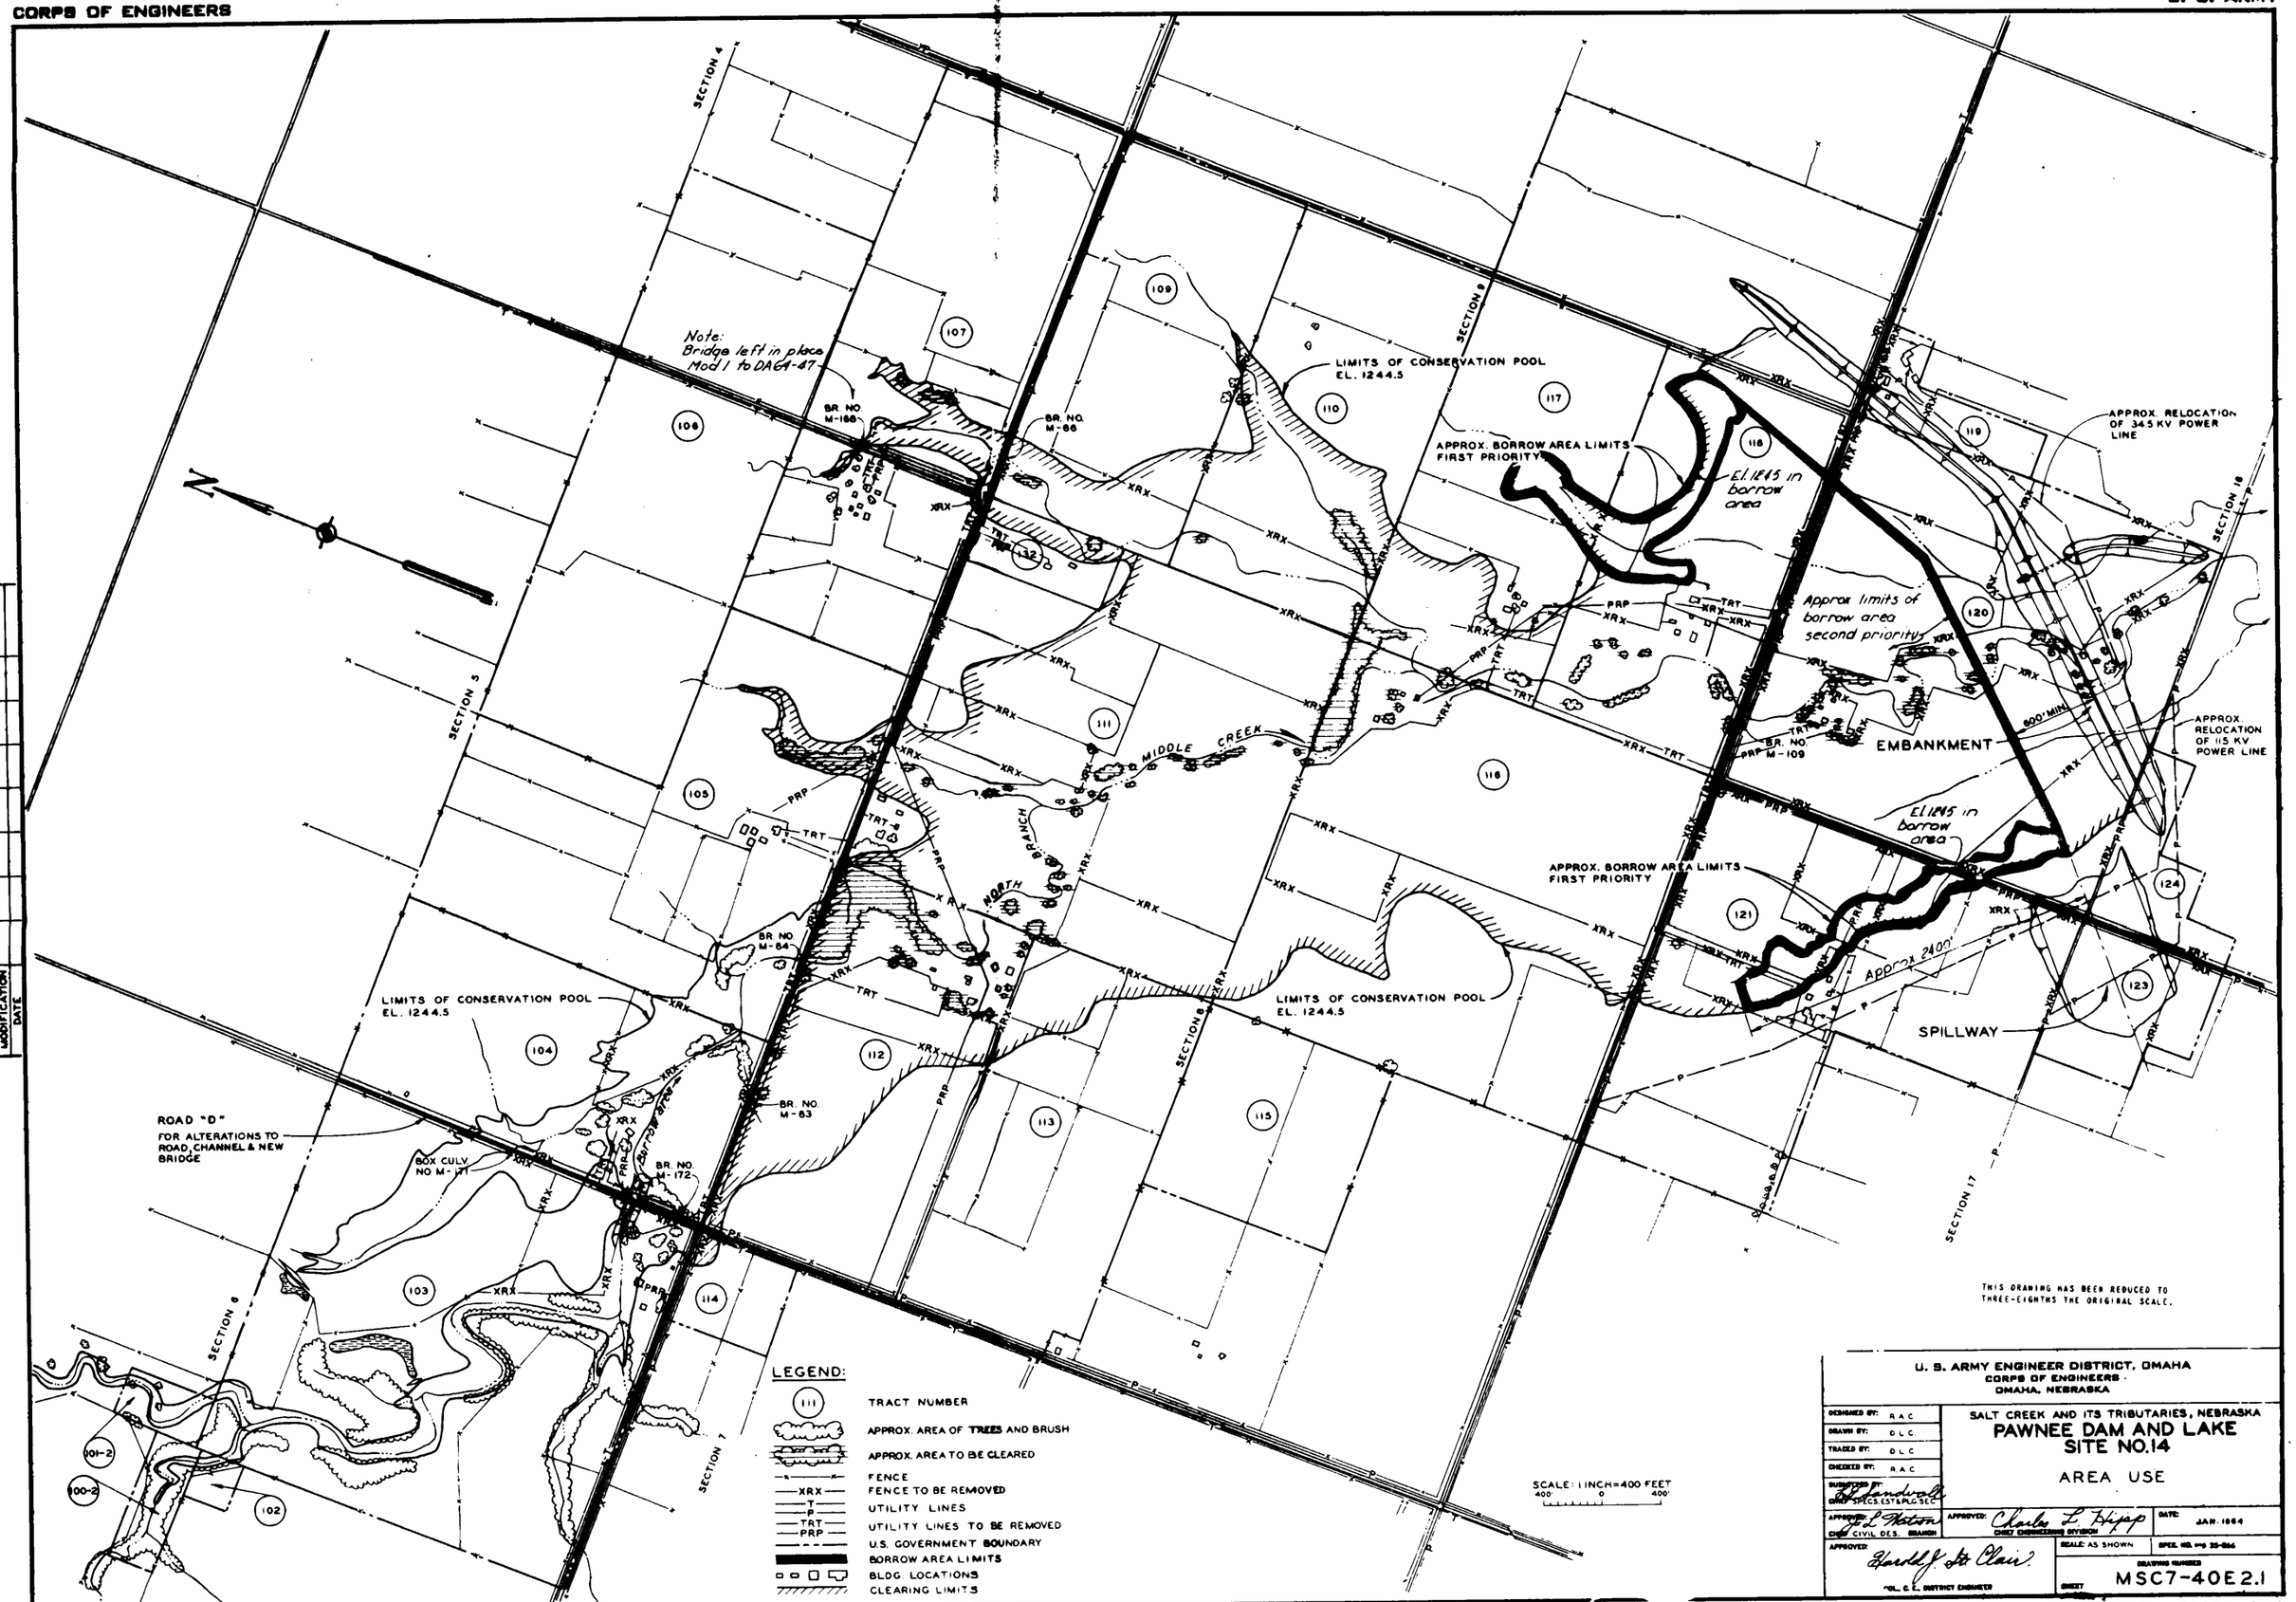
SECTION 4
SECTION 5
SECTION 6
SECTION 7
SECTION 8
SECTION 16
SECTION 17
Note: Bridge left in place Mod 1 to DA64-47
BR. NO. M-165
BR. NO. M-66
BR. NO. M-84
BR. NO. M-83
BR. NO. M-172
BR. NO. M-109
BOX CULV. NO. M-171
LIMITS OF CONSERVATION POOL EL. 1244.5
APPROX. BORROW AREA LIMITS FIRST PRIORITY
El. 1245 in borrow area
Approx limits of borrow area second priority
APPROX. RELOCATION OF 34.5 KV POWER LINE
APPROX. RELOCATION OF 115 KV POWER LINE
EMBANKMENT
800' MIN.
Approx 2400'
SPILLWAY
MIDDLE CREEK
NORTH BRANCH
ROAD "D" FOR ALTERATIONS TO ROAD, CHANNEL & NEW BRIDGE
THIS DRAWING HAS BEEN REDUCED TO THREE-EIGHTHS THE ORIGINAL SCALE.
LEGEND:
TRACT NUMBER
APPROX. AREA OF TREES AND BRUSH
APPROX. AREA TO BE CLEARED
FENCE
FENCE TO BE REMOVED
UTILITY LINES
UTILITY LINES TO BE REMOVED
U.S. GOVERNMENT BOUNDARY
BORROW AREA LIMITS
BLDG. LOCATIONS
CLEARING LIMITS
SCALE: 1 INCH = 400 FEET
400' 0 400'
ADDENDA NO.
DATE
MODIFICATION
DATE
U. S. ARMY ENGINEER DISTRICT, OMAHA
CORPS OF ENGINEERS
OMAHA, NEBRASKA
DESIGNED BY: R.A.C.
DRAWN BY: D.L.C.
TRACED BY: D.L.C.
CHECKED BY: R.A.C.
SUBMITTED BY: Chief Specs Estimg. Sec.
APPROVED: Chief Civil Des. Branch
APPROVED: Chief Engineering Division
APPROVED: Col. C.E. District Engineer
SALT CREEK AND ITS TRIBUTARIES, NEBRASKA
PAWNEE DAM AND LAKE
SITE NO. 14
AREA USE
DATE: JAN. 1964
SCALE: AS SHOWN
SPEC. NO. DA-25-066
DRAWING NUMBER
SHEET
MSC7-40E2.1