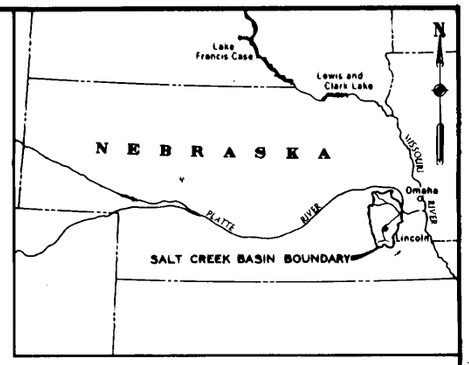

LOCATION MAP

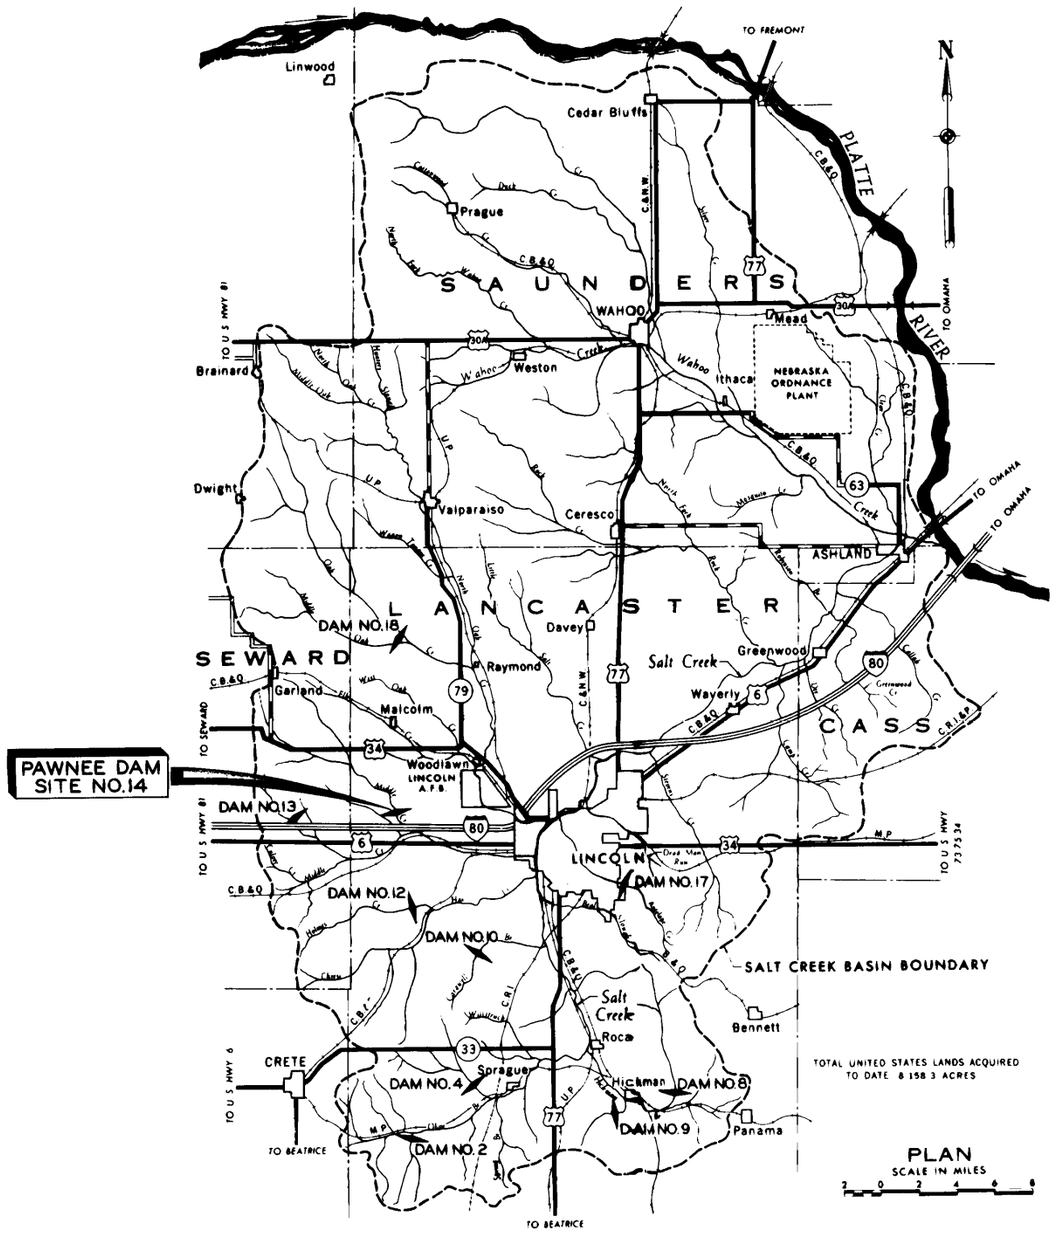

THIS DRAWING HAS BEEN REDUCED TO THREE-EIGHTHS THE ORIGINAL SCALE.

DATE	DESCRIPTION	MADE	APPR'D

REVISIONS

U. S. ARMY ENGINEER DISTRICT, OMAHA
CORPS OF ENGINEERS
OMAHA, NEBRASKA

DESIGNED BY:
DRAWN BY:
CHECKED BY:
SUBMITTED BY:
CHIEF SECTION
RECOMMENDED:
CHIEF BRANCH

SALT CREEK AND ITS TRIBUTARIES, NEBRASKA
PAWNEE DAM AND LAKE
SITE NO.14
PROJECT LOCATION MAP

APPROVED: CHIEF ENGINEERING DIVISION
DATE:

APPROVED: COL. C. E., DISTRICT ENGINEER

SCALE: AS SHOWN
SPEC. NO DACA45
DRAWING NUMBER
SHEET

SAFETY DAYS

THIS PLAN ACCOMPANIES CONTRACT No. DACA45 MODIFICATION No.