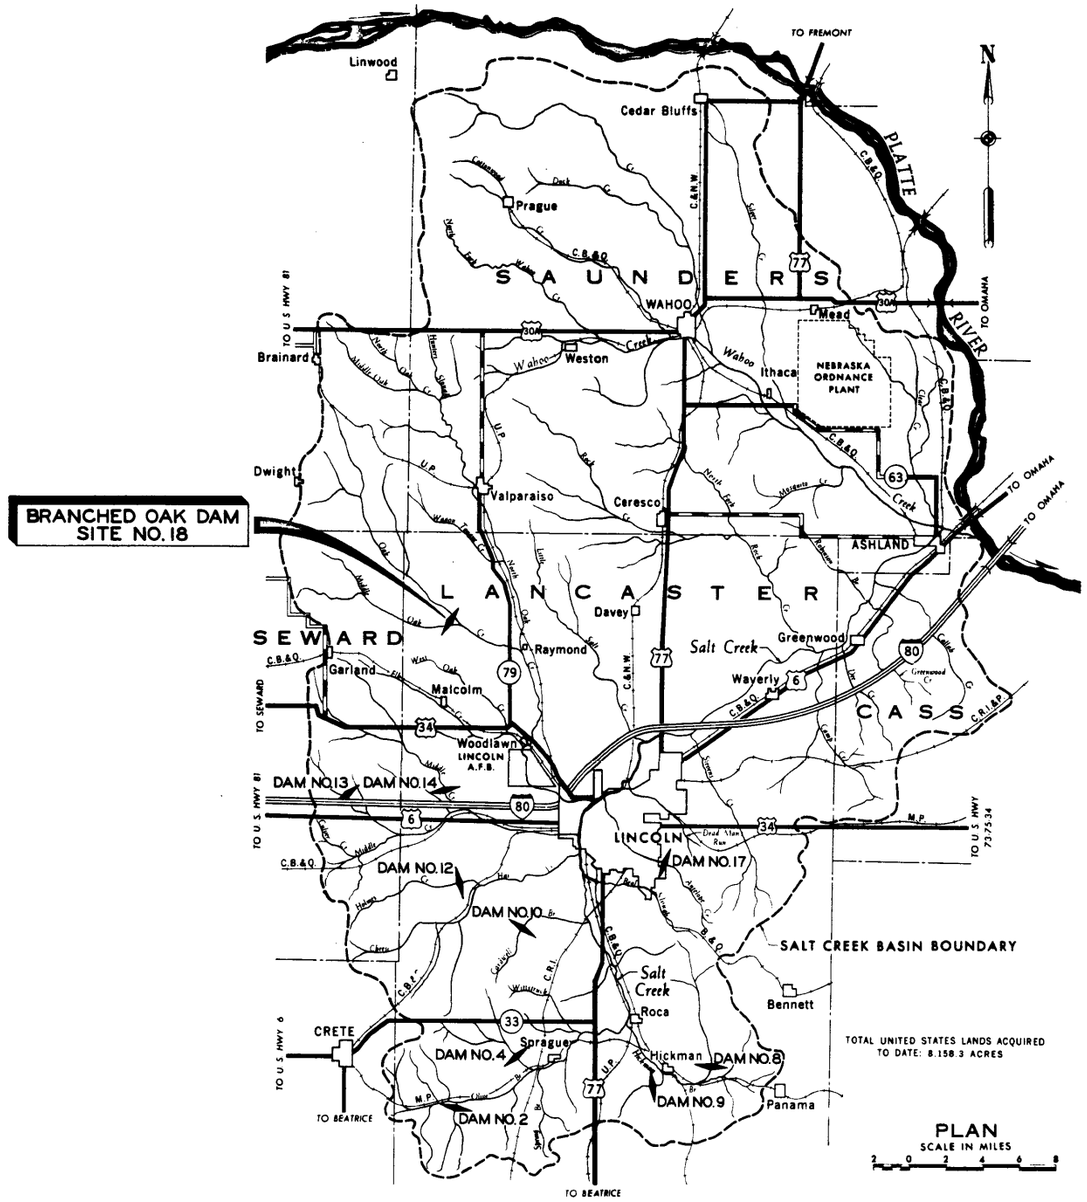

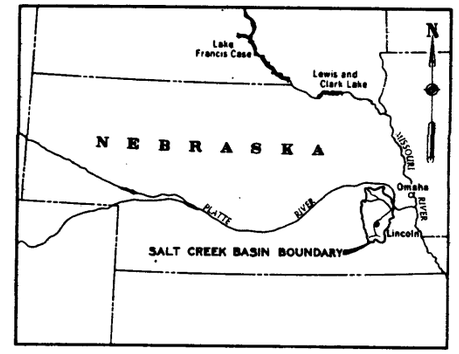

LOCATION MAP

THIS DRAWING HAS BEEN REDUCED TO THREE-EIGHTHS THE ORIGINAL SCALE.

DATE	DESCRIPTION	MADE	APPR'D

REVISIONS

U. S. ARMY ENGINEER DISTRICT, OMAHA
CORPS OF ENGINEERS
OMAHA, NEBRASKA

SALT CREEK AND ITS TRIBUTARIES, NEBRASKA
BRANCHED OAK DAM AND LAKE
SITE NO. 18
PROJECT LOCATION MAP

DESIGNED BY:
DRAWN BY:
CHECKED BY:
SUBMITTED BY:
CHIEF SECTION
RECOMMENDED:
CHIEF DESIGN BRANCH
APPROVED: CHIEF ENGINEERING DIVISION
DATE:
APPROVED: COL. C. E., DISTRICT ENGINEER
SCALE: AS SHOWN
SPEC. NO. DACA45
DRAWING NUMBER
SHEET

THIS PLAN ACCOMPANIES CONTRACT No. DACA45 MODIFICATION No.

$$ – THINK VALUE ENGINEERING – $$

OPERATION & MAINTENANCE PLATE B-1