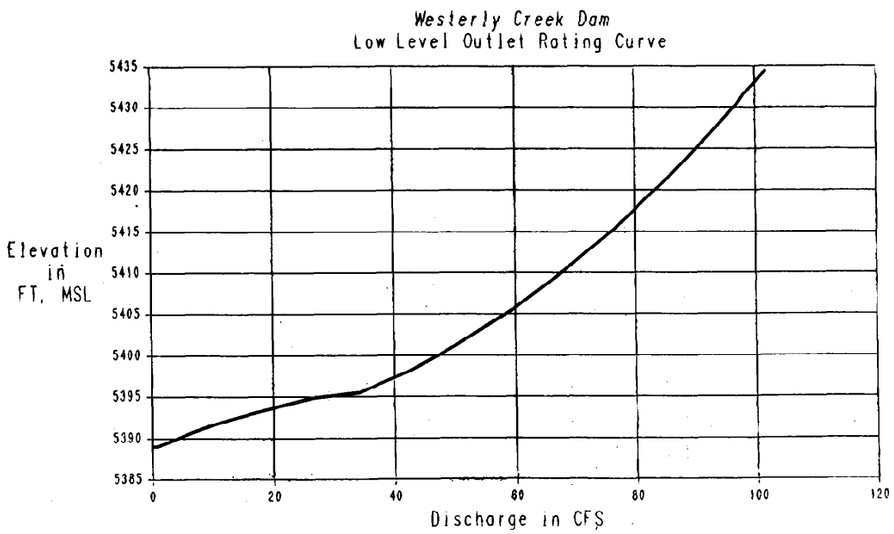

FIGURE 4-3

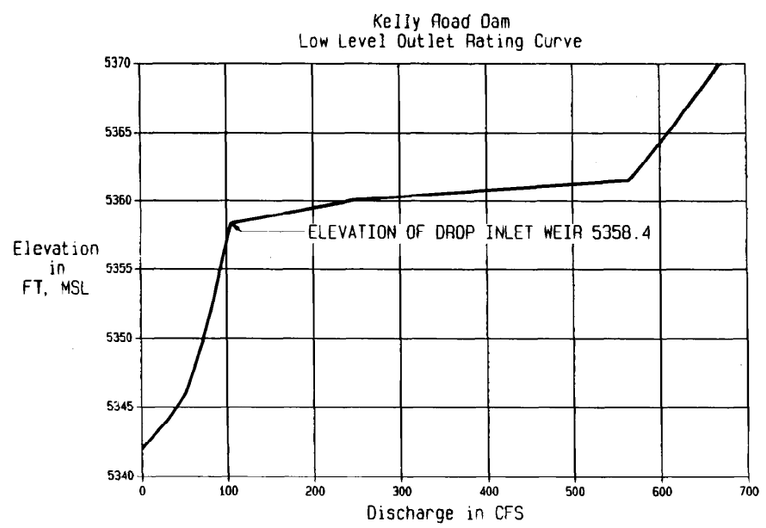

FIGURE 4-4

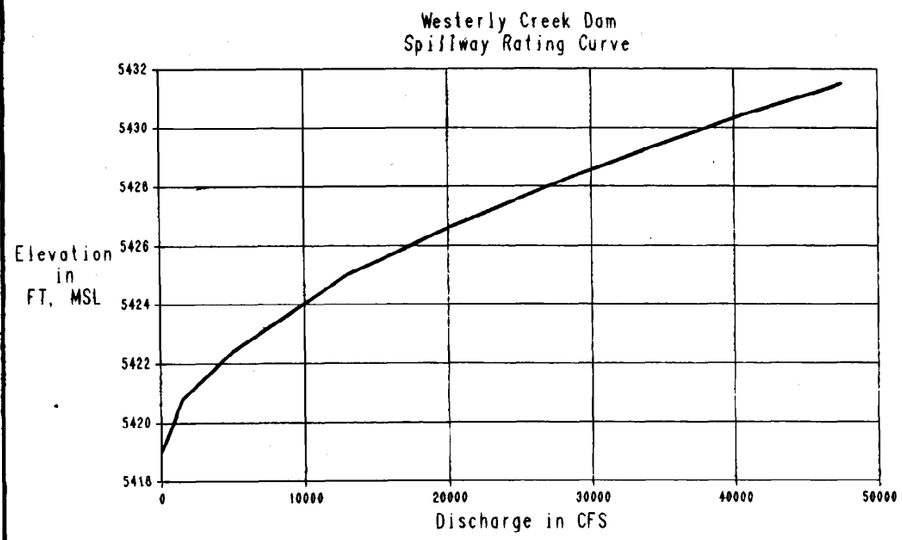

FIGURE 4-5

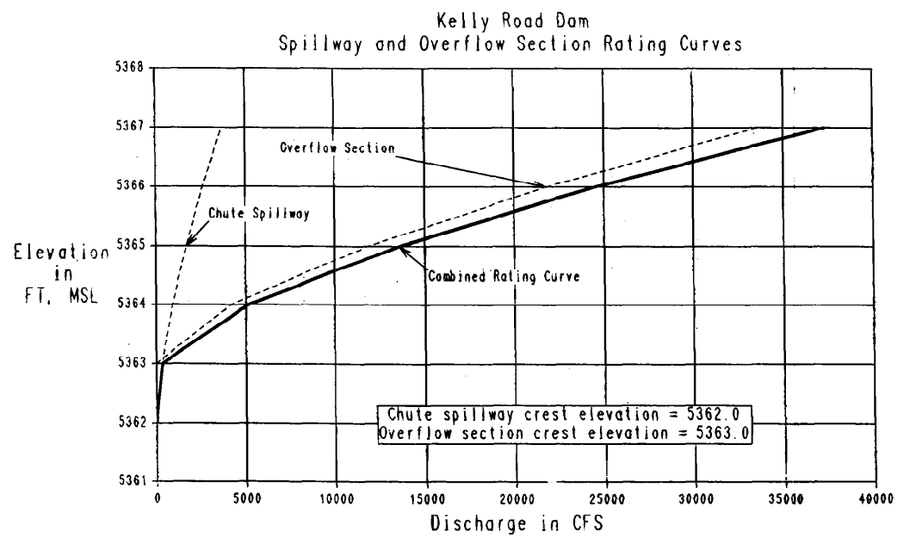

FIGURE 4-6

$$ — THINK VALUE ENGINEERING — $$

Revisions			
Symbol	Descriptions	Date	Approved

U.S. ARMY ENGINEER DISTRICT
CORPS OF ENGINEERS
OMAHA, NEBRASKA

METROPOLITAN DENVER AND
SOUTH PLATTE RIVER AND TRIBUTARIES
COLORADO, WYOMING AND NEBRASKA

WESTERLY CREEK

WESTERLY CREEK PROJECT

DISCHARGE RATING CURVES

Designed by:
Drawn by:
Checked by:
Reviewed by:
Submitted by:
Chief: Section

Scale: As Shown
Date:
Spec. No.: DACW45
Contract No.: DACW45
Drawing Code:

SAFETY DAYS