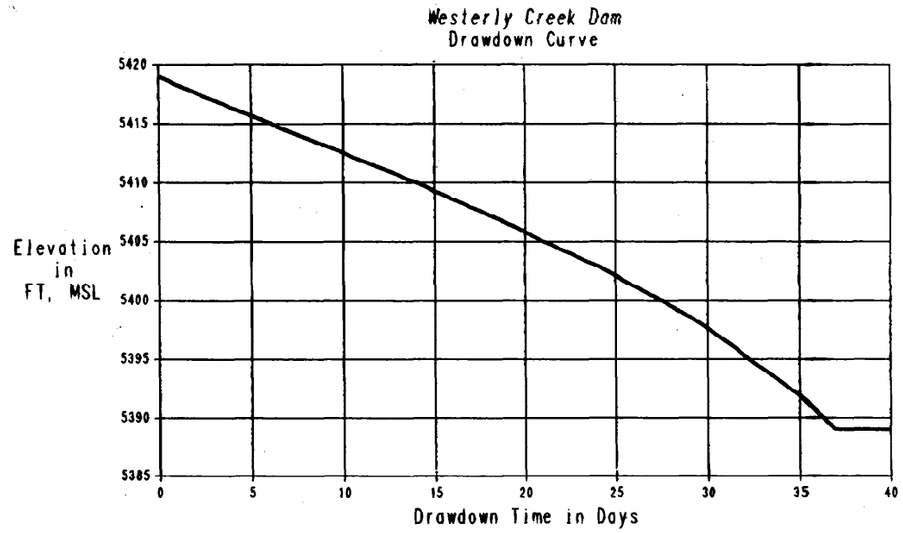

FIGURE 4-7

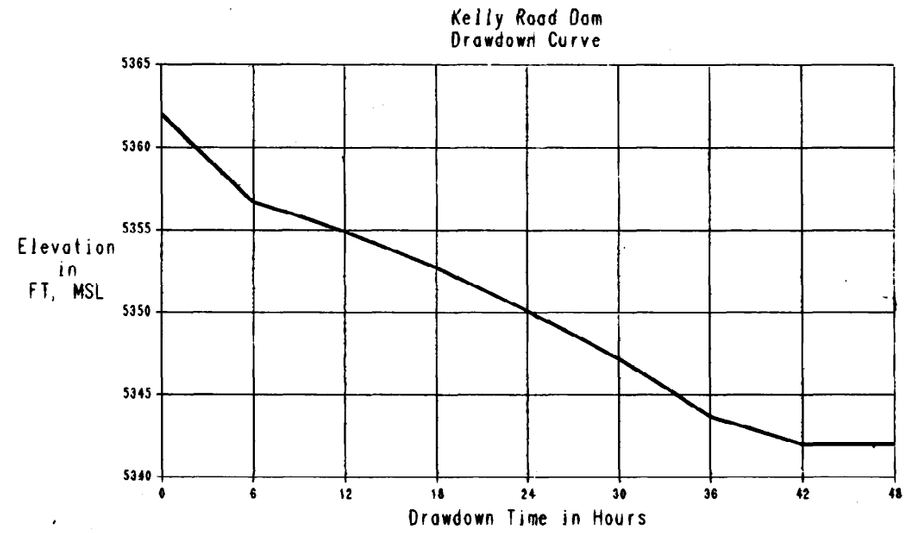

FIGURE 4-8

$$ — THINK VALUE ENGINEERING — $$

Revisions			
Symbol	Descriptions	Date	Approved

U.S. ARMY ENGINEER DISTRICT
CORPS OF ENGINEERS
OMAHA, NEBRASKA

Designed by:
Drawn by:
Checked by:
Reviewed by:
Submitted by:
Chief: Section

METROPOLITAN DENVER AND
SOUTH PLATTE RIVER AND TRIBUTARIES
COLORADO, WYOMING AND NEBRASKA

WESTERLY CREEK

WESTERLY CREEK PROJECT

DRAWDOWN CURVES

Scale: As Shown
Date:
Spec. No.: DACW45
Drawing Code:
Contract No.: DACW45

SAFETY PAYS

OPERATION AND MAINTENANCE MANUAL PLATE 3

GPO: 1995-637-916