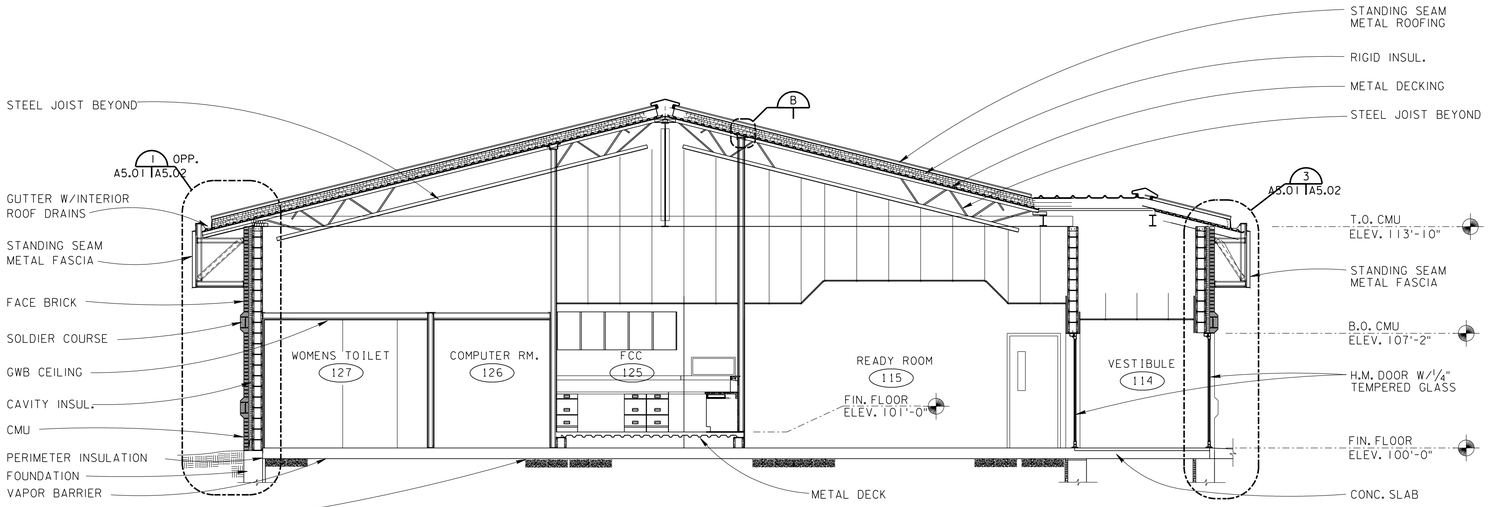

BUILDING SECTION A A1.01 A5.01
SCALE: 1/4 INCH = 1FOOT

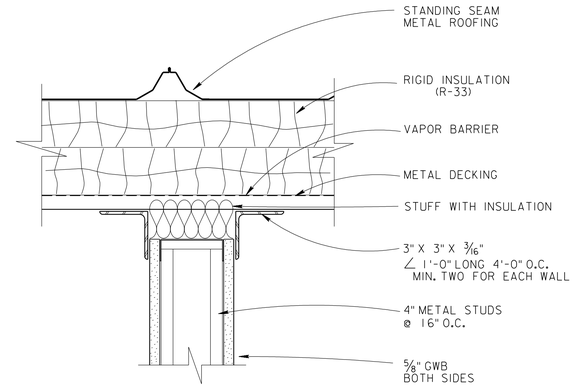

DETAIL A
SCALE: 3 INCHES = 1FOOT

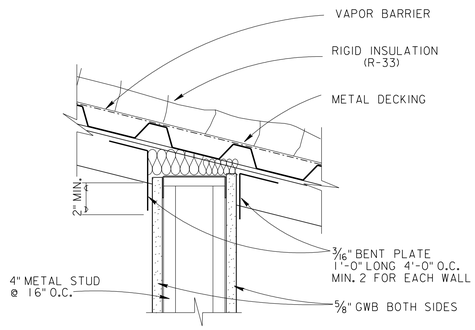

DETAIL B
SCALE: 3 INCHES = 1FOOT

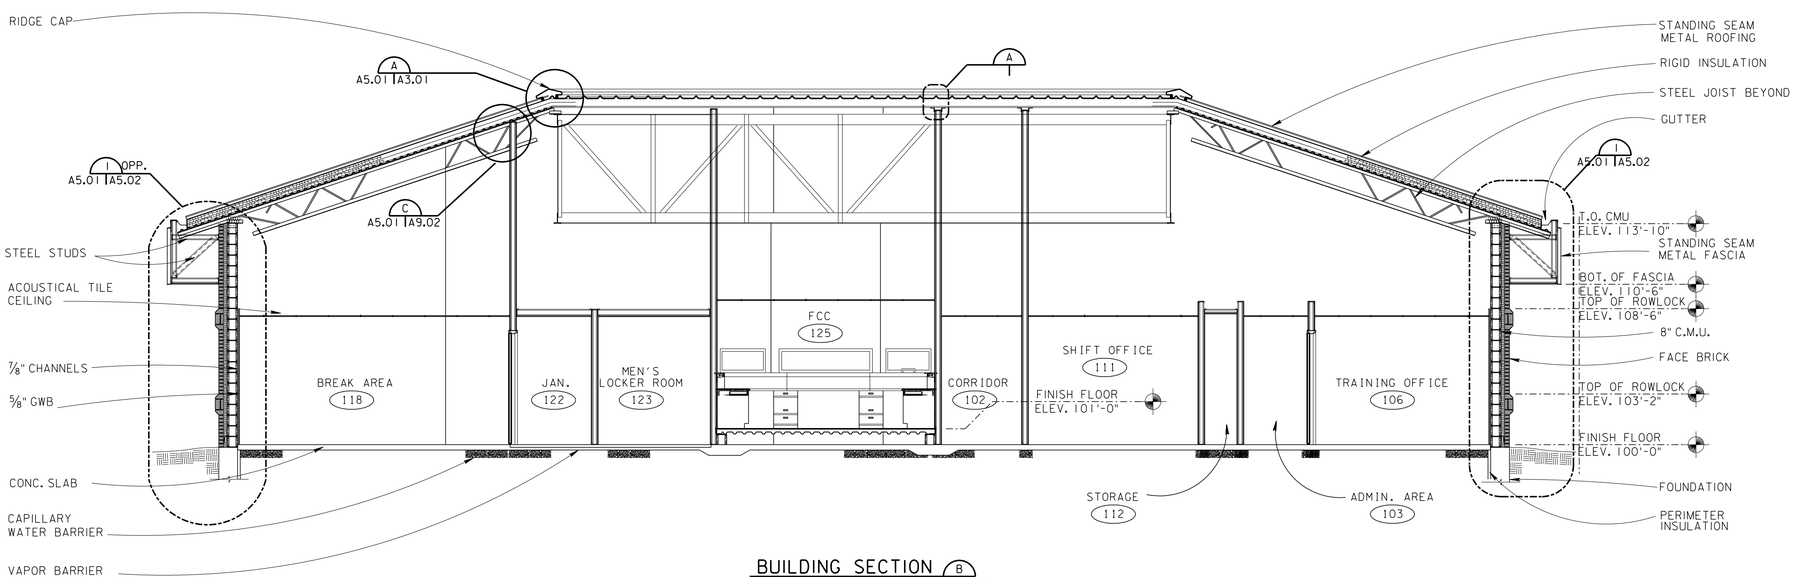

BUILDING SECTION B A1.01 A5.01
SCALE: 1/4 INCH = 1FOOT

SCALE. 3 INCHES = 1FOOT
0 3" 6" 12"

SCALE: 1/4 INCH = 1FOOT
12" 0 5'

COMPUTER AIDED DESIGN & DRAFTING

$$ – THINK VALUE ENGINEERING – $$

Revisions

Symbol	Descriptions	Date	Approved

U.S. ARMY ENGINEER DISTRICT
CORPS OF ENGINEERS
OMAHA, NEBRASKA

Designed by: M.D.M.
Drawn by: M.D.M.
Checked by: G.F.B.
Reviewed by:
Submitted by:
Chief: ARCH. Section

SITE NAME: OMAHA DISTRICT DESIGN GUIDE
SITE LOCATION

BUILDING SECTIONS

Plot Scale Ratio: 4:1
Design File: oddga004.dgn
Date: JUNE 2002
Spec. No.: DACA 45
Contract No.: DACA 45
Drawing Code: X
Sheet reference number: **A5.01**

D:\oddg\arch\oddga004.dgn 05/28/02 08:48:20 AM