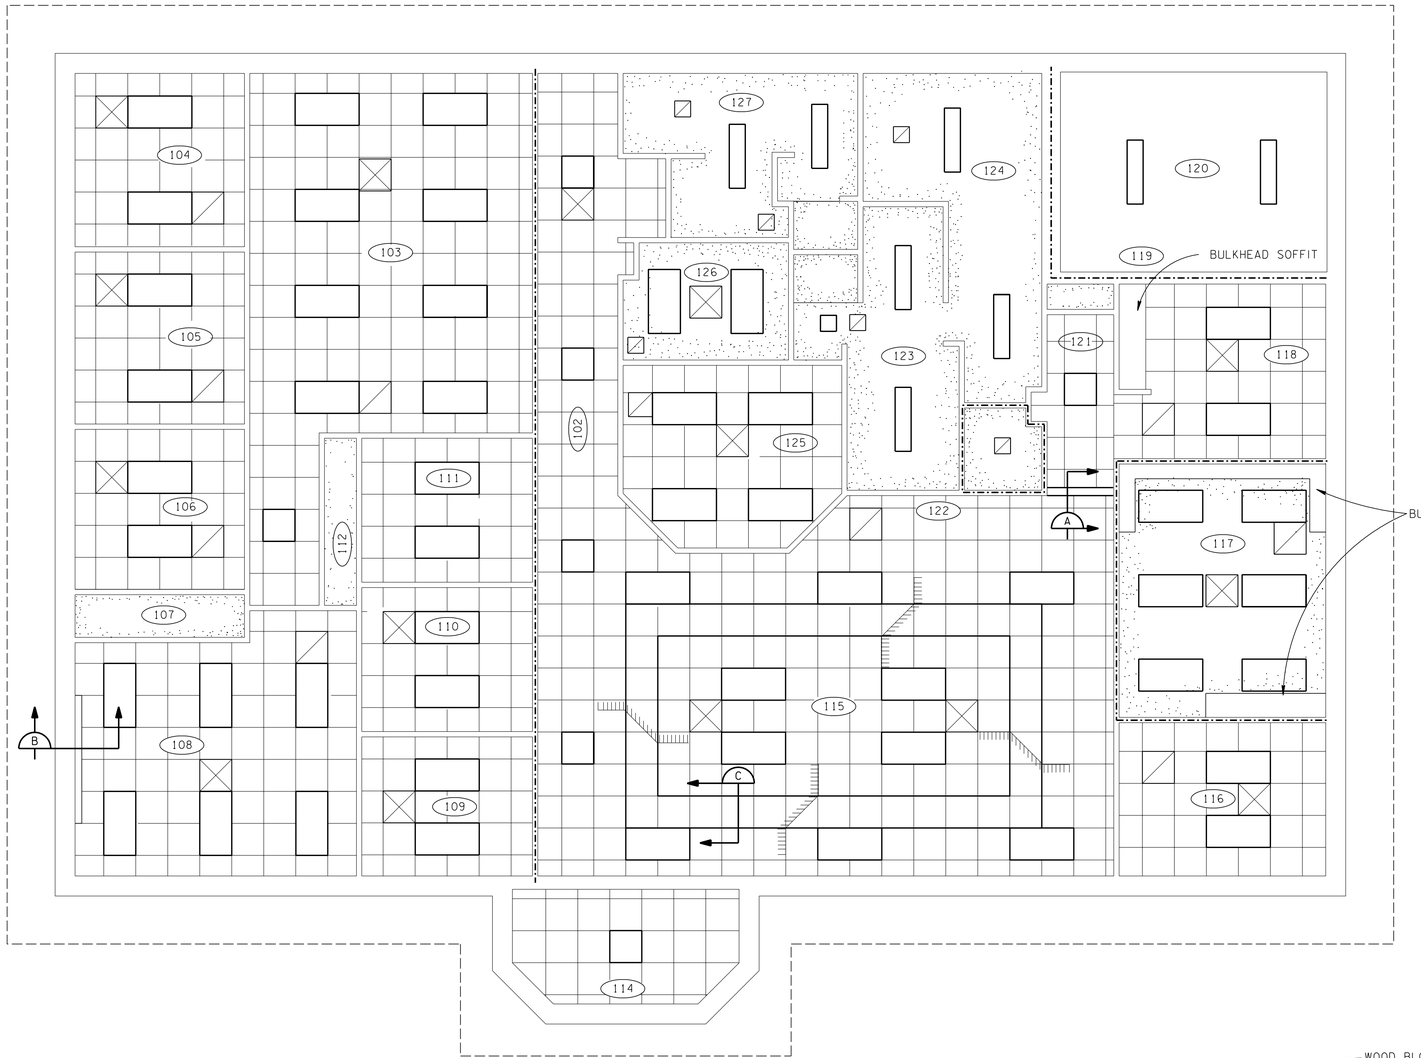

REFLECTED CEILING PLAN

SCALE: $\frac{1}{4}$ INCH = 1FOOT

ROOM NAMES

102 CORRIDOR
103 ADMINISTRATION AREA
104 OFFICER IN CHARGE
105 FUEL SUPERINTENDENT
106 TRAINING OFFICE
107 STORAGE
108 CONFERENCE CLASSROOM
109 OPERATIONS SUPEERINTENDENT
110 NCOIC OFFICE
111 SHIFT OFFICE
112 STORAGE
113 NOT USED
114 VESTIBULE
115 READY ROOM
116 QUALITY CONTROL INSPECTOR
117 LABORATORY
118 BREAK AREA
119 STORAGE
120 MECHANICAL ROOM
121 CORRIDOR
122 JANITOR
123 MEN'S LOCKER AREA
124 MEN'S TOILET
125 FCC
126 COMPUTER ROOM
127 WOMEN'S TOILET

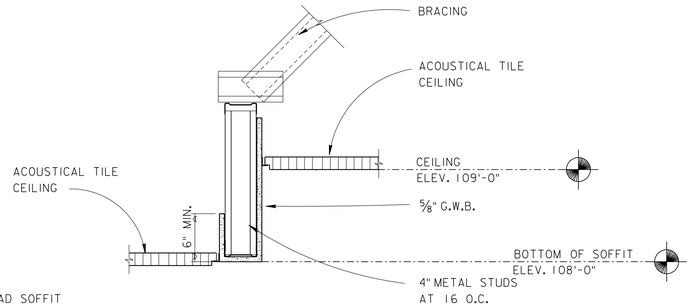

SOFFIT DETAIL (A)

SCALE: $1\frac{1}{2}$ INCH = 1FOOT

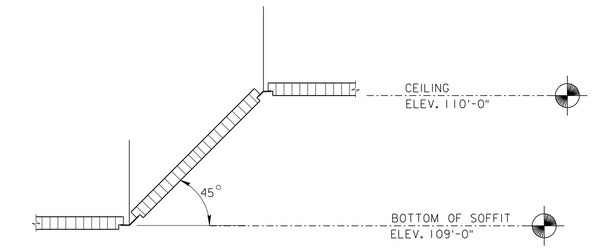

DETAIL (C)

SCALE: $1\frac{1}{2}$ INCH = 1FOOT

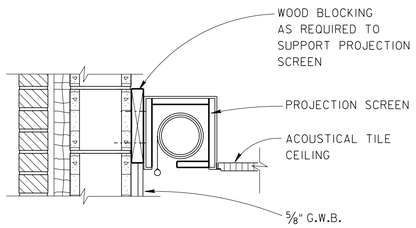

PROJECTION SCREEN DETAIL (B)

SCALE: $1\frac{1}{2}$ INCH = 1FOOT

SCALE: $1\frac{1}{2}$ INCH = 1FOOT

SCALE: $\frac{1}{4}$ INCH = 1FOOT

LEGEND:

- GYPSUM CEILING
- 2 X 2 ACOUSTICAL CEILING TILE
- 2 X 4 LIGHT FIXTURE (SEE ELECTRICAL)
- 1 X 4 LIGHT FIXTURE (SEE ELECTRICAL)
- LIGHT FIXTURE (SEE ELECTRICAL)
- RETURN AIR GRILL OR EXHAUST GRILL (SEE MECHANICAL)
- SUPPLY AIR DIFFUSER (SEE MECHANICAL)
- 1 HOUR FIRE RATED WALL
- SOFFIT

COMPUTER AIDED DESIGN & DRAFTING

$$ – THINK VALUE ENGINEERING – $$

Revisions

Symbol	Descriptions	Date	Approved

U.S. ARMY ENGINEER DISTRICT
CORPS OF ENGINEERS
OMAHA, NEBRASKA

Designed by: M.D.M.
Drawn by: M.D.M.
Checked by: G.F.B.
Reviewed by:
Submitted by:
Chief: ARCH. Section

SITE NAME: OMAHA DISTRICT DESIGN GUIDE
SITE LOCATION

REFLECTED CEILING PLAN

Plot Scale Ratio: 4:1
Design File: oddga007.dgn
Date: JUNE 2002
Spec. No.: DACA 45
Contract No.: DACA 45
Drawing Code: X
Sheet reference number: **A2.01**

D:\oddg\arch\oddga007.dgn 05/28/02 09:08:15 AM