**DESIGN DEVELOPMENT**
**30% COMPOSITE FLOOR PLAN**
MAY 12, 1994

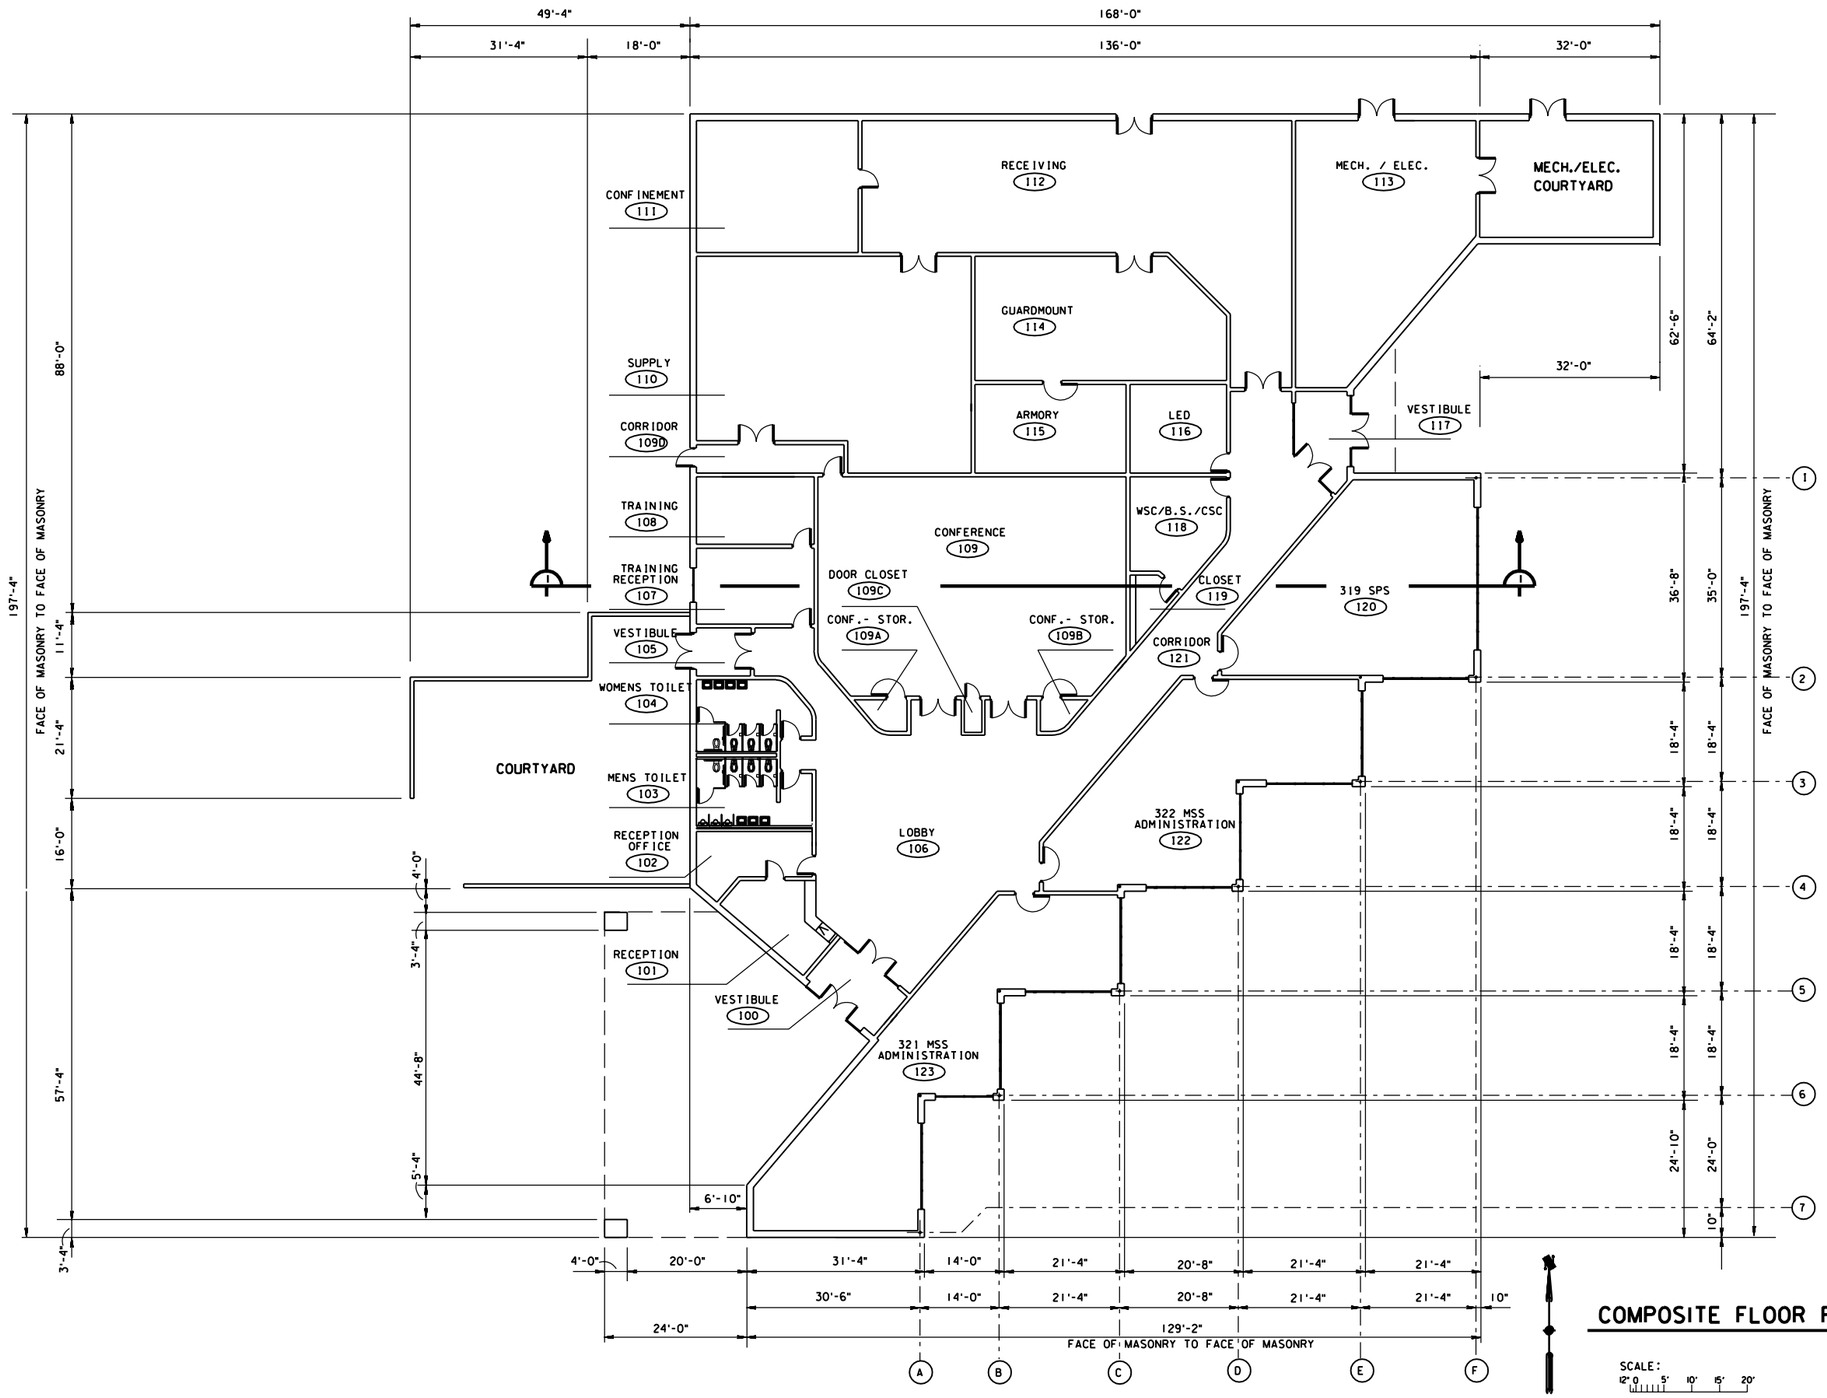


## COMPOSITE FLOOR PLAN

SCALE: 12" 0 5' 10' 15' 20'

## GROSS SQUARE FOOTAGE

| ROOM NO. | ROOM | SQ. FT. |
|---|---|---|
| 100 | VESTIBULE | 172 |
| 101 | RECEPTION | 248 |
| 102 | RECEPTION OFFICE | 201 |
| 103 | MENS TOILET | 280 |
| 104 | WOMENS TOILET | 263 |
| 105 | VESTIBULE | 100 |
| 106 | LOBBY | 1867 |
| 107 | TRAINING RECEPTION | 310 |
| 108 | TRAINING | 284 |
| 109 | CONFERENCE | 2146 |
| 109A | CONF. STORAGE | 39 |
| 109B | CONF. STORAGE | 39 |
| 109C | DOOR CLOSET | 23 |
| 109D | CORRIDOR | 141 |
| 110 | SUPPLY | 1775 |
| 111 | CONFINEMENT | 736 |
| 112 | RECEIVING | 2197 |
| 113 | MECH. / ELEC. | 1283 |
| 114 | GUARDMOUNT | 950 |
| 115 | ARMORY | 438 |
| 116 | LED | 275 |
| 117 | VESTIBULE | 275 |
| 118 | WSC / B.S. / CSC | 300 |
| 119 | CLOSET | 74 |
| 120 | 319 SPS | 1356 |
| 121 | CORRIDOR | 828 |
| 122 | 322 MSS ADMINISTRATION | 1352 |
| 123 | 321 MSS ADMINISTRATION | 1660 |
| | GRAND TOTAL | 19612 |

oddga722.dgn

**DRAWING NO. 7–22**

U.S. ARMY ENGINEER DISTRICT CORPS OF ENGINEERS – OMAHA, NEBRASKA

**ADMINISTRATION / SUPPLY BUILDING**
FORT McCOY, WISCONSIN

D:\oddg\arch\oddga722.dgn 05/21/02 08:41:06 AM