DESIGN DEVELOPMENT
30% FLOOR PLAN– AREA 1
MAY 12, 1994

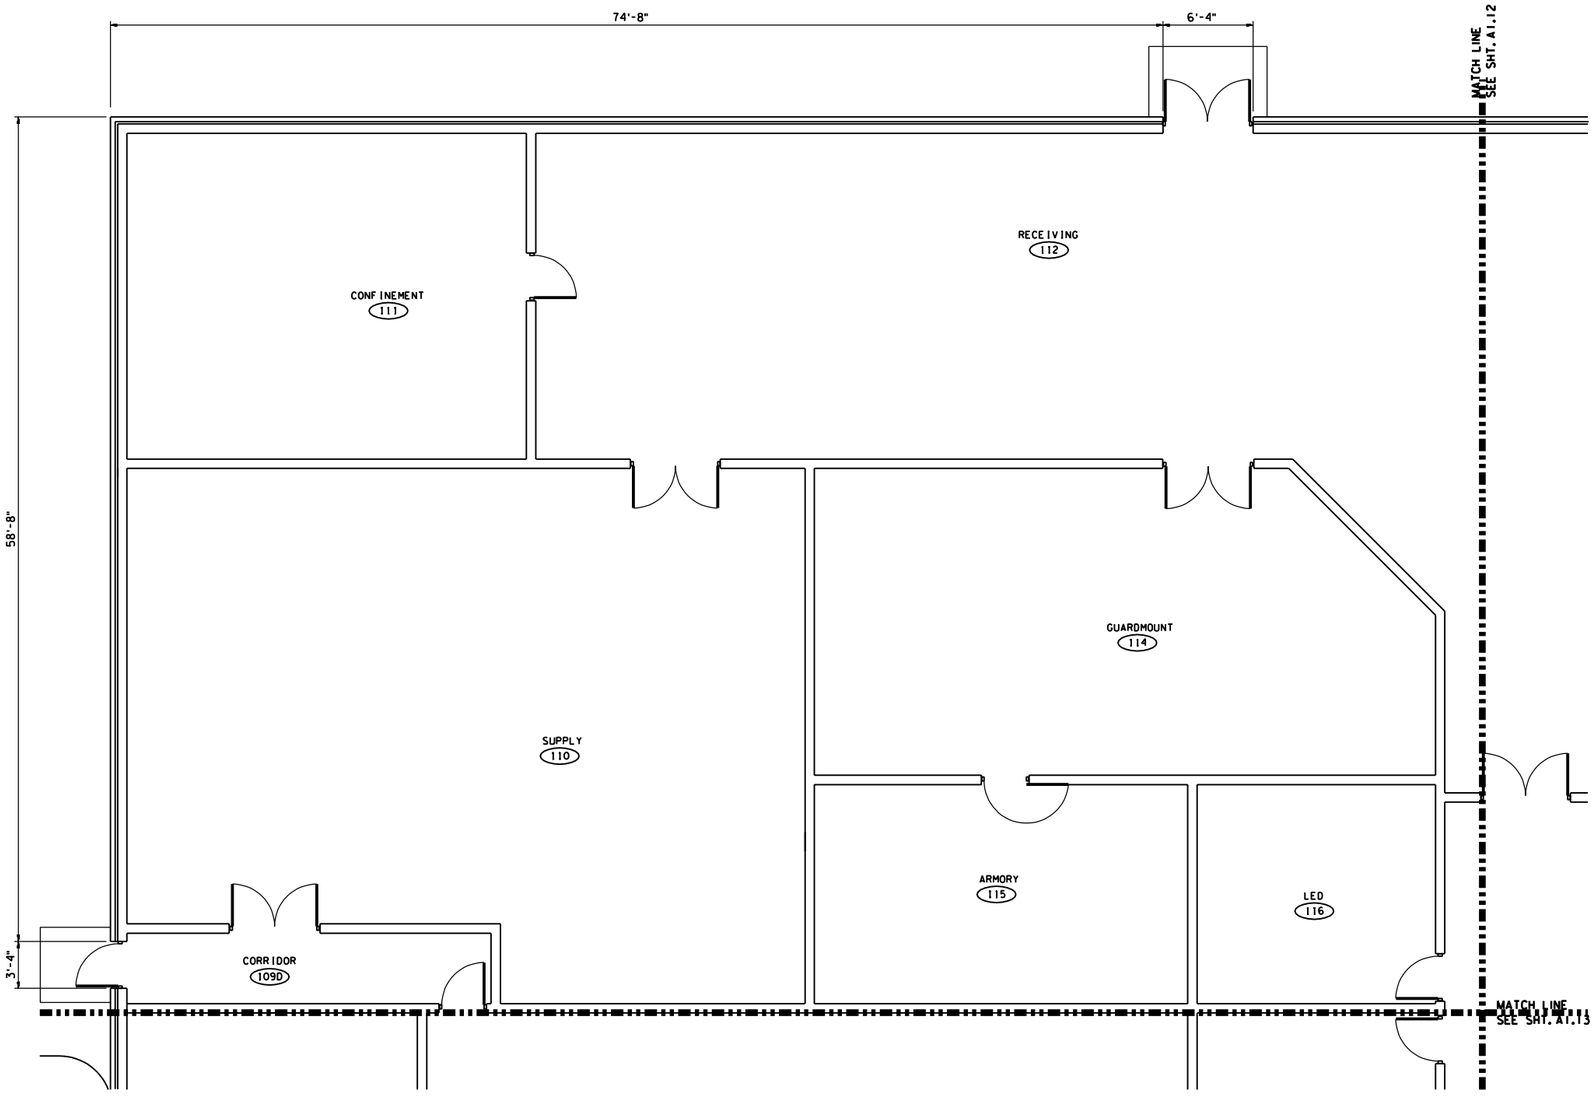

FLOOR PLAN - AREA 1

SCALE
12" 0 5'

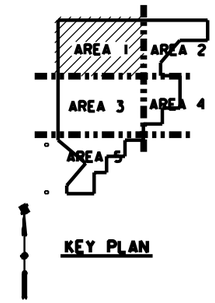

KEY PLAN

GENERAL NOTES:

1. ALL CMU WALLS ARE 8" UNLESS INDICATED OTHERWISE.
2. ALL STEEL STUDS ARE 4" UNLESS INDICATED OTHERWISE.
3. WALL TYPES INDICATED BY ◇— MAY BE FOUND ON SHEET A5.X.
4. ALL MASONRY REINFORCEMENT IS INDICATED ON THE STRUCTURAL DRAWINGS.
5. DOOR OPENINGS IN STUD WALLS SHALL BE LOCATED 4" AWAY FROM ADJACENT PERPENDICULAR WALLS. SEE DETAIL X ON SHEET AX.X.
6. DOOR OPENINGS IN MASONRY WALLS SHALL BE LOCATED 8" NOMINALLY FROM ADJACENT PERPENDICULAR WALLS. SEE DETAIL X ON SHEET AX.X.
7. ALL CHANGES IN FLOOR MATERIALS OCCUR AT THE CENTER LINE OF DOORS IN THE CLOSED POSITION UNLESS INDICATED OTHERWISE.
8. DIMENSIONS ARE TO CENTER LINE OF COLUMNS, FACE OF STEEL STUDS FACE OF CONCRETE & FACE OF MASONRY.
9. DOOR LOCATION DIMENSIONS ARE TO CENTER LINE OF DOOR IN STEEL STUD WALL CONSTRUCTION, TO NOMINAL FACE OF MASONRY & TO ACTUAL FACE OF OPENING IN CONCRETE WALL CONSTRUCTION.
10. SEE REFLECTED CEILING PLANS FOR LOCATION OF FIRE RATED PARTITIONS.
11. SEE FIRE PROTECTION DRAWINGS FOR LOCATION OF FIRE RATED PARTITIONS.

DRAWING NO. 7–23

oddga723.dgn

U.S. ARMY ENGINEER DISTRICT CORPS OF ENGINEERS – OMAHA, NEBRASKA

ADMINISTRATION / SUPPLY BUILDING
FORT McCOY, WISCONSIN

D:\oddg\arch\oddga723.dgn 05/23/02 01:16:16 PM