DESIGN DEVELOPMENT
30% ROOF PLAN

MAY 12, 1994

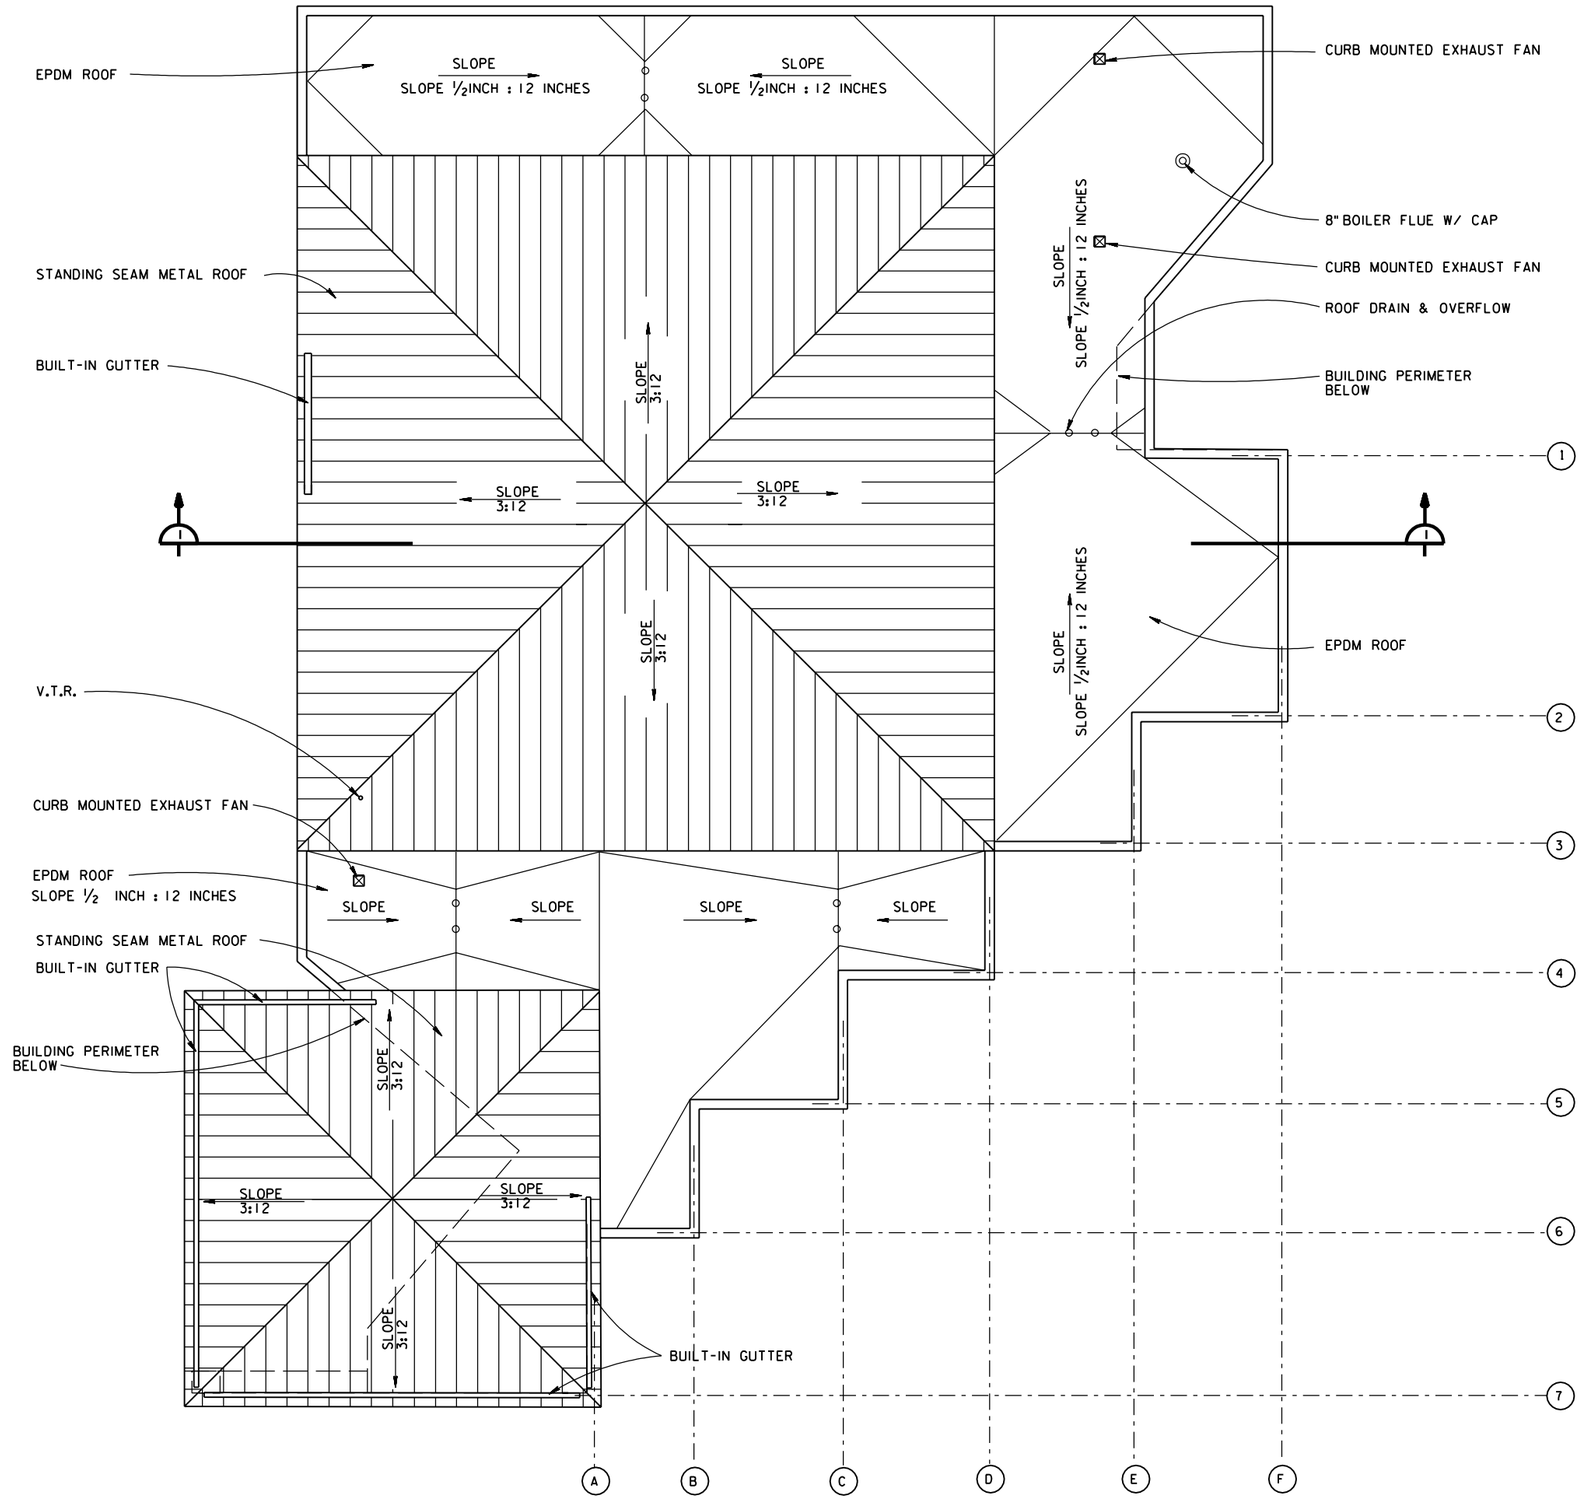

ROOF PLAN

SCALE
0 20' 40' 60' 80'

DRAWING NO. 7–28

oddga728.dgn

U.S. ARMY ENGINEER DISTRICT CORPS OF ENGINEERS – OMAHA, NEBRASKA

ADMINISTRATION / SUPPLY BUILDING
FORT McCOY, WISCONSIN

D:\oddg\arch\oddga728.dgn 05/21/02 10:07:49 AM