DESIGN DEVELOPMENT
30% PERSPECTIVE
MAY 12, 1994

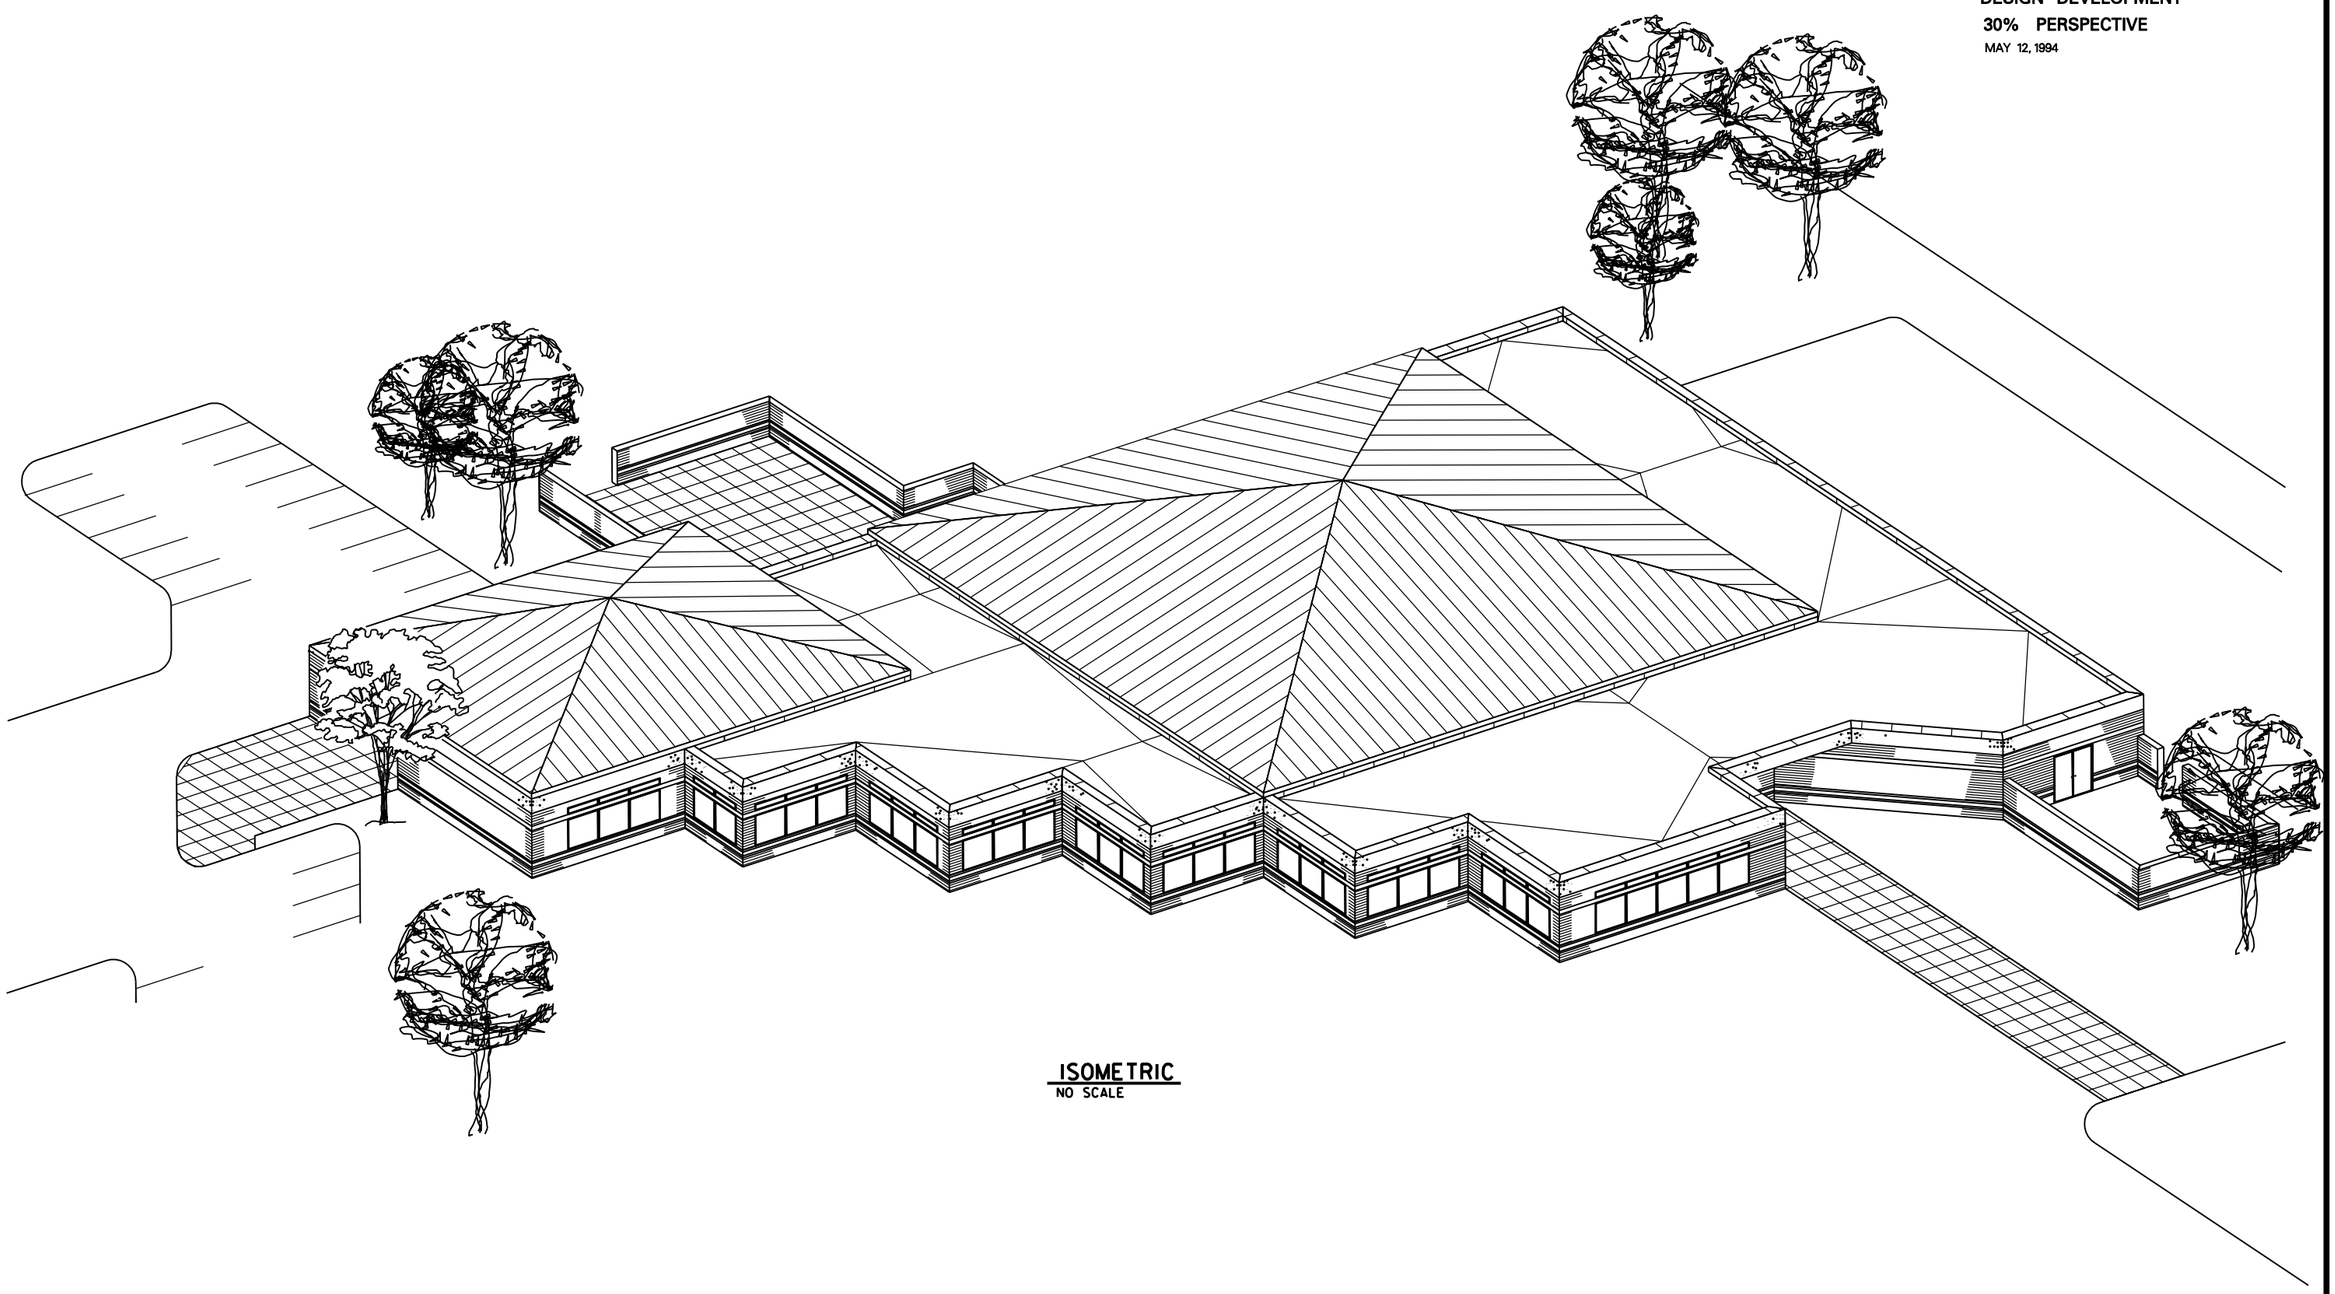

ISOMETRIC
NO SCALE

DRAWING NO. 7–35

oddga735.dgn

U.S. ARMY ENGINEER DISTRICT CORPS OF ENGINEERS – OMAHA, NEBRASKA

ADMINISTRATION / SUPPLY BUILDING
FORT McCOY, WISCONSIN

D:\oddg\arch\oddga735.dgn 05/21/02 10:19:10 AM