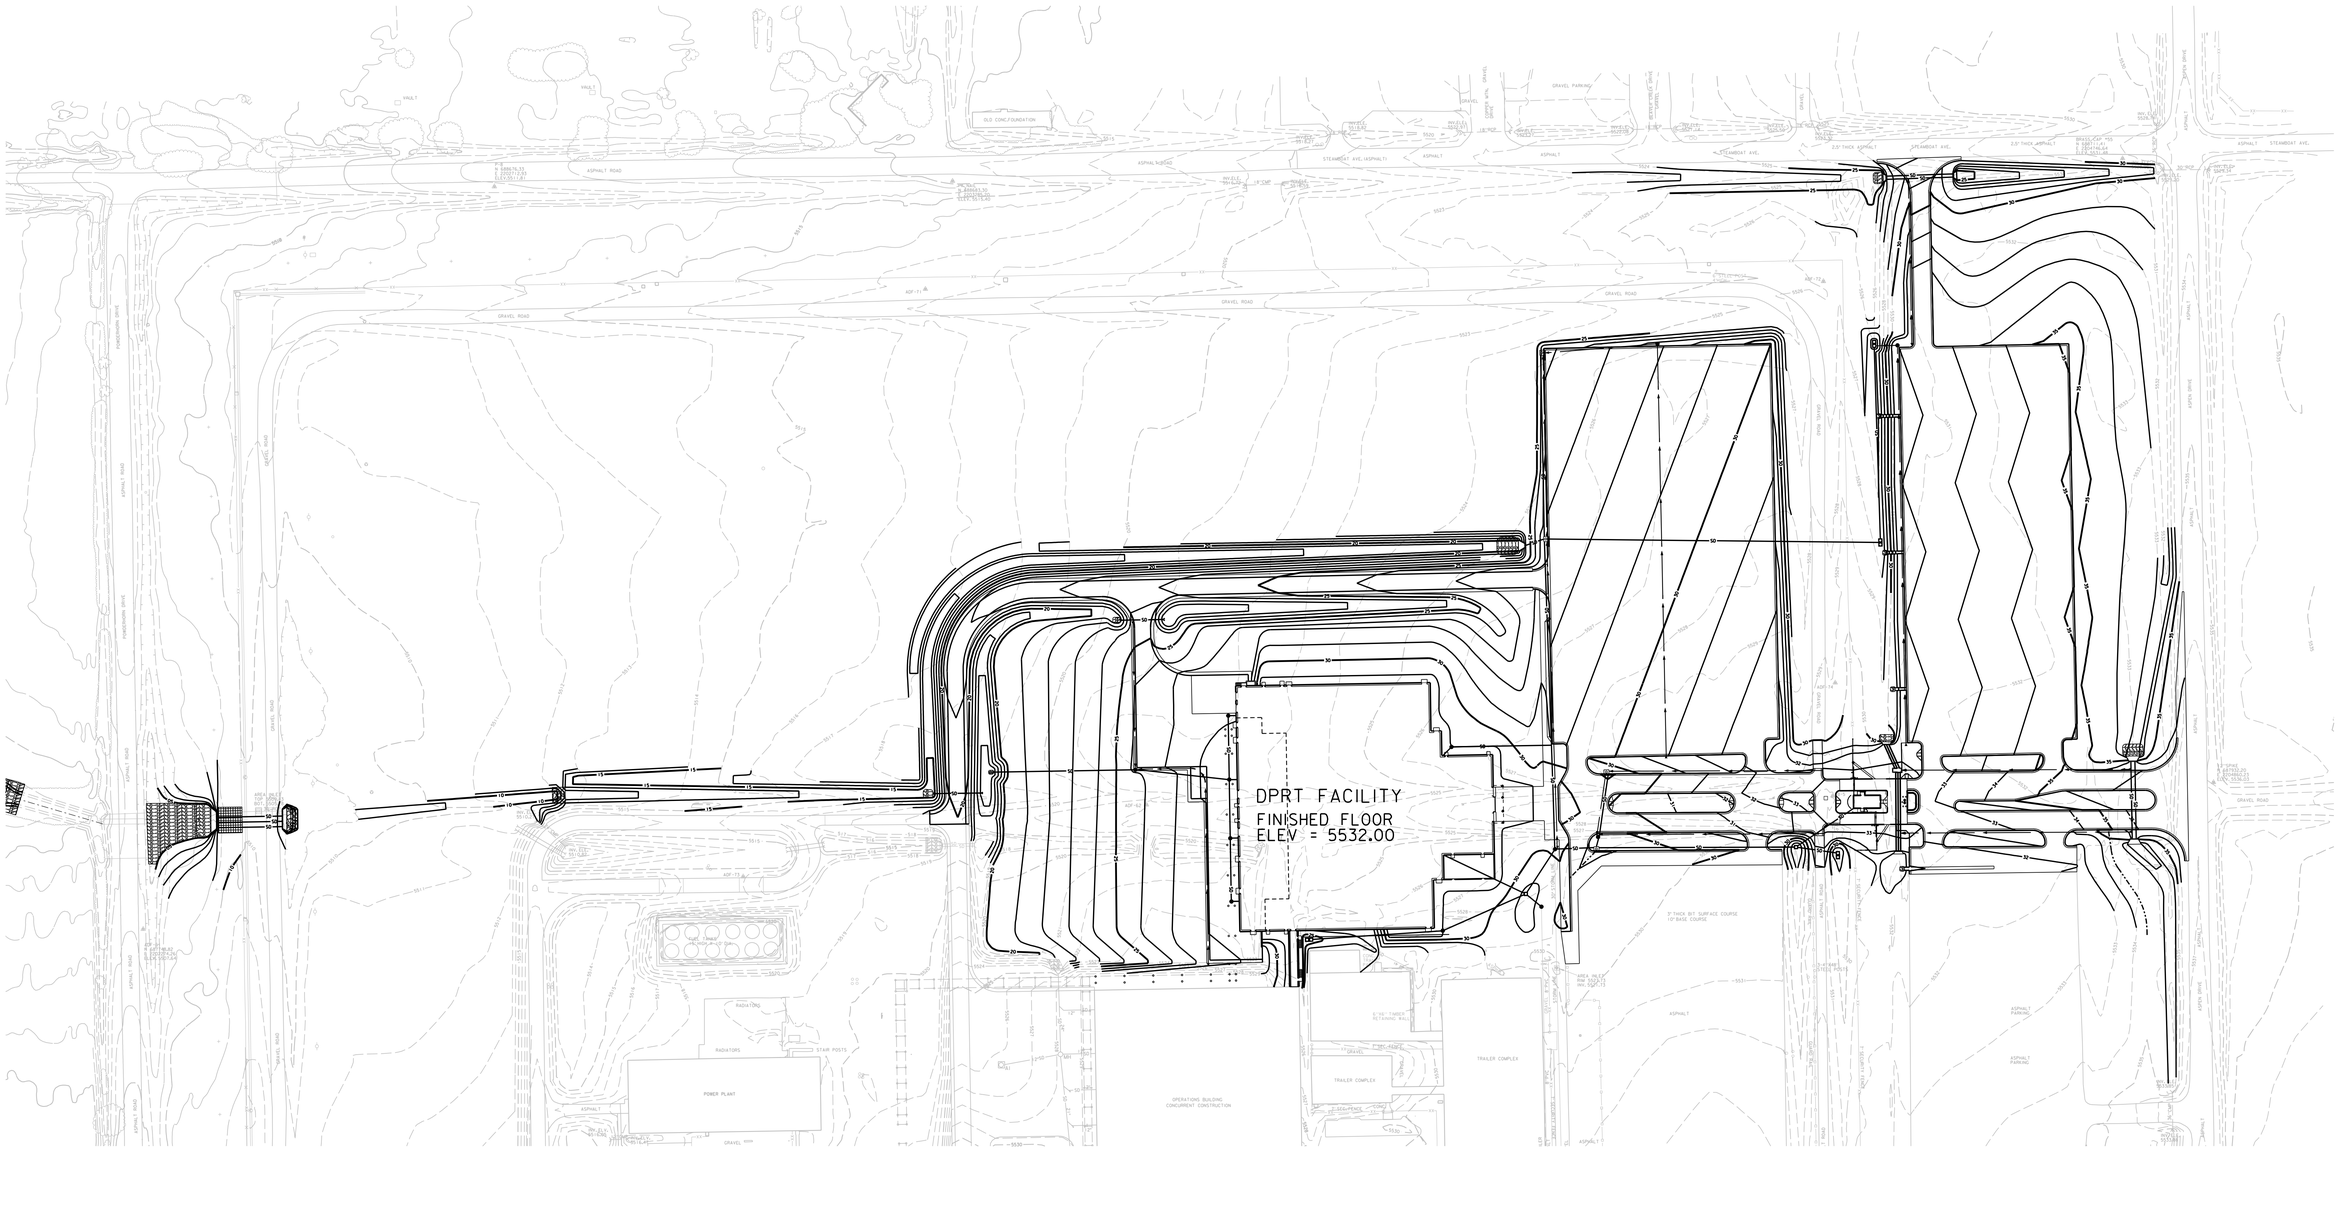

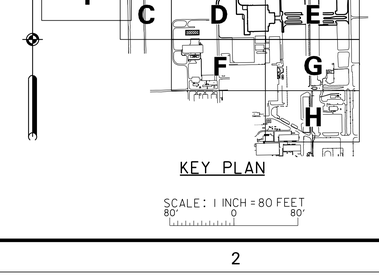

KEY PLAN

SCALE: 1 INCH = 80 FEET
80' 0 80'

COMPUTER AIDED DESIGN & DRAFTING

$$ – THINK VALUE ENGINEERING – $$

Revisions

Symbol	Descriptions	Date	Approved

U.S. ARMY ENGINEER DISTRICT
CORPS OF ENGINEERS
OMAHA, NEBRASKA

Designed by: X

Drawn by: X

Checked by: X

Reviewed by:

Submitted by:

Chief: x Section

SITE NAME — SITE LOCATION

OMAHA DISTRICT DESIGN GUIDE

COMPOSITE GRADING AND DRAINAGE PLAN

Plot Scale Ratio: X
Design File: X
Date: X
Spec. No.: DACA 45
Drawing Code: X
Contract No.: DACA 45
Sheet reference number: C1.01

D:\oddg\civil\bu03c101.dgn 05/28/02 12:48:33 PM