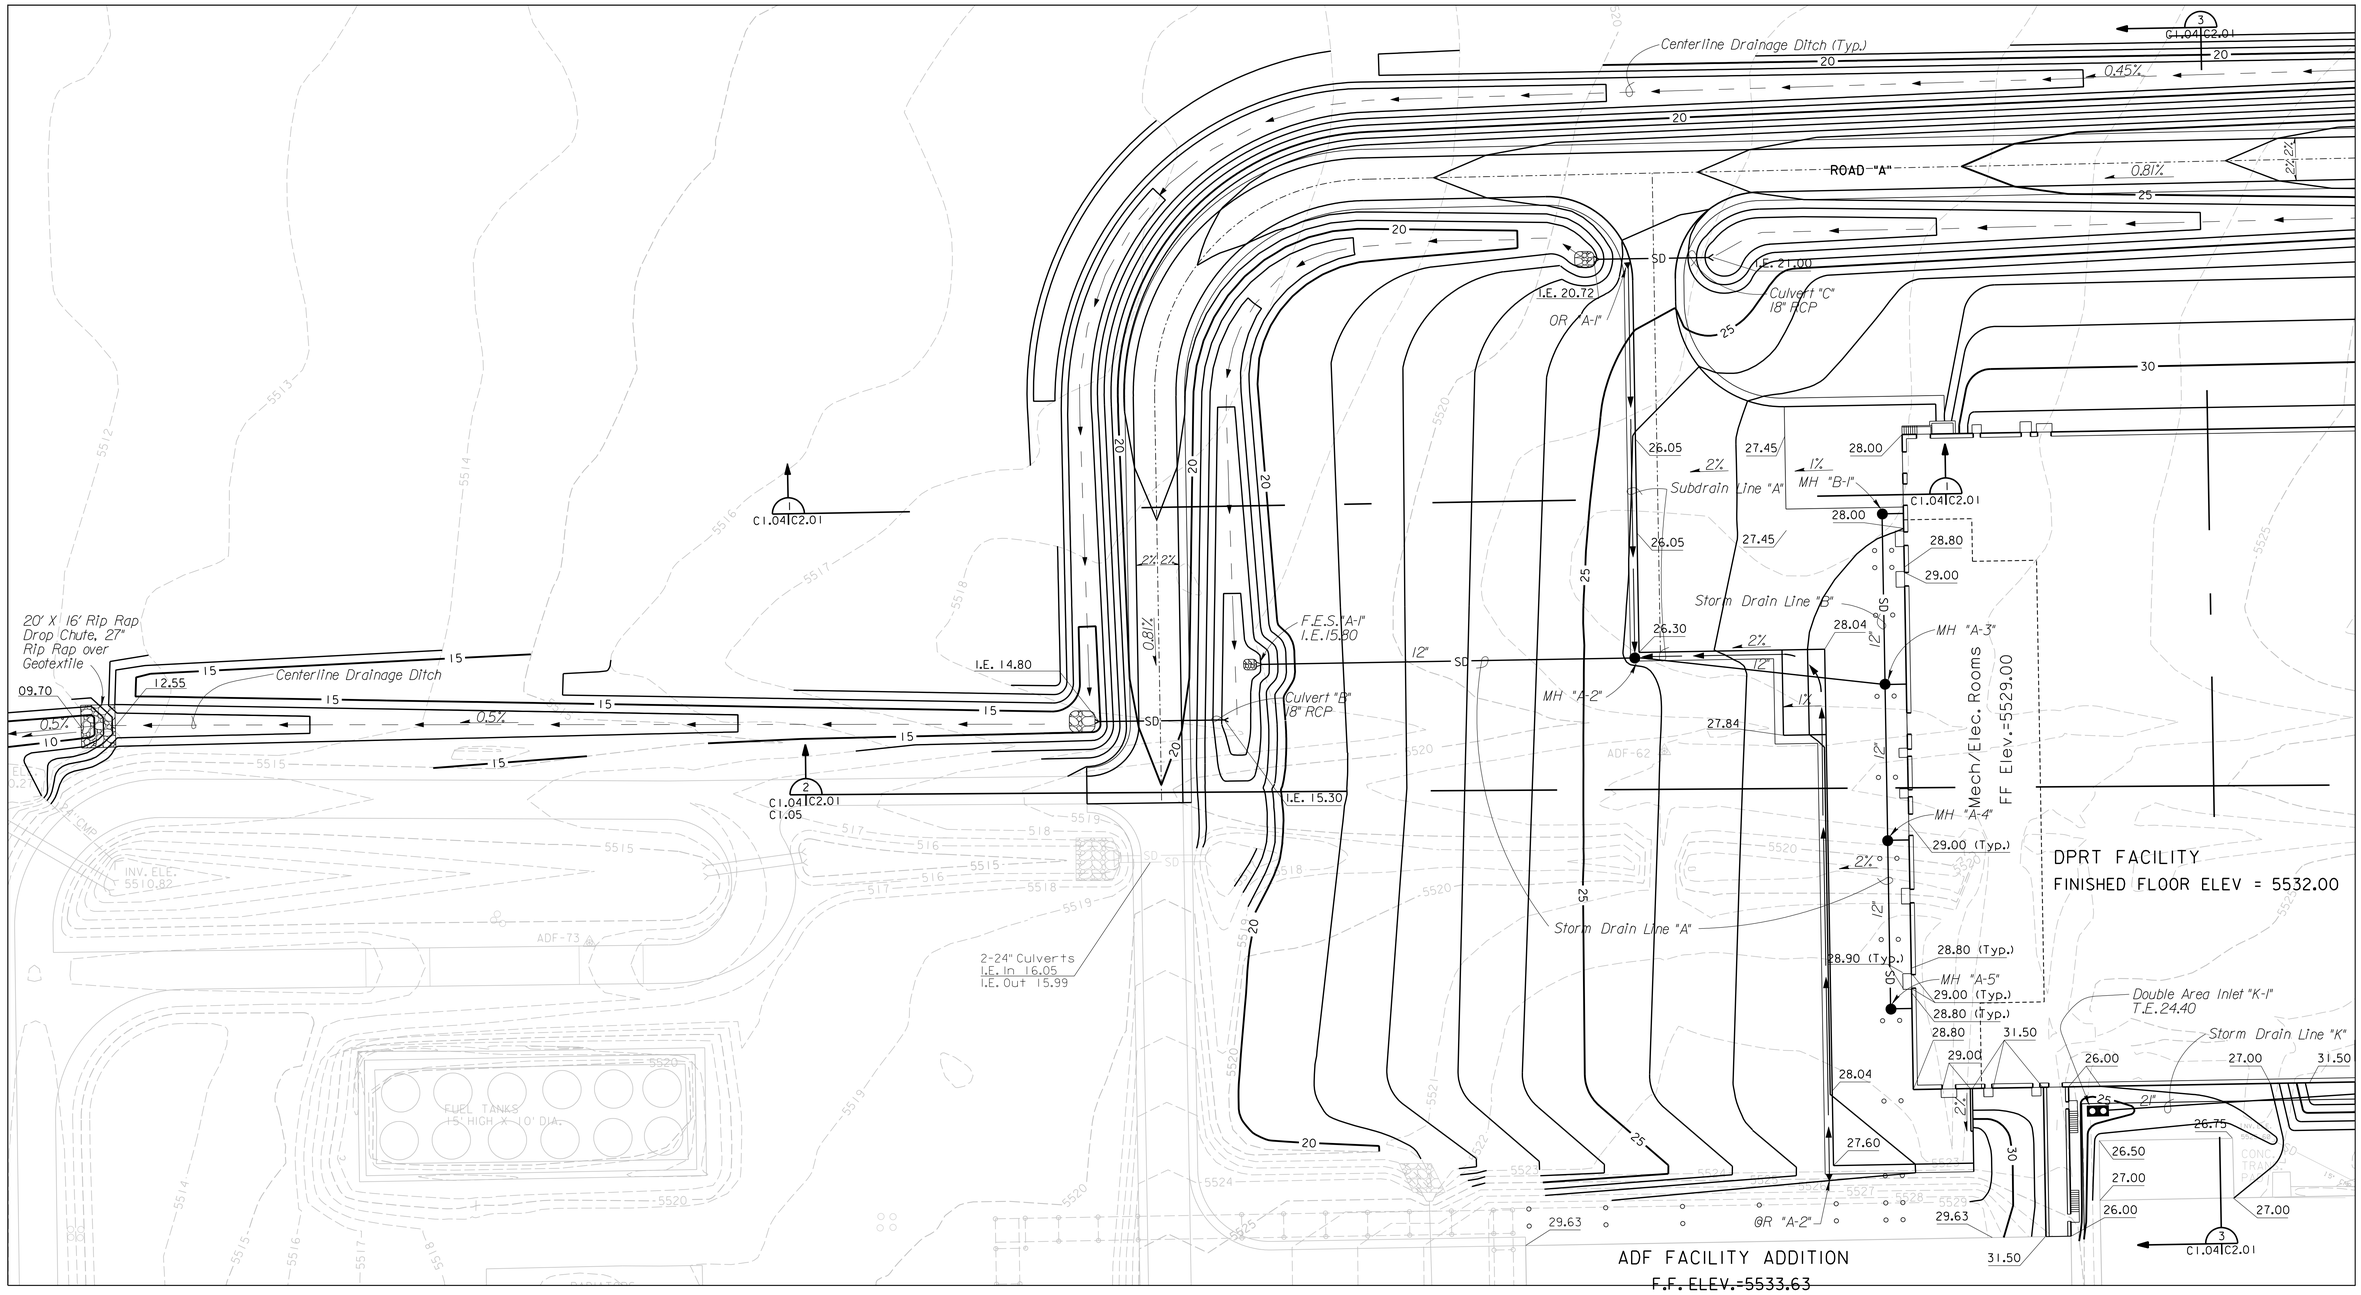

NOTES:

1. ALL ELEVATIONS ARE 5500 PLUS ELEVATION SHOWN UNLESS OTHERWISE INDICATED. ELEVATIONS REFER TO MEAN SEA LEVEL DATUM.

2. EXISTNG CONTOURS WERE INTERPOLATED FROM A TOPOGRAPHIC SURVEY MADE JANUARY 1993.

3. SEE SHEET P1.01 FOR BENCHMARK INFORMATION.

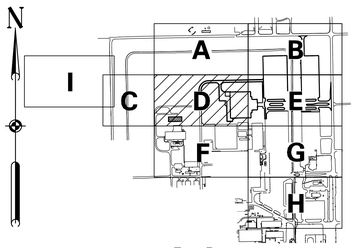

KEY PLAN

SCALE: 1 INCH = 30 FEET
30' 0 30'

COMPUTER AIDED DESIGN & DRAFTING

$$ – THINK VALUE ENGINEERING – $$

Revisions

Symbol	Descriptions	Date	Approved

U.S. ARMY ENGINEER DISTRICT
CORPS OF ENGINEERS
OMAHA, NEBRASKA

Designed by:
Drawn by:
Checked by:
Reviewed by:
Submitted by:
Chief: Section

SITE NAME — SITE LOCATION

OMAHA DISTRICT DESIGN GUIDE

GRADING AND DRAINAGE PLAN – AREA "D"

Plot Scale Ratio:
Design File:
Spec. No.: DACA 45
Contract No.: DACA 45
Date: X
Drawing Code: X
Sheet reference number: **C1.04**

d:\oddg\civil\bu03c104.dgn 05/28/02 01:42:34 PM