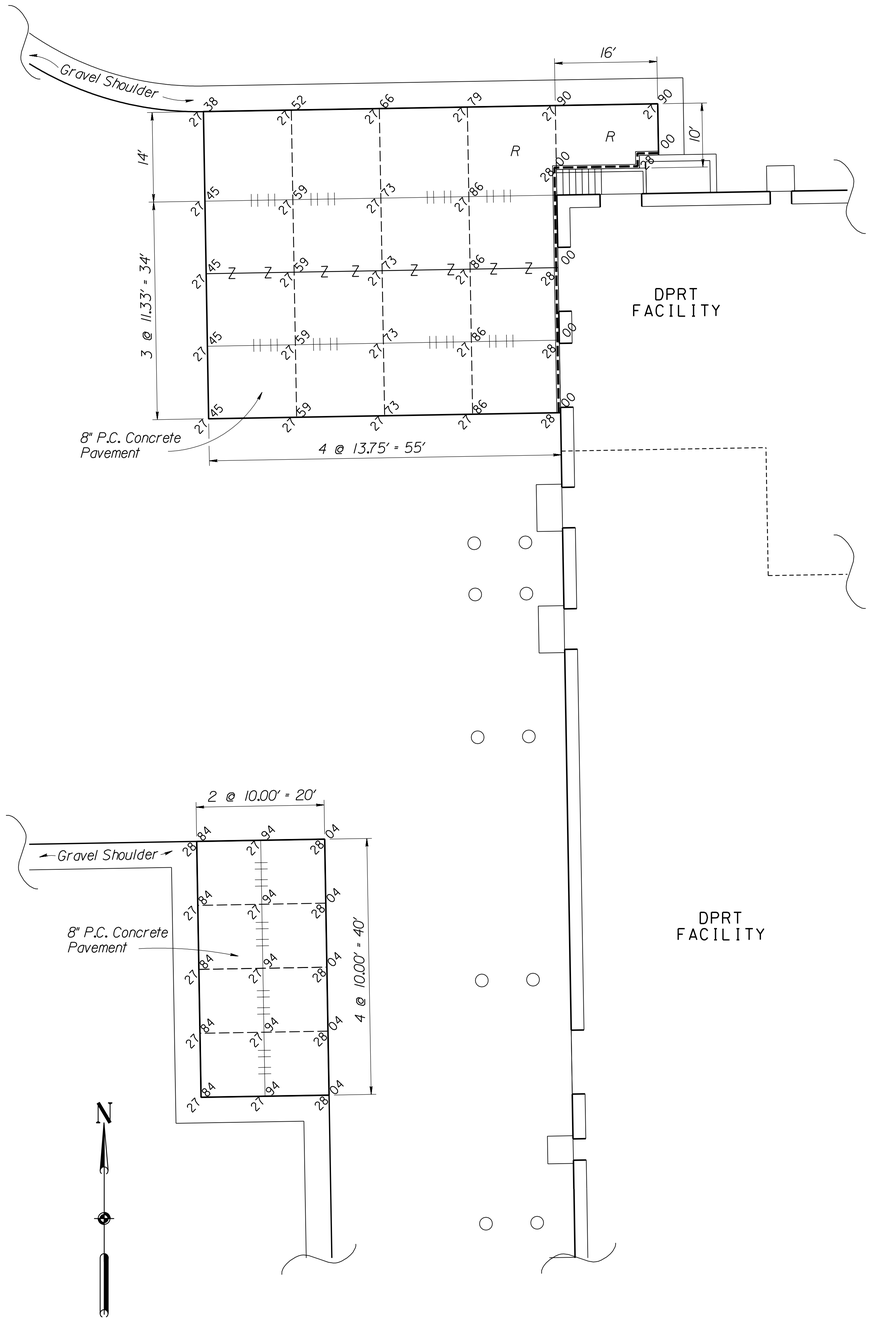

LOADING DOCK AREA JOINT PLAN

SCALE: 1 INCH = 10 FEET

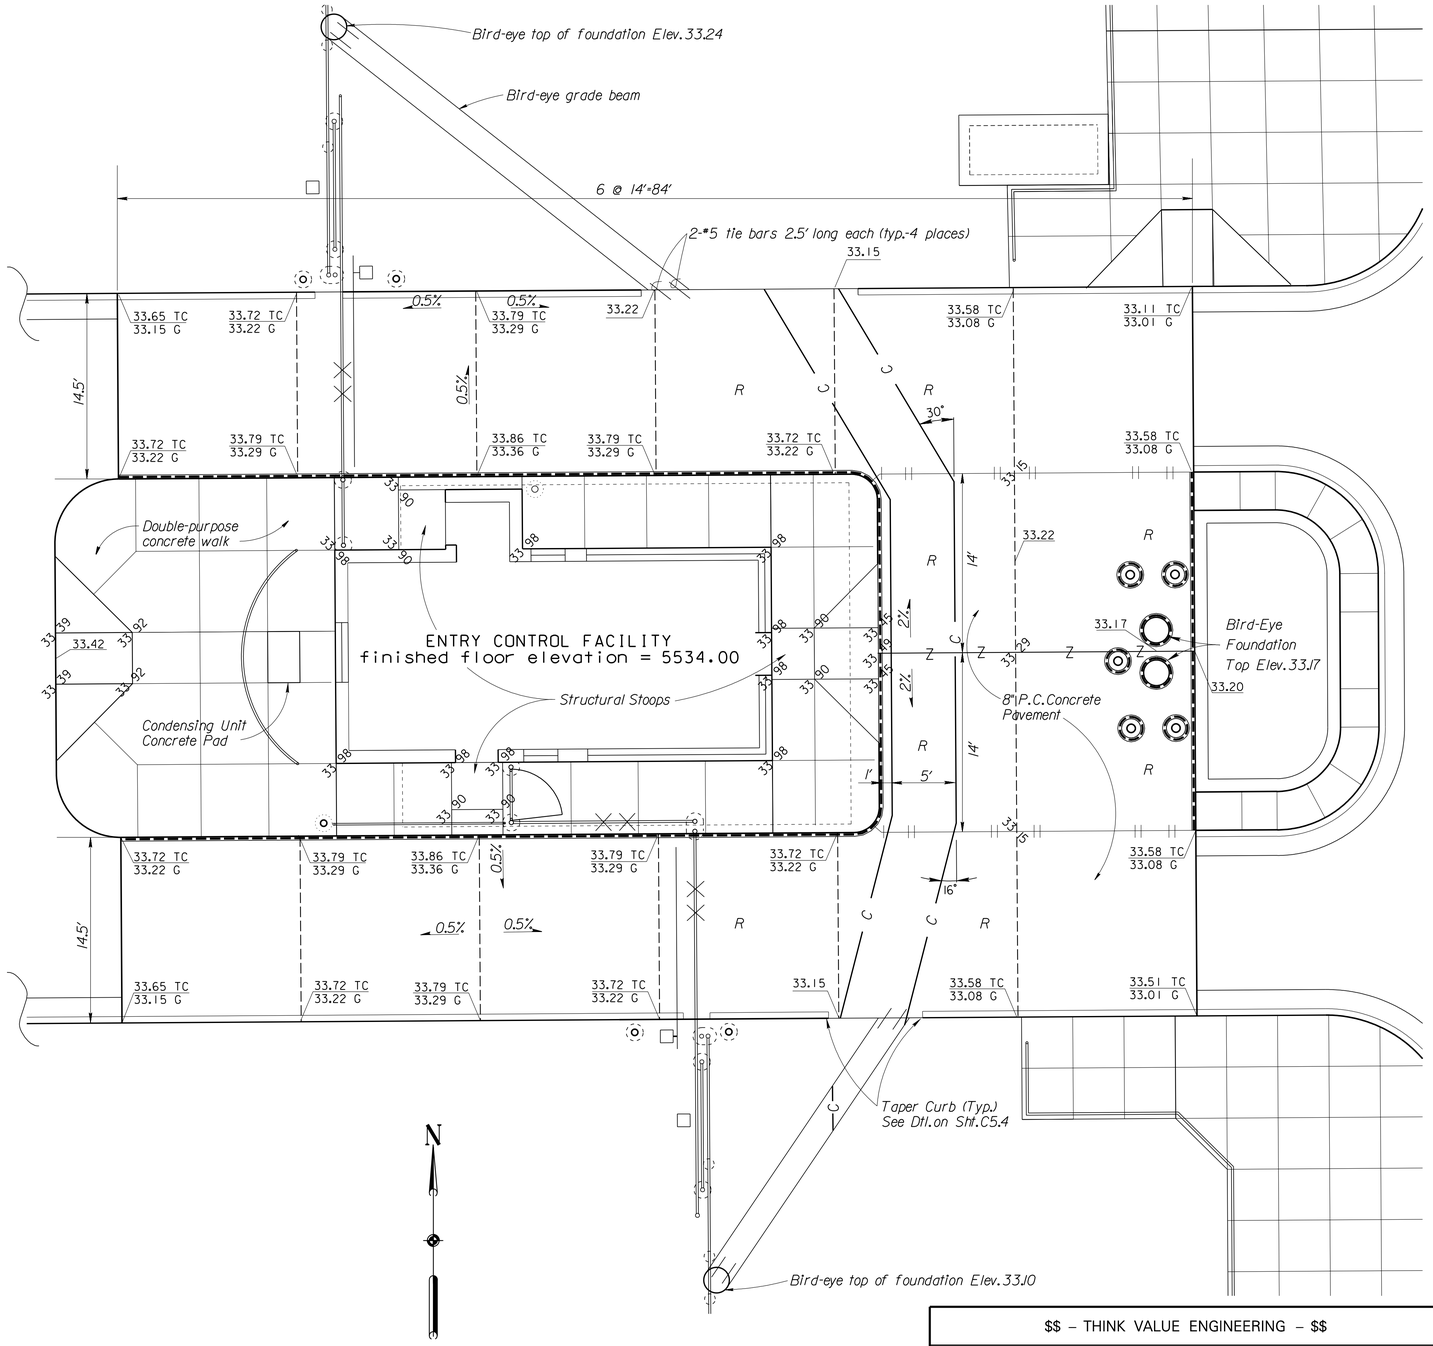

ECF AREA JOINT PLAN

SCALE. 1 INCH = 5 FEET

LEGEND

— — — — — —	CONTRACTION JOINT (WITHOUT TIE BARS)
Z Z Z	CONSTRUCTION JOINT (DOWELED)
	CONSTRUCTION JOINT (WITH TIE BARS) OR CONTRACTION JOINT (WITH TIE BARS)
	THICKENED EDGE EXPANSION JOINT
	THICKENED EDGE
R	SLAB REINFORCED WITH 4 X 4 - W2.0 X W2.0 OR 6 X 6 - W2.9 X W2.9 WELDED WIRE FABRIC
28 00	NEW SPOT ELEVATION
C	CABLE SLOT JOINT

NOTES:

1. ALL ELEVATIONS ARE 5500 PLUS ELEVATION SHOWN UNLESS OTHERWISE INDICATED. ELEVATIONS REFER TO MEAN SEA LEVEL DATUM.
2. SEE SHEET C8.01 FOR PAVEMENT JOINT DETAILS.
3. SEE SHEET C4.02 FOR TYPICAL PAVEMENT SECTIONS AND BIRD-EYE GRADE BEAM DETAIL.

$$ – THINK VALUE ENGINEERING – $$

Revisions

Symbol	Descriptions	Date	Approved

U.S. ARMY ENGINEER DISTRICT
CORPS OF ENGINEERS
OMAHA, NEBRASKA

Designed by:
Drawn by:
Checked by:
Reviewed by:
Submitted by:
Chief: Section

SITE NAME — SITE LOCATION

OMAHA DISTRICT DESIGN GUIDE

PAVEMENT JOINT LAYOUT PLANS

Plot Scale Ratio:
Design File:
Date: X
Spec. No.: DACA 45
Drawing Code: X
Contract No.: DACA 45
Sheet reference number: C7.01

COMPUTER AIDED DESIGN & DRAFTING

d:\oddg\civil\bu03c701.dgn 05/28/02 04:15:26 PM