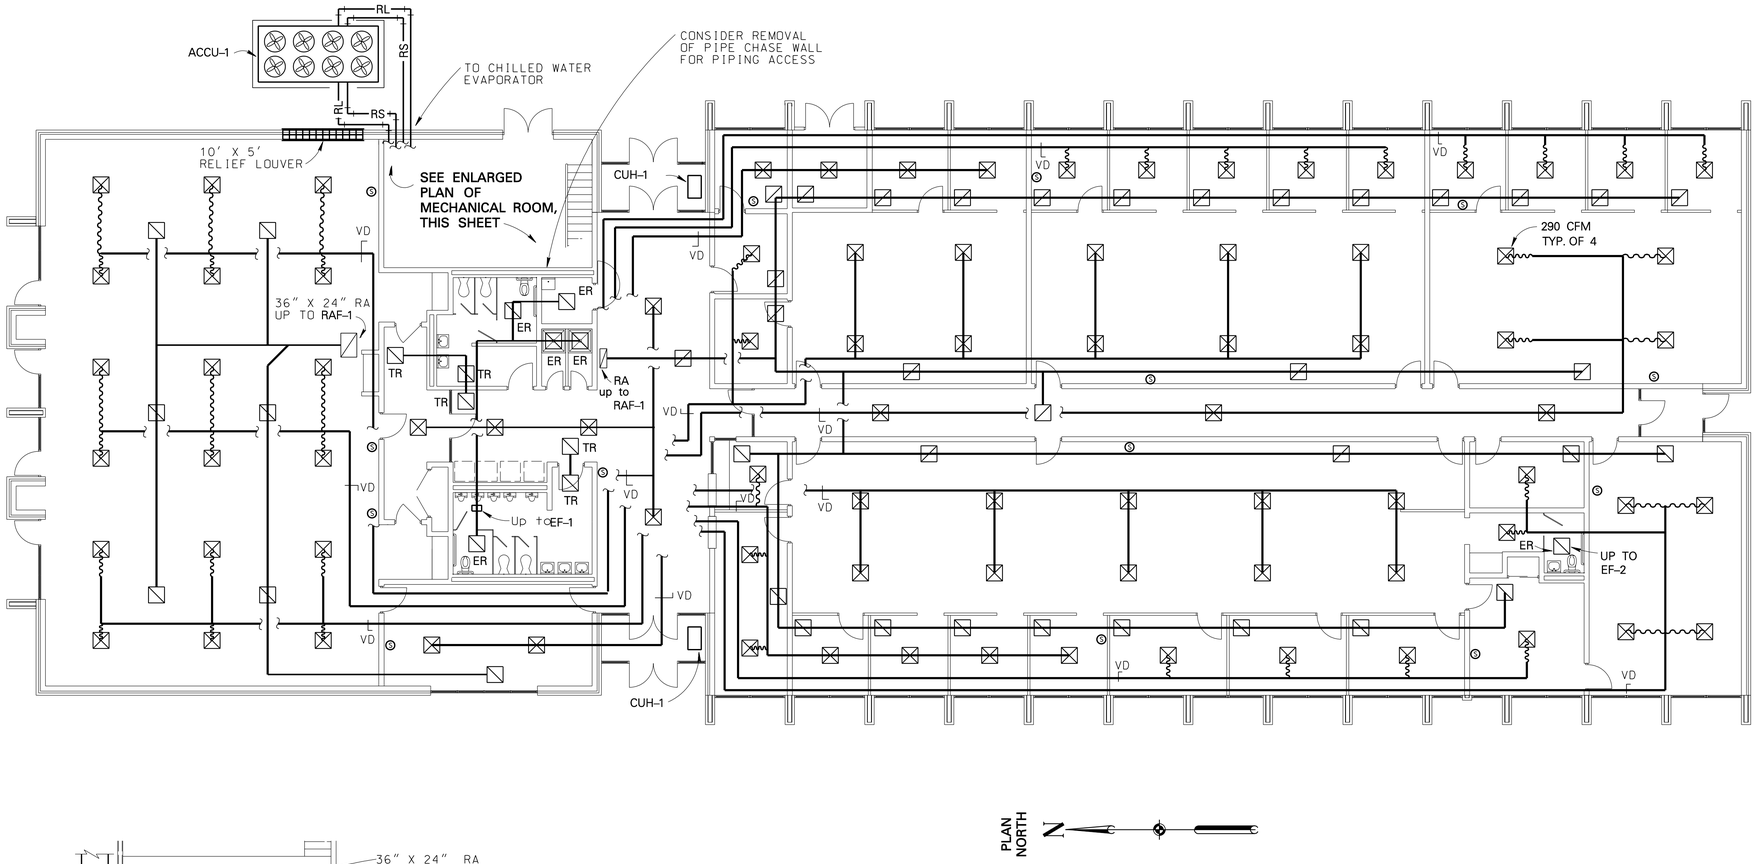

LARGE BATTALION HVAC PLAN

SCALE: $\frac{1}{8}$ INCH = 1FOOT

12" 0 5' 10' 15'

NOTES:

1. THIS PLAN IS FOR THE NORTHERN-MOST BATTALION HEADQUARTERS BUILDING. HVAC FOR THE SOUTH BUILDING IS SIMILAR EXCEPT THE SOUTH BUILDING IS A MIRROR IMAGE OF THE NORTH BUILDING (SEE SITE PLAN)

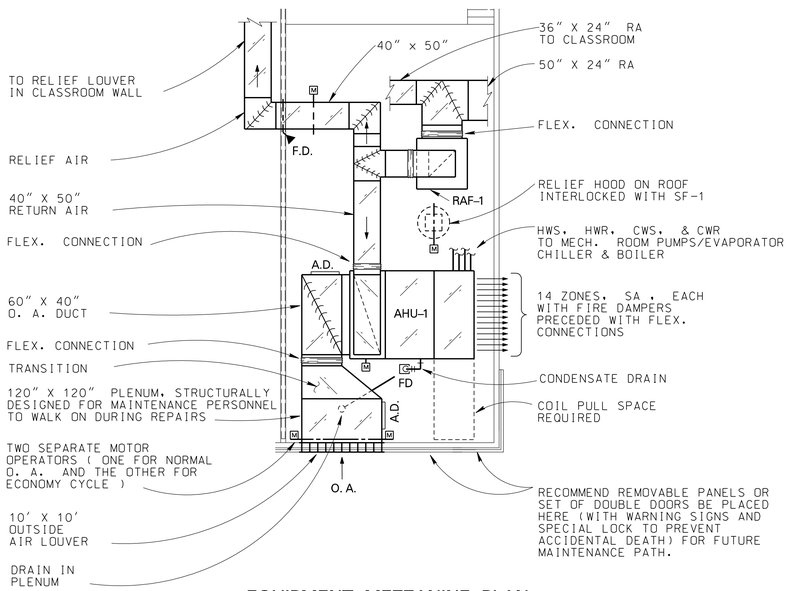

EQUIPMENT MEZZANINE PLAN

SCALE: $\frac{1}{8}$ INCH = 1FOOT

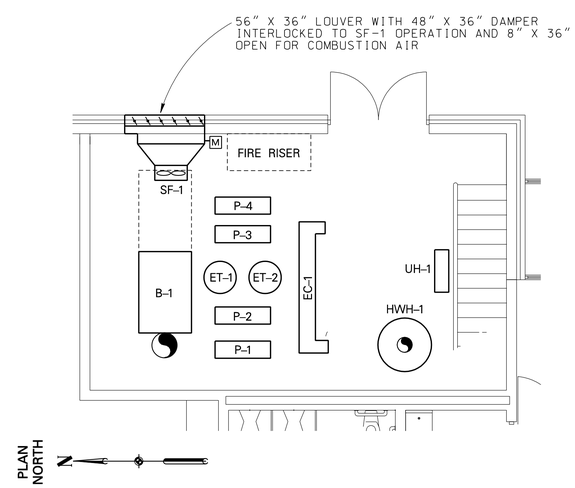

ENLARGED PLAN MECHANICAL ROOM

SCALE: $\frac{1}{4}$ INCH = 1FOOT

12" 0 5'

10% EXAMPLE / 35% DESIGN

$$ – THINK VALUE ENGINEERING – $$

Revisions

Symbol	Descriptions	Date	Approved

U.S. ARMY ENGINEER DISTRICT
CORPS OF ENGINEERS
OMAHA, NEBRASKA

Designed by: D.C.K./R.G.G.
Drawn by: K.E.M.
Checked by: R.G.G./D.C.K.
Reviewed by: S.G.E.
Submitted by: Chief: MECH. PWR. SYS. Section

SITE NAME: OMAHA DISTRICT DESIGN GUIDE
SITE LOCATION

COMPOSITE HVAC PLAN

Plot Scale Ratio: 8 : 1
Design File: STD07: oddgm002.dgn
Date: JUNE 2002
Spec. No.: DACA 45
Contract No.: DACA 45
Drawing Code: X
Sheet reference number: MC3.1

COMPUTER AIDED DESIGN & DRAFTING

d:\oddg\mech\oddgm002.dgn 05/30/02 08:33:04 AM