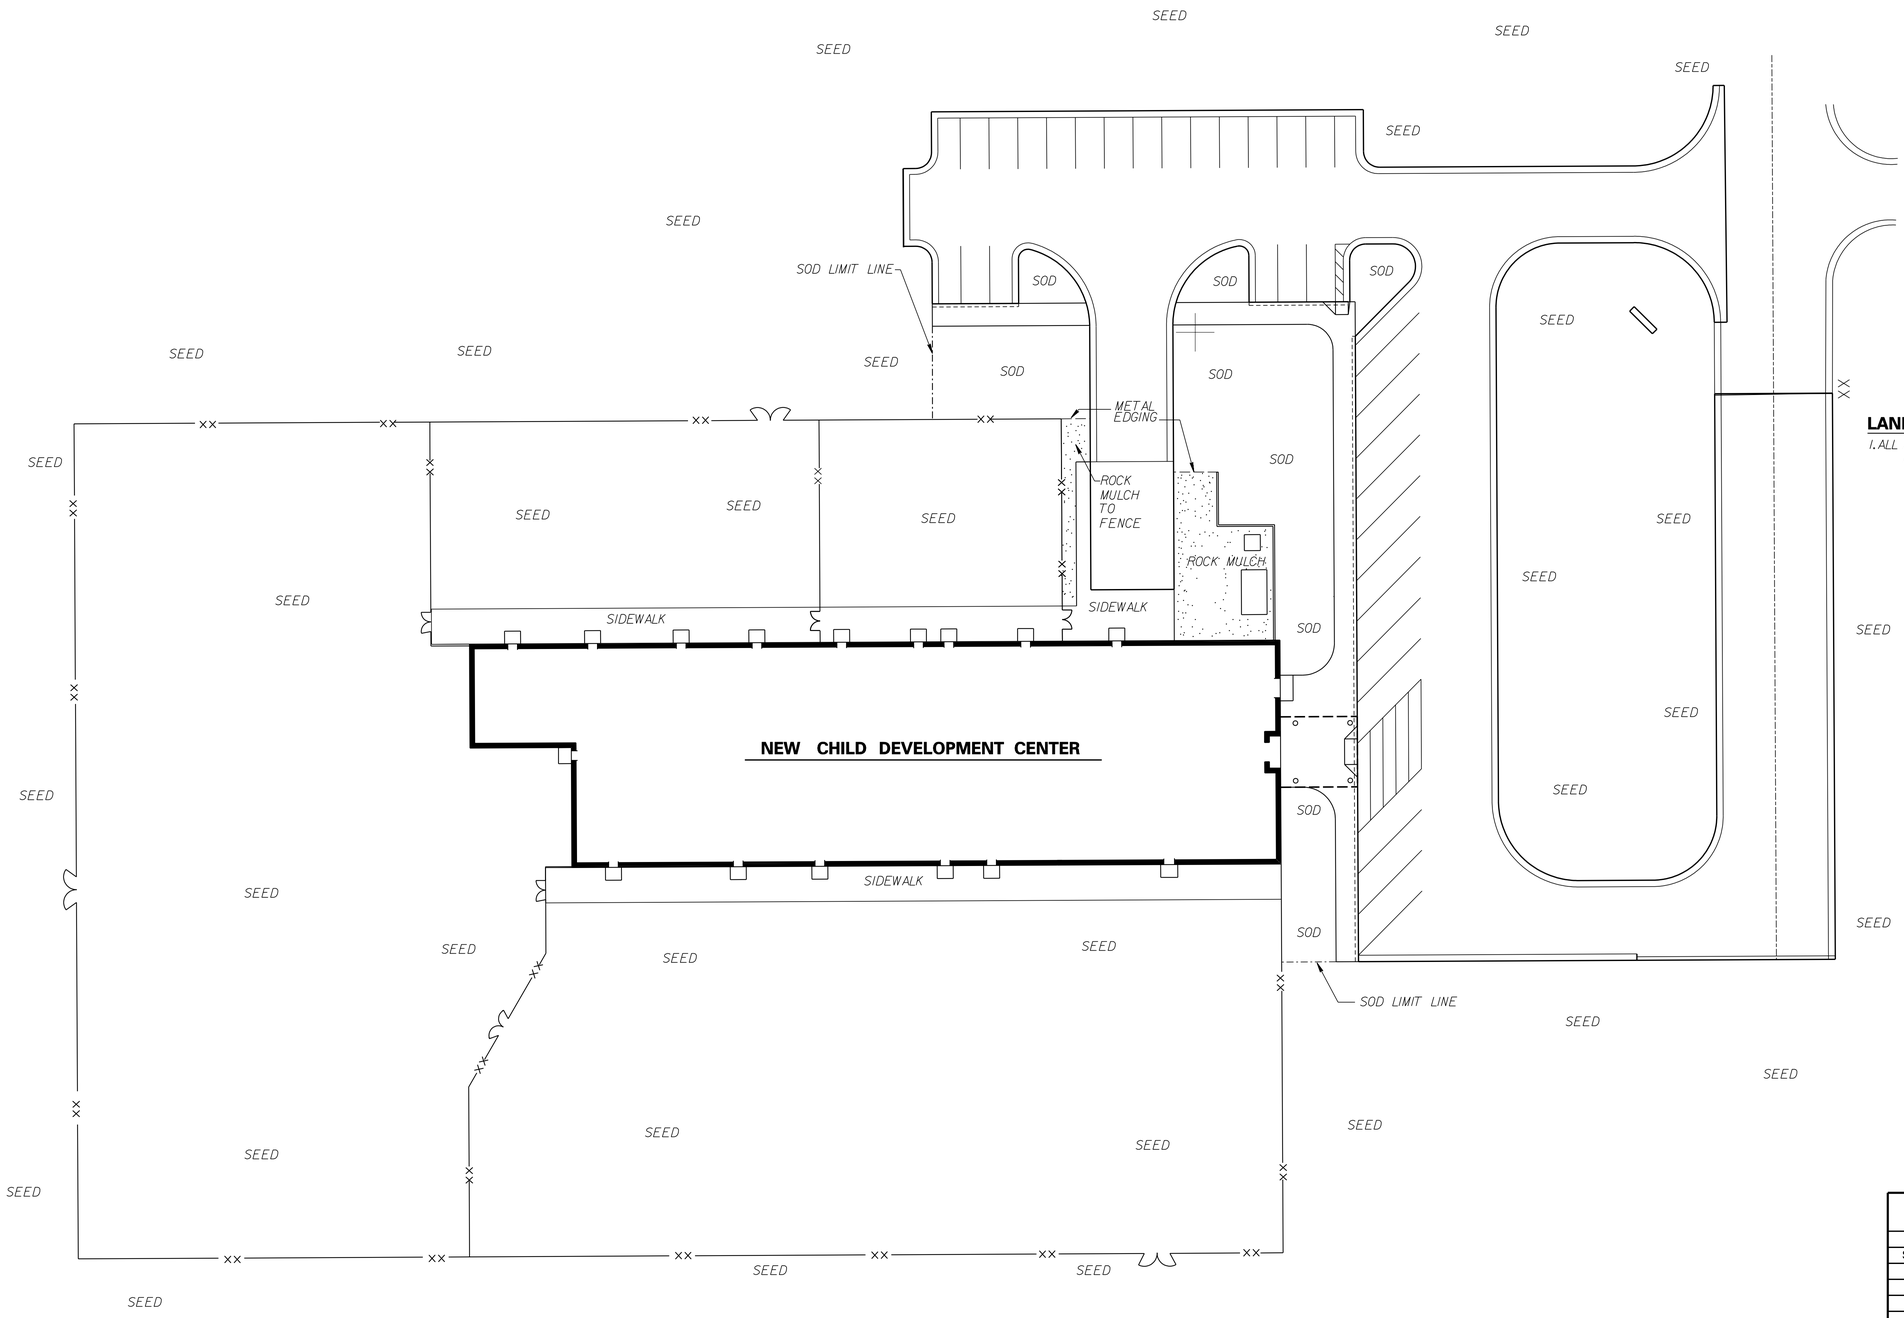

LANDSCAPE NOTES

1. ALL AREAS DISTURBED BY CONSTRUCTION AND NOT INDICATED TO BE SURFACED OTHERWISE SHALL BE SEEDED.

N

SCALE: 1 INCH = 20 FEET
20' 0 20'

EXAMPLE 100% DESIGN

$$ – THINK VALUE ENGINEERING – $$

Revisions

Symbol	Descriptions	Date	Approved

U.S. ARMY ENGINEER DISTRICT
CORPS OF ENGINEERS
OMAHA, NEBRASKA

Designed by:
Drawn by:
Checked by:
Reviewed by:
Submitted by:
Chief: Section

SITE NAME — SITE LOCATION

OMAHA DISTRICT DESIGN GUIDE

SEEDING /SODDING PLAN

Plot Scale Ratio:
Design File:
Date: X
Spec. No.: DACA 45
Drawing Code: X
Contract No.: DACA 45
Sheet reference number: **L2.01**

COMPUTER AIDED DESIGN & DRAFTING

d:\oddg\site\seedplan.dgn 05/30/02 11:15:26 AM