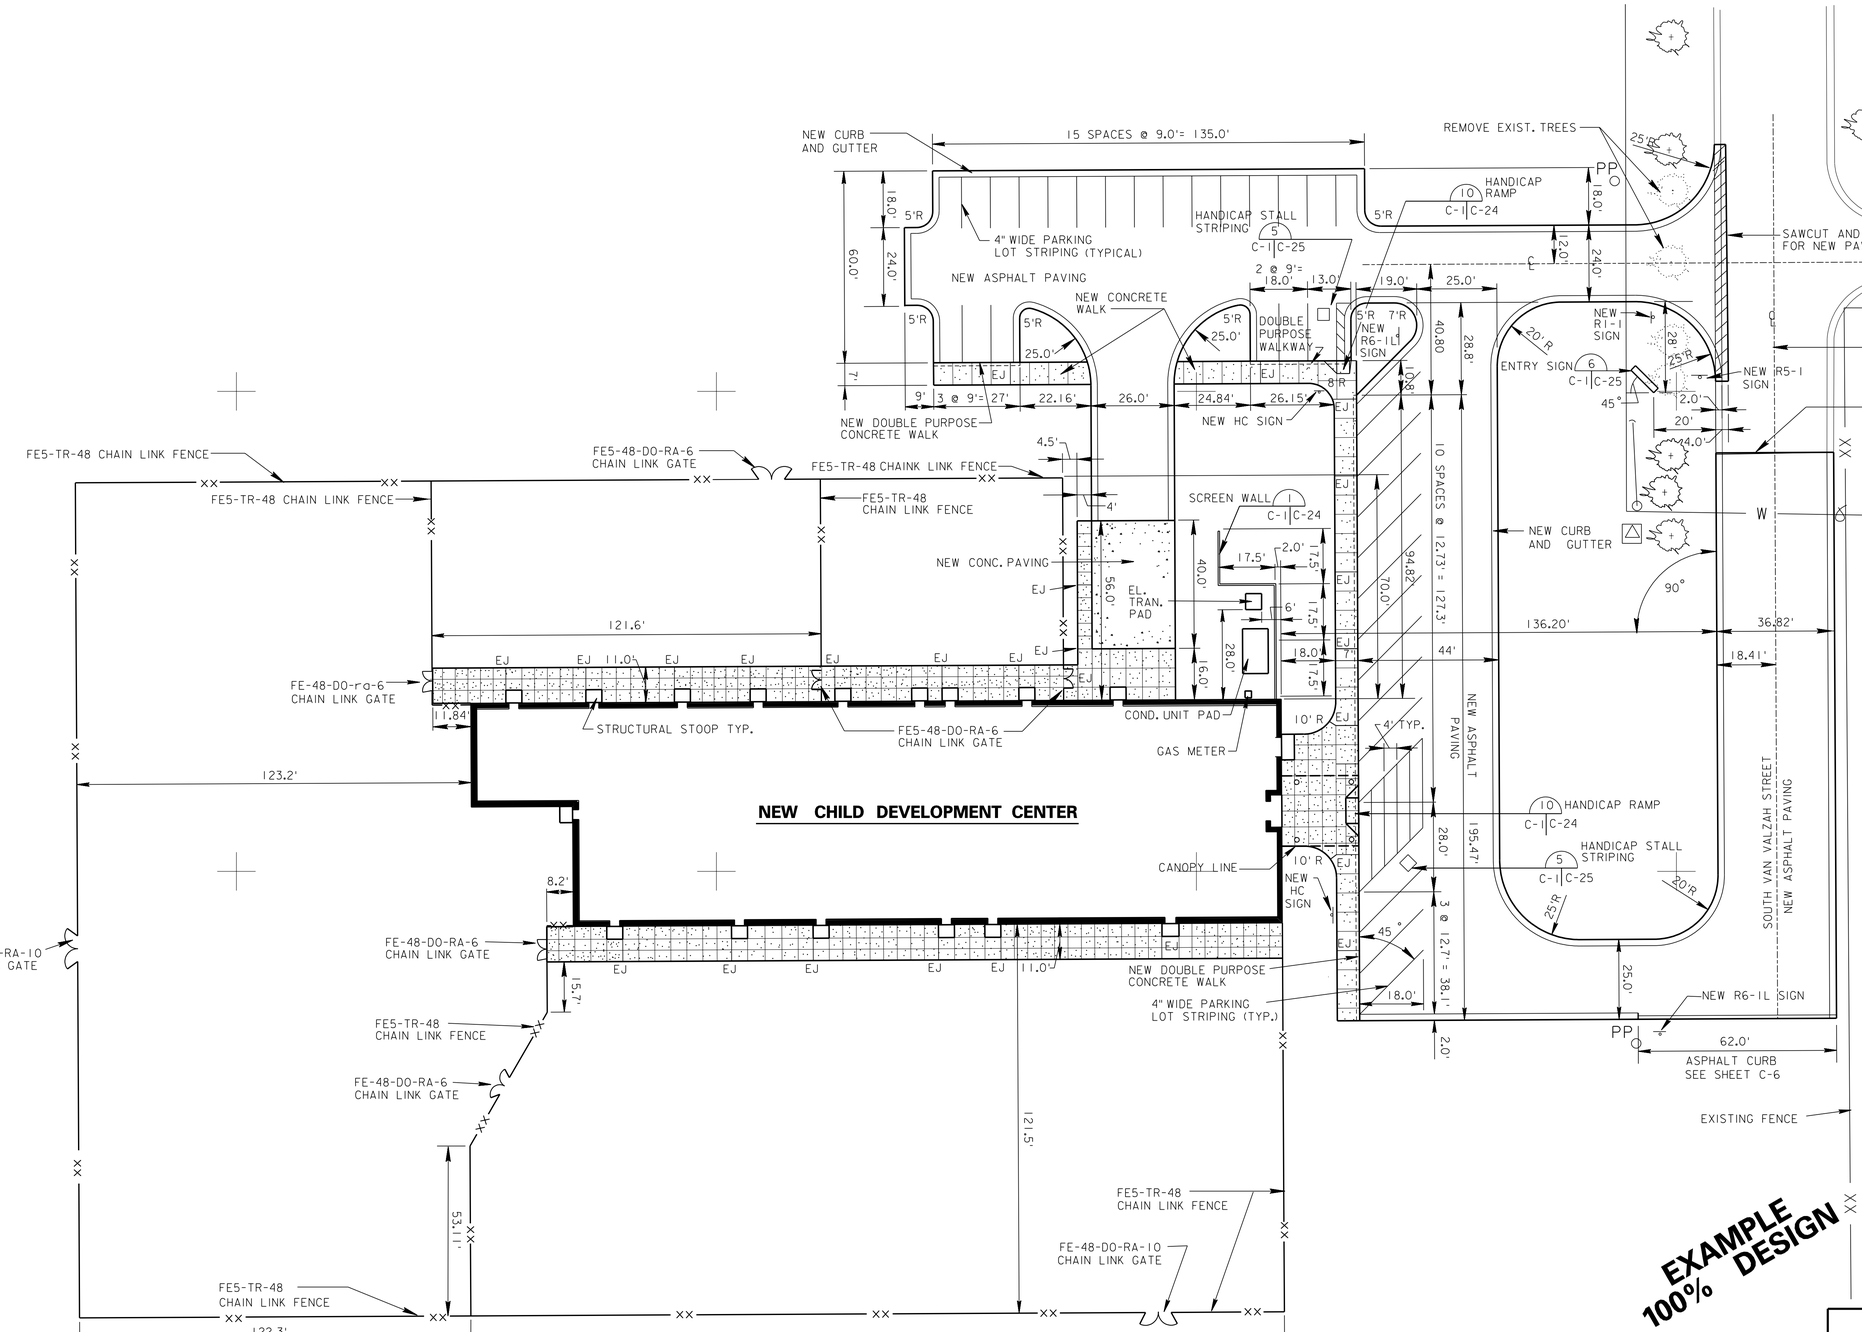

NOTES

1. BUILDING IS PARALLEL AND PERPENDICULAR TO ROAD CENTERLINE.
2. DIMENSIONS TO BUILDING ARE TO FOUNDATION WALL. DIMENSIONS TO CURBS ARE TO BACK OF CURBS.
3. SEE EXPANDED SITE PLAN FOR PLAYGROUND DIMENSIONS.

LEGEND

- NEW CONCRETE WALK (DOUBLE PURPOSE WALK WHEN ADJACENT TO ASPHALT PAVING)
- CONCRETE WALK EXPANSION JOINT
- CONCRETE WALK CONTRACTION JOINT
- REMOVE PAVEMENT
- NEW CONCRETE PAVEMENT
- TREES TO BE REMOVED
- TREES TO REMAIN

$$ – THINK VALUE ENGINEERING – $$

Revisions

Symbol	Descriptions	Date	Approved

U.S. ARMY ENGINEER DISTRICT
CORPS OF ENGINEERS
OMAHA, NEBRASKA

Designed by:
Drawn by:
Checked by:
Reviewed by:
Submitted by:
Chief: Section

SITE NAME — SITE LOCATION

OMAHA DISTRICT DESIGN GUIDE

SITE PLAN

Plot Scale Ratio:
Design File:
Date: X
Spec. No.: DACA 45
Drawing Code: X
Contract No.: DACA 45
Sheet reference number: **C0.01**

COMPUTER AIDED DESIGN & DRAFTING

d:\oddg\site\siteplan.dgn 05/30/02 11:18:50 AM