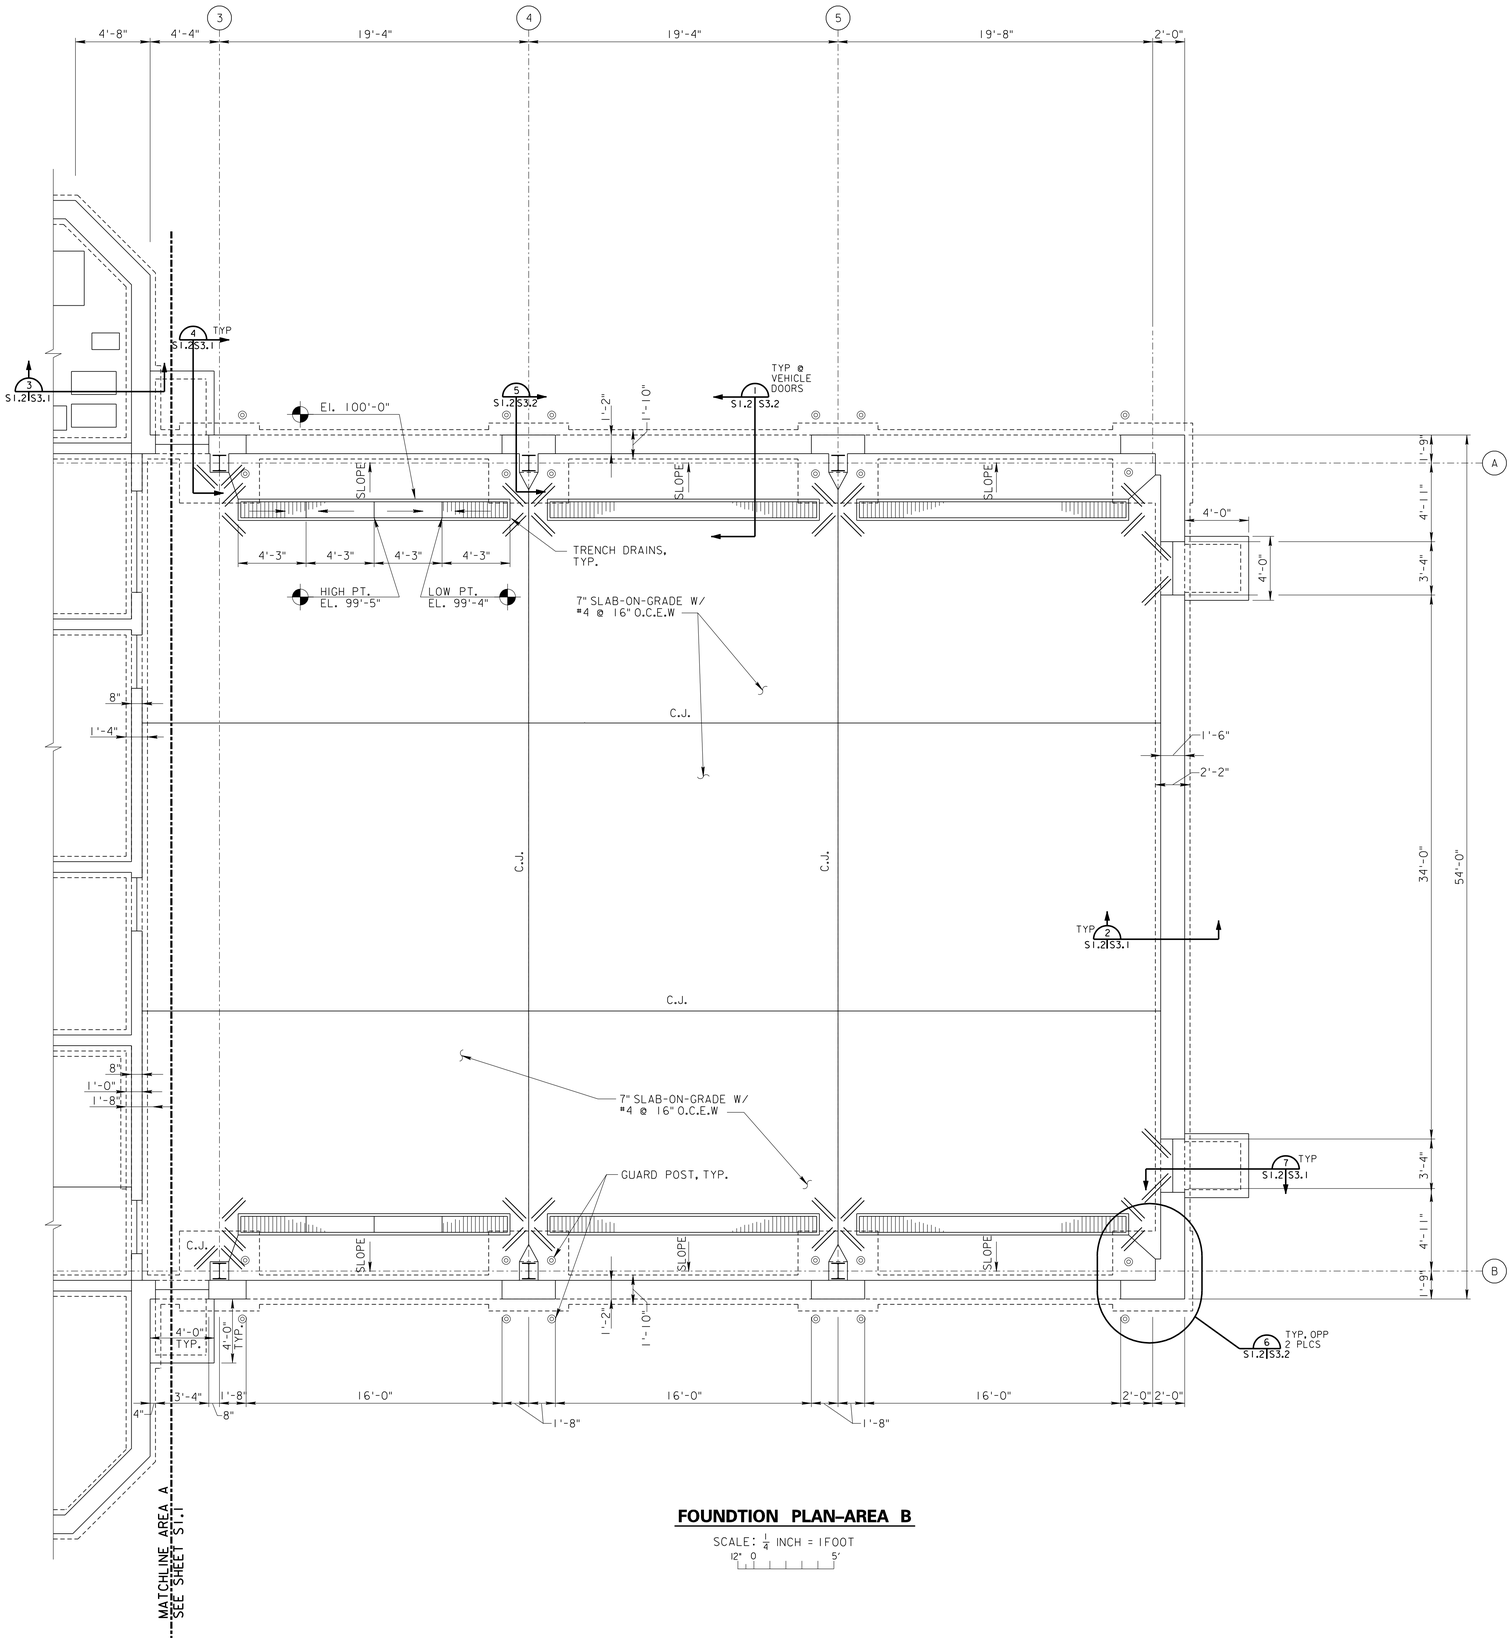

FOUNDTION PLAN–AREA B

SCALE: $\frac{1}{4}$ INCH = 1 FOOT

12" 0 5'

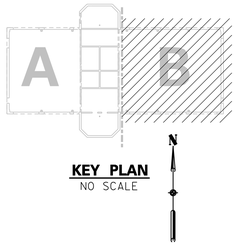

KEY PLAN
NO SCALE

EXAMPLE
100% DESIGN

$$ – THINK VALUE ENGINEERING – $$

Revisions

Symbol	Descriptions	Date	Approved

U.S. ARMY ENGINEER DISTRICT
CORPS OF ENGINEERS
OMAHA, NEBRASKA

Designed by: X.X.X
Drawn by: X.X.X.
Checked by: X.X.X.
Reviewed by: X.X.X.
Submitted by:
Chief: Section

SITE NAME — SITE LOCATION

OMAHA DISTRICT DESIGN GUIDE

FOUNDATION PLAN AREA B

Plot Scale Ratio: 4:1
Design File: DG10S102.DGN
Date: JUNE 2002
Spec. No.: DACA 45
Contract No.: DACA 45
Drawing Code: X
Sheet reference number: **S1.03**

COMPUTER AIDED DESIGN & DRAFTING

d:\oddg\struct\dg10s102.dgn 05/30/02 12:34:29 PM