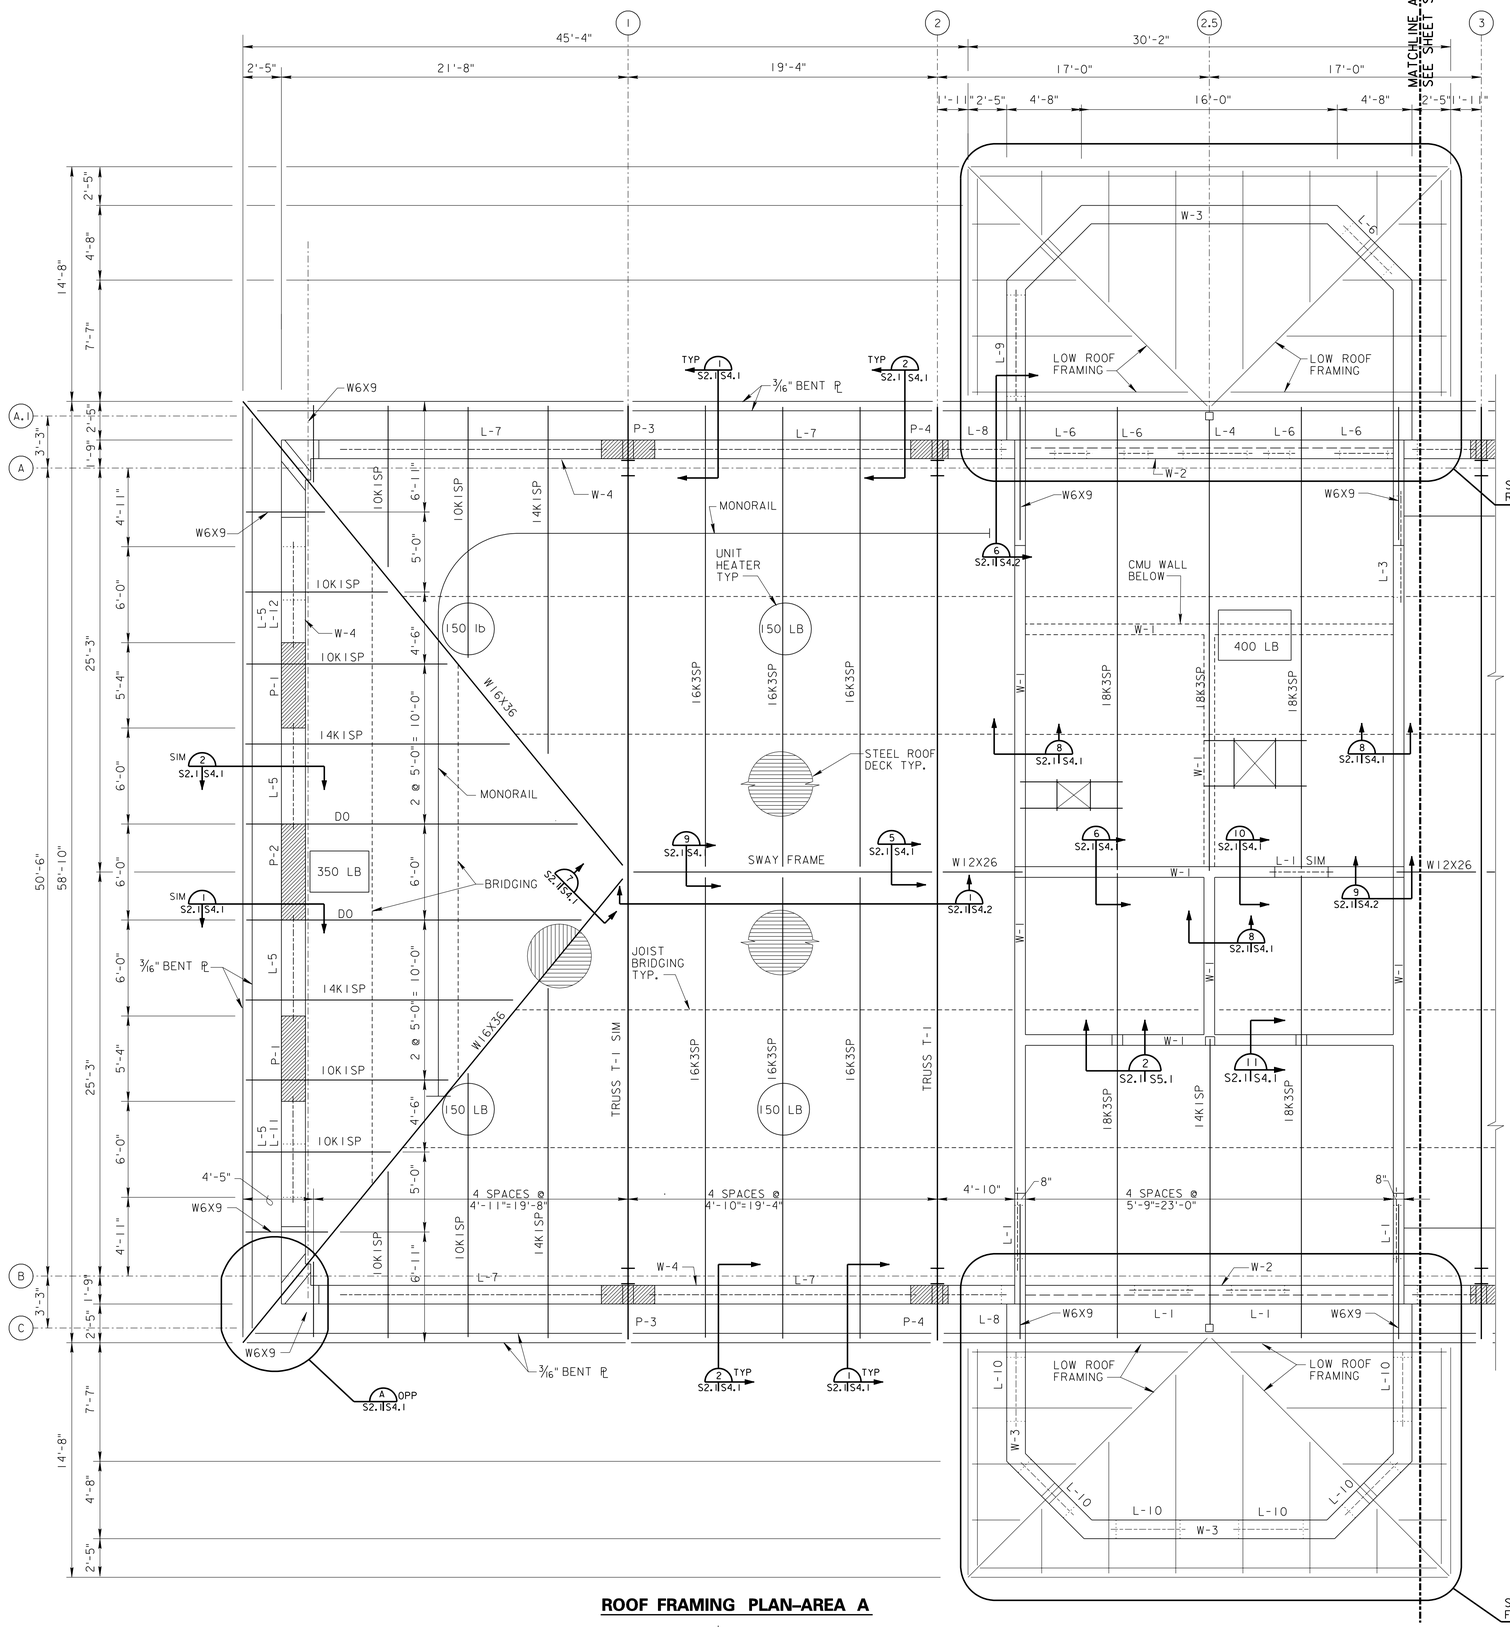

ROOF FRAMING PLAN–AREA A

SCALE: 1/4 INCH = 1FOOT

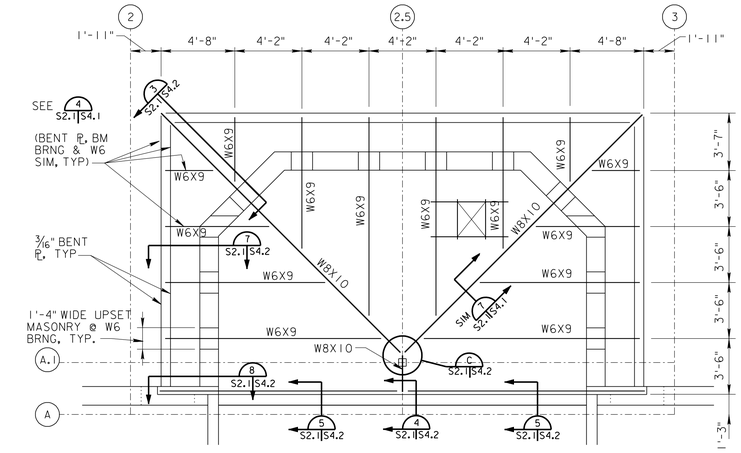

LOW ROOF FRAMING PLAN

SCALE: 1/4 INCH = 1FOOT

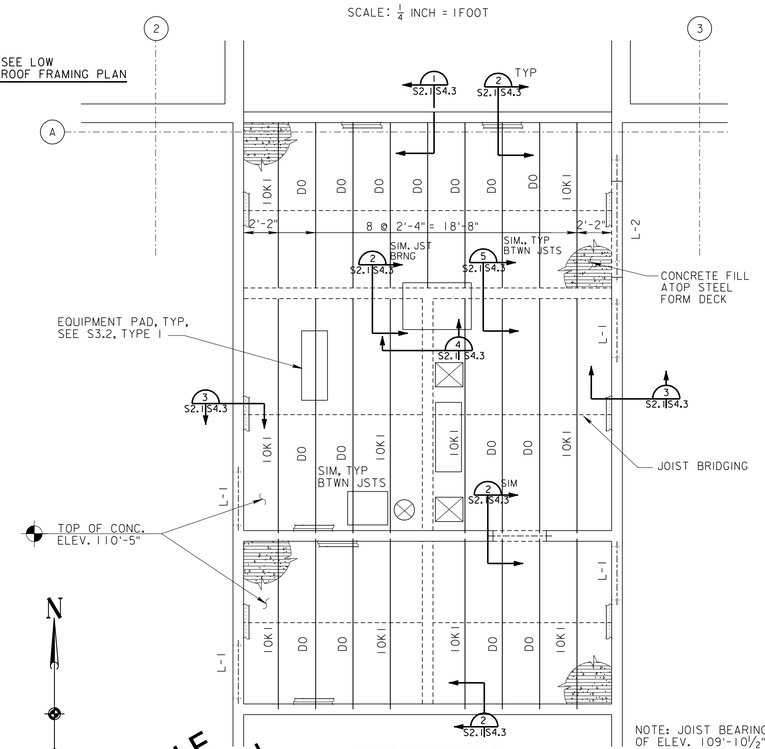

MEZZANINE PLAN

SCALE: 1/4 INCH = 1FOOT

NOTE: SEE S2.2 FOR NOTES.

EXAMPLE 100% DESIGN

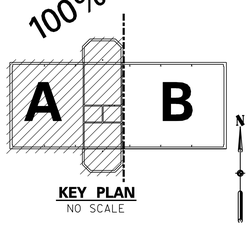

KEY PLAN

NO SCALE

SCALE: 1/4 INCH = 1FOOT

12" 0 5'

$$ – THINK VALUE ENGINEERING – $$

Revisions

Symbol	Descriptions	Date	Approved

U.S. ARMY ENGINEER DISTRICT
CORPS OF ENGINEERS
OMAHA, NEBRASKA

Designed by: X.X.X

Drawn by: X.X.X.

Checked by: X.X.X.

Reviewed by: X.X.X.

Submitted by:

Chief: Section

SITE NAME: OMAHA DISTRICT DESIGN GUIDE

SITE LOCATION

ROOF FRAMING PLAN–AREA A

Plot Scale Ratio: 4:1

Design File: DG10S201.DGN

Date: JUNE 2002

Spec. No.: DACA 45

Contract No.: DACA 45

Drawing Code: X

Sheet reference number: **S2.01**

COMPUTER AIDED DESIGN & DRAFTING

d:\oddg\struct\dg10s201.dgn 05/30/02 12:39:12 PM